



1 Elevation A- Existing

1:100



2 Elevation A - Proposed

1:100



3 Elevation B - Existing

1:100



4 Elevation B - Proposed

1:100




5 Elevation C - Existing

1:100




6 Elevation C - Proposed

1:100

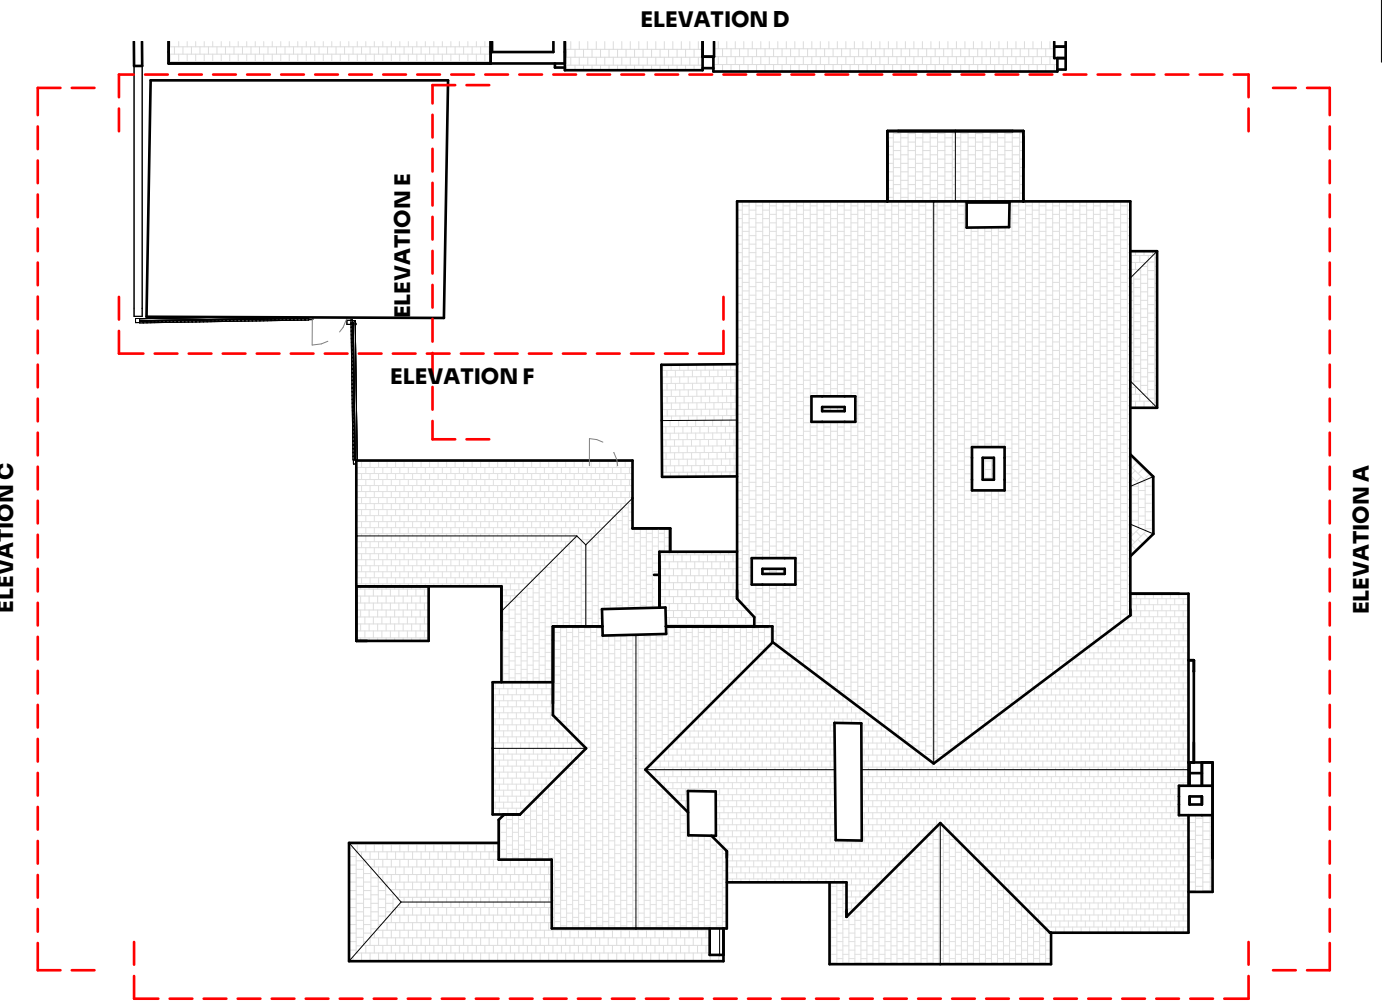

7 Elevation Reference Plan - Existing

1:200

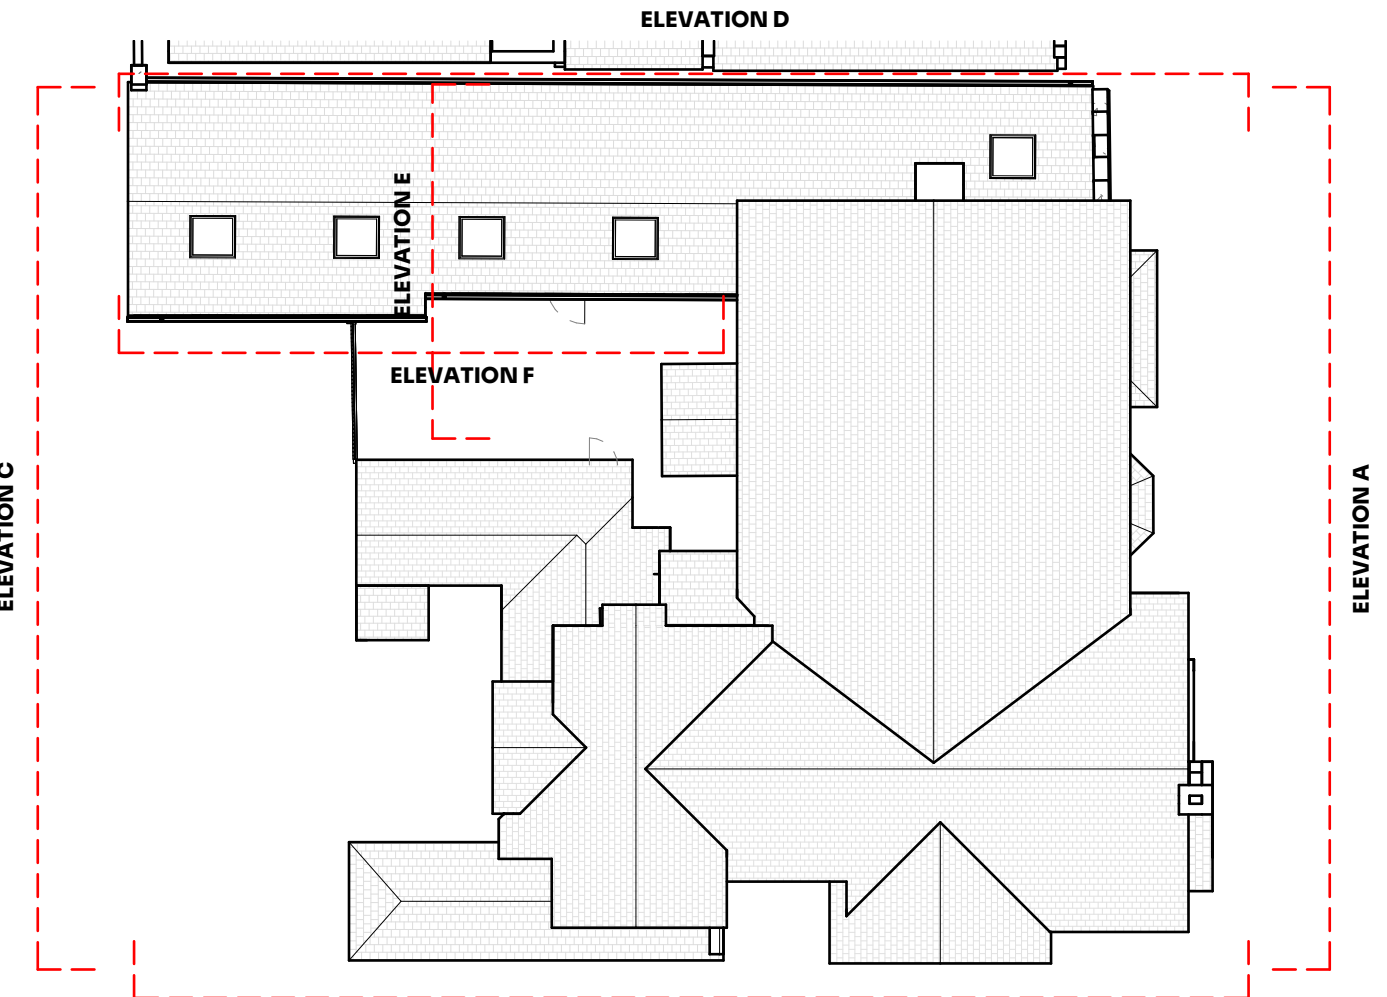

8 Elevation Reference Plan - Proposed

1:200

PL1 Issued to IPA JC 12 06 26

REV Details By Date

Stamp: ISSUED FOR PLANNING

Project No: JC250

Project: HAMILTON CARE HOME

Drawing No: 2000 Revision: PL1

Title: ELEVATIONS, SHEET 1

Project Address: 211-213 Bury New Rd, Whitefield, Manchester M45 8GW

Scale on A1: Drawn by: As indicated Checked by: JC

Architecture Planning CIAT

To be read with JCD specification and all relevant documents. Check all dimensions on site, report discrepancies before starting work. No liability accepted for unauthorised changes or works. This drawing is confidential, do not copy or reuse without written permission. Property of JCD Design Group Ltd, return on request. © JCD Design Group Ltd

2 0 2 4 6 8 10 SCALE 1:200 m

1 0 1 2 3 4 5 SCALE 1:100 m

