




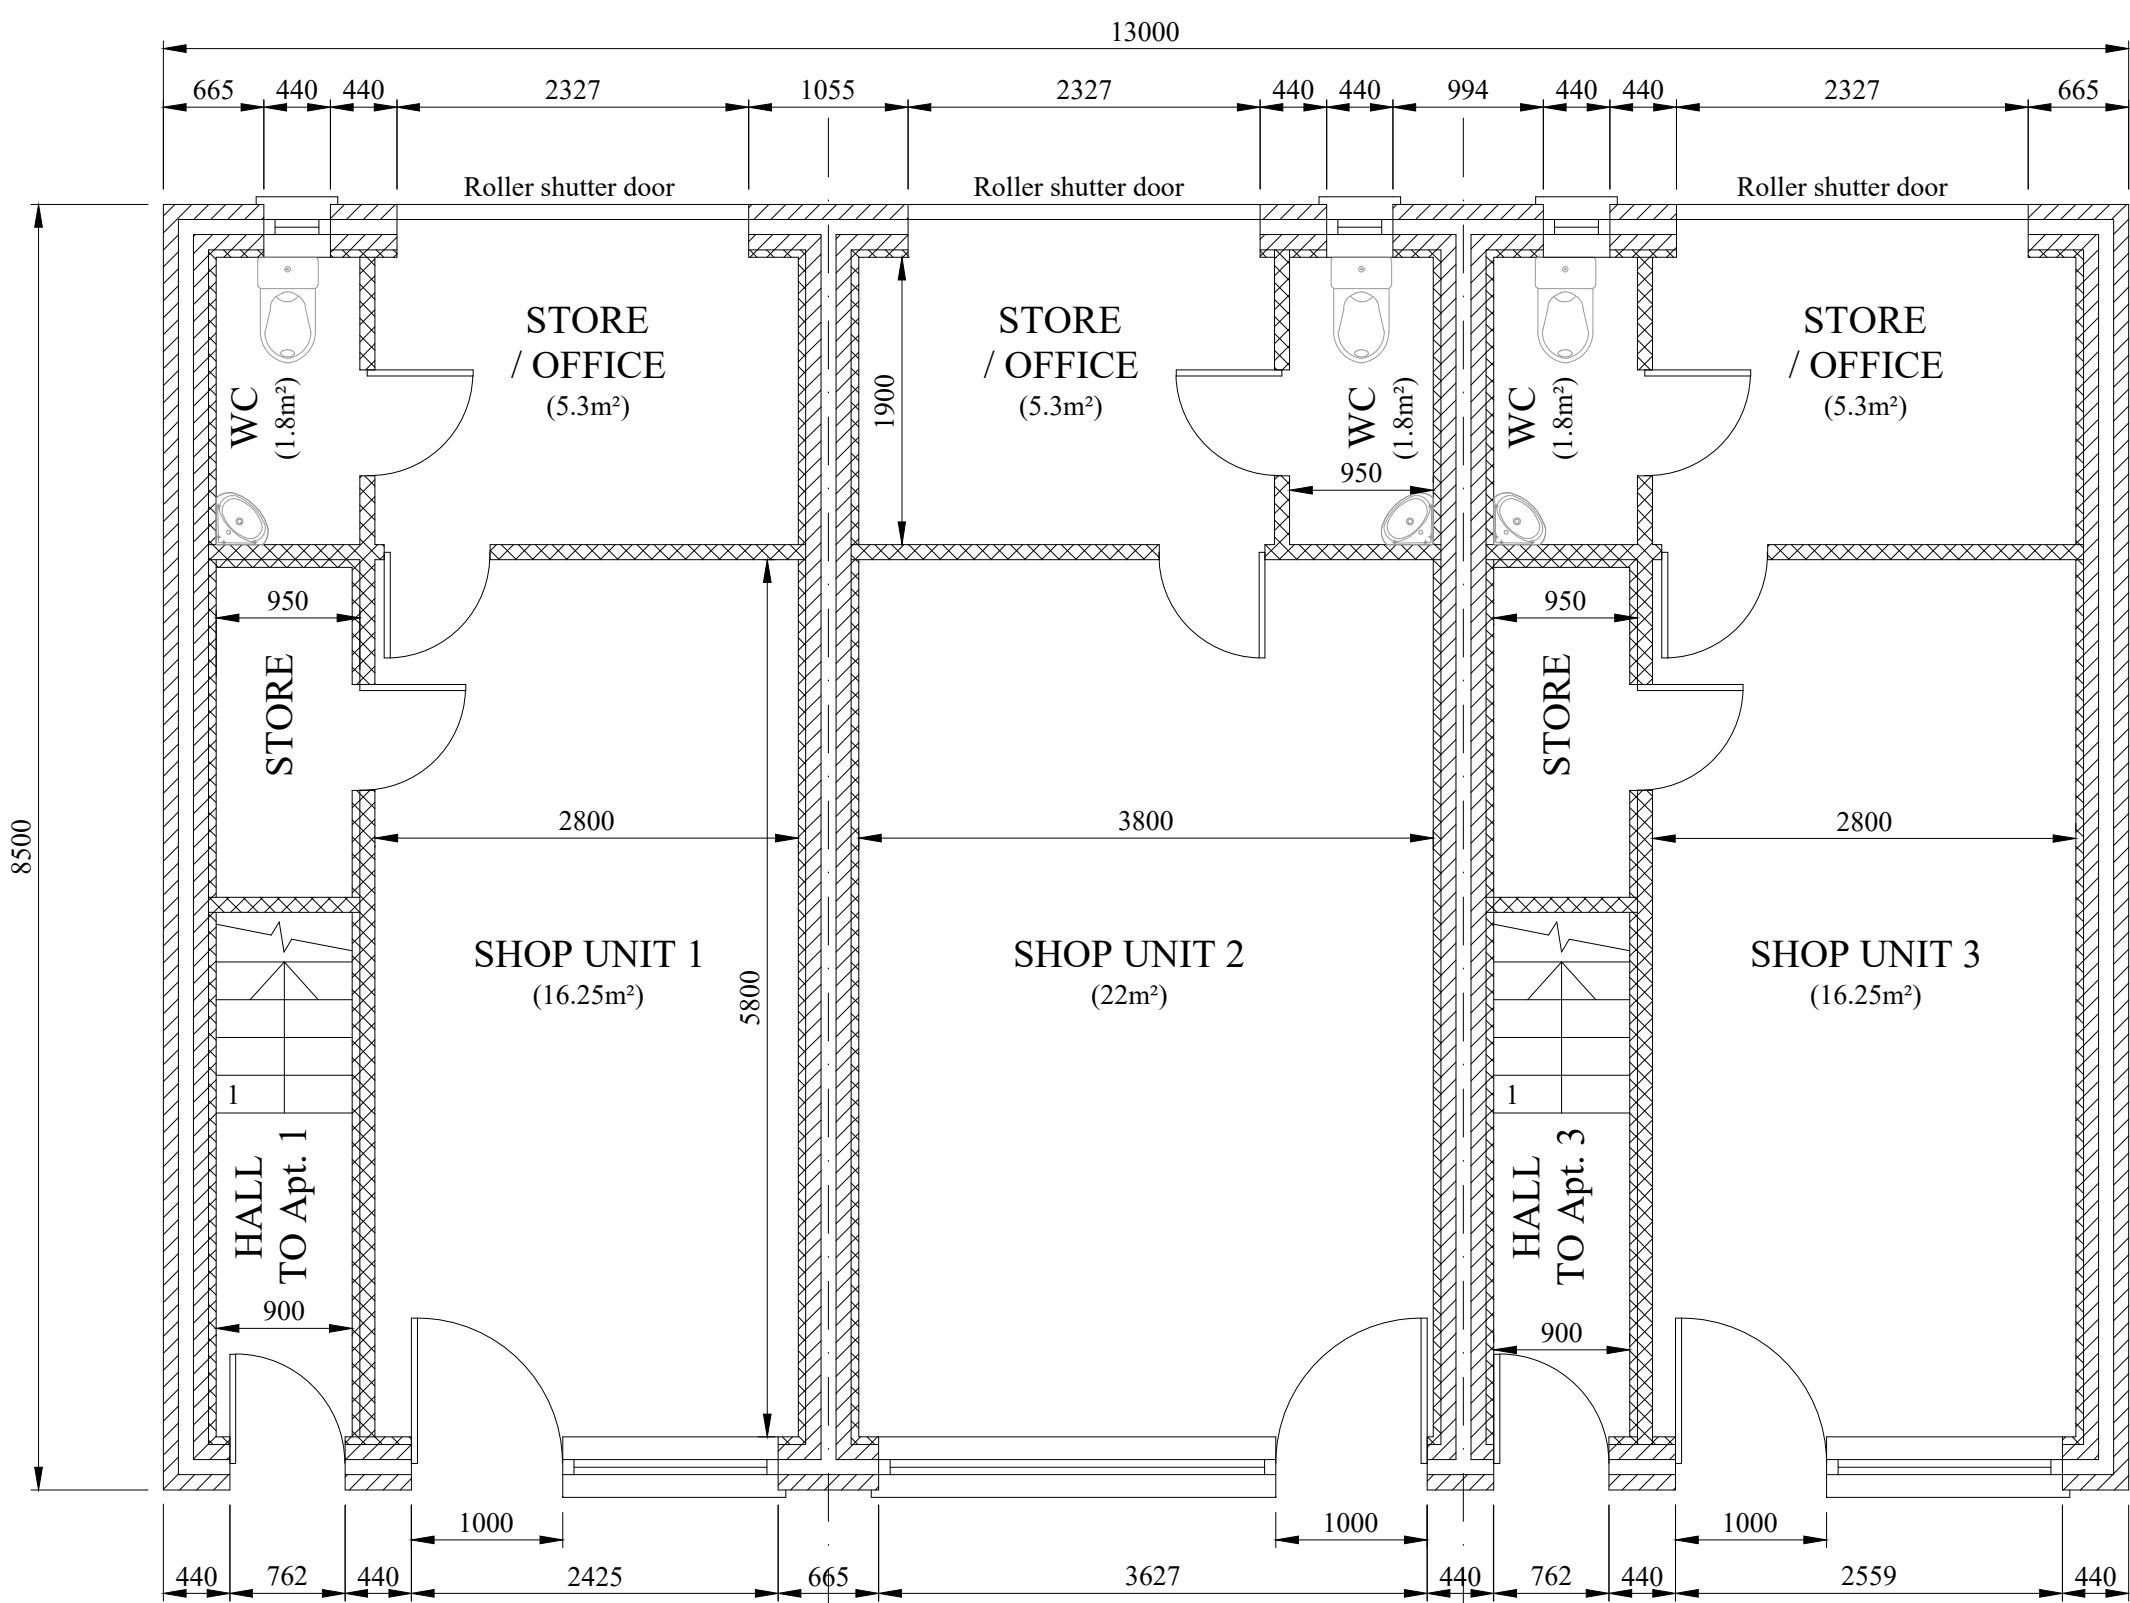

GROUND FLOOR LAYOUT
(SCALE 1:50)

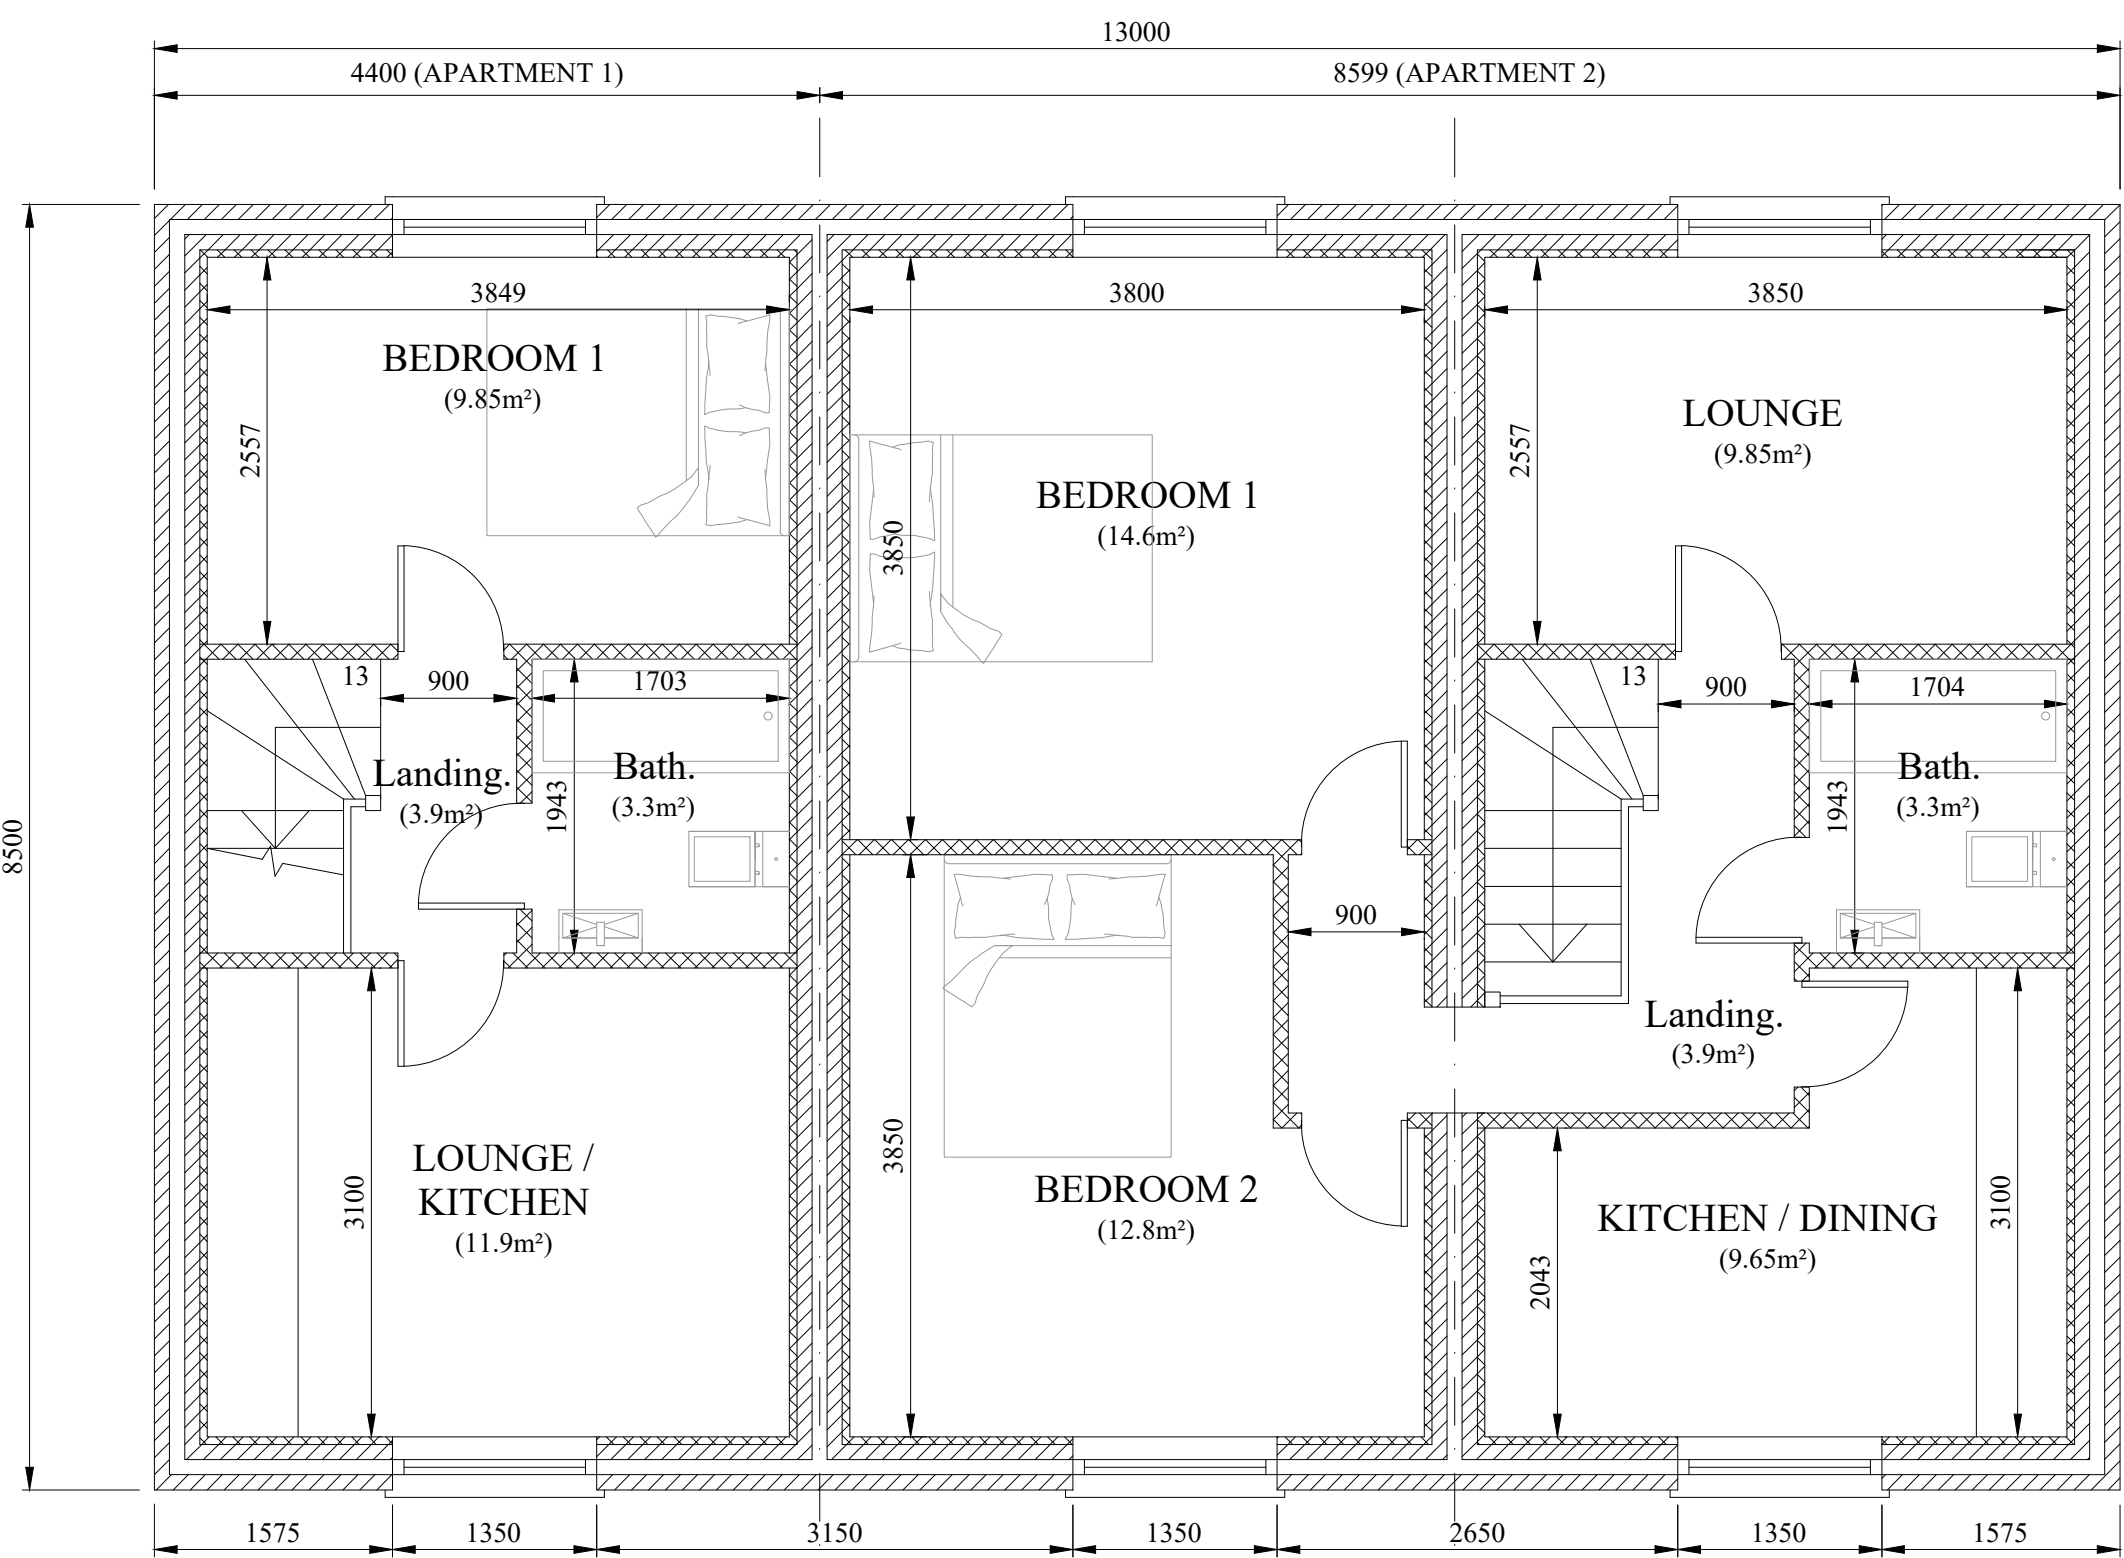

FIRST FLOOR LAYOUT
(SCALE 1:50)

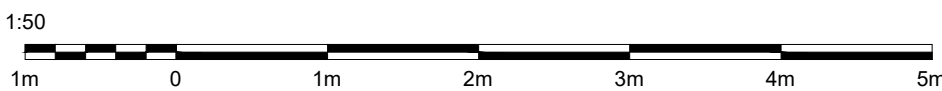

A	15.04.23	ISSUED FOR PLANNING APPROVAL
DRAWING STATUS: PLANNING APPROVAL		
PROJECT: LAND AT HARPER FOLD Rd RADCLIFFE		
TITLE: PROPOSED 3 No. COMMERCIAL UNITS (CLASS E) AND 2 No. RESIDENTIAL APARTMENTS (CLASS C3)		
SCALE @ SIZE: 1:50 @ A1 U.N.O	STATUS: PLANNING APP.	DATE: APR. '23
PROJECT No: HF-001	DRAWING No: 002	REV: A