




EXISTING HARPER FOLD STREET SCENE  
(SCALE 1:100)

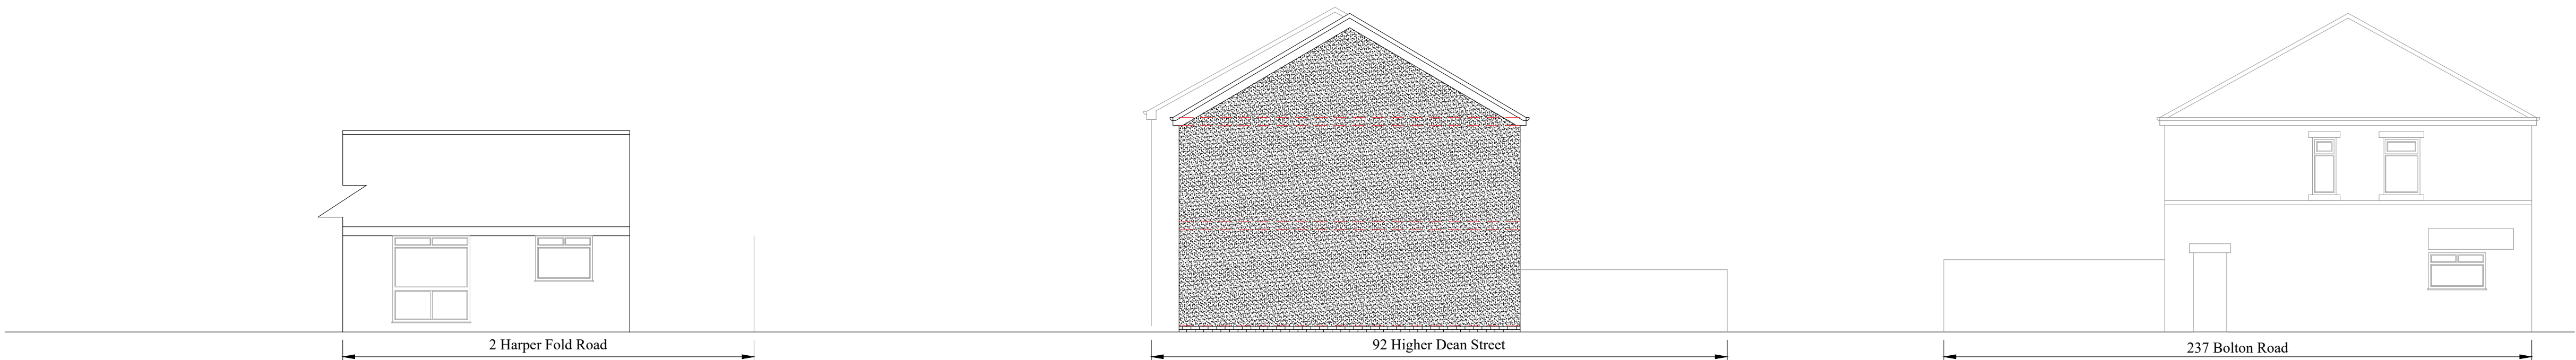


PROPOSED HARPER FOLD STREET SCENE  
(SCALE 1:100)

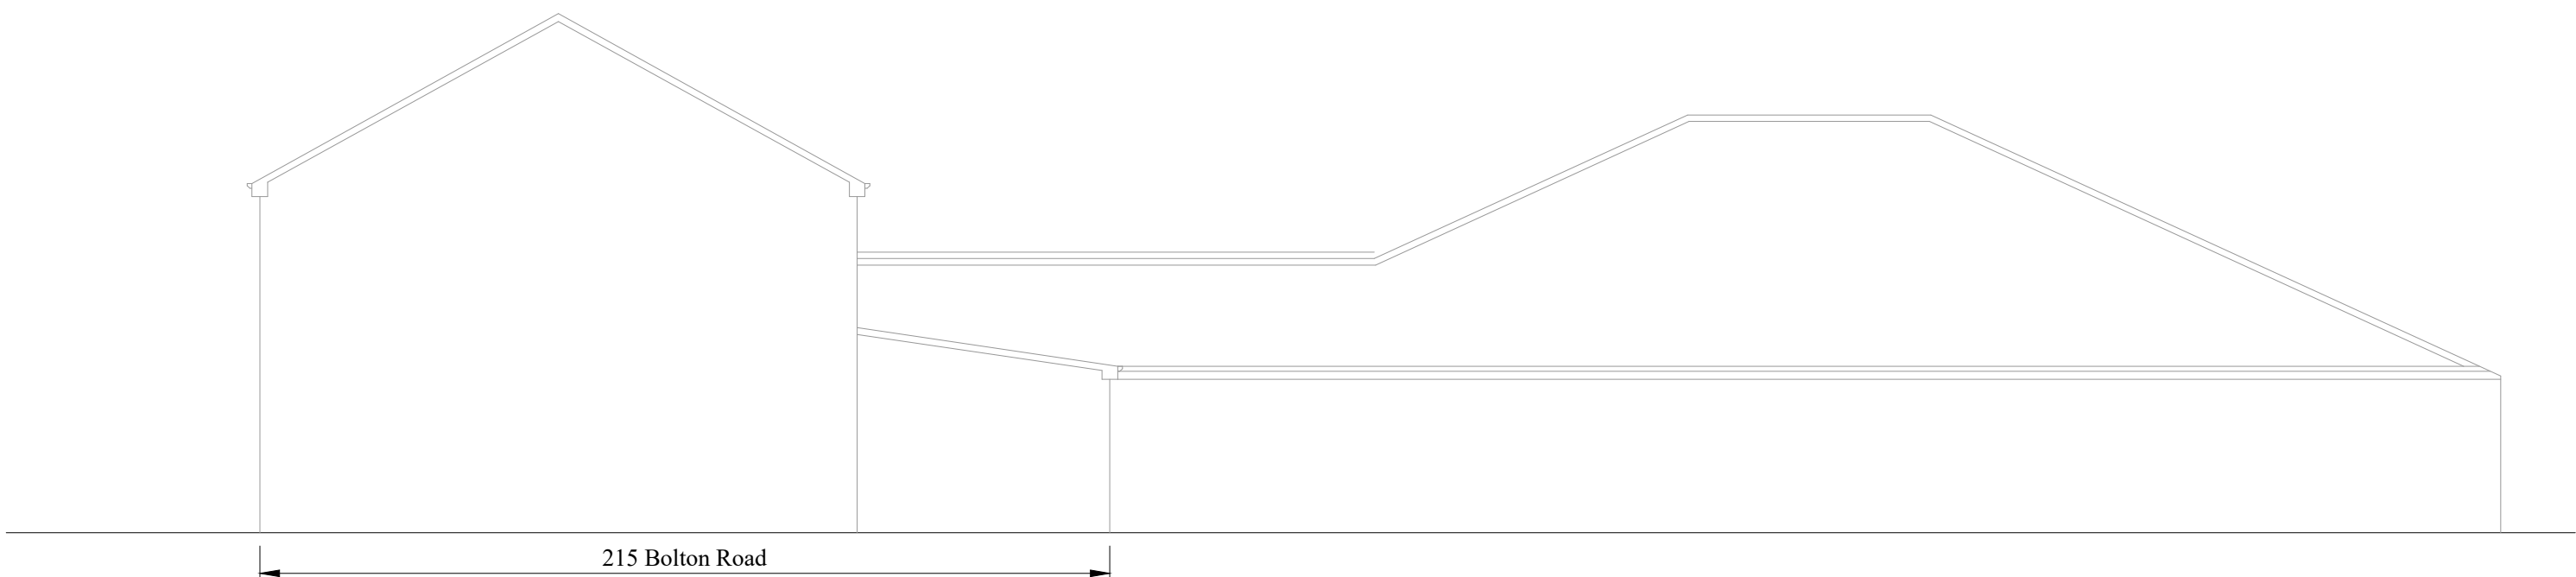

EXISTING CANUTE STREET SCENE  
(SCALE 1:100)

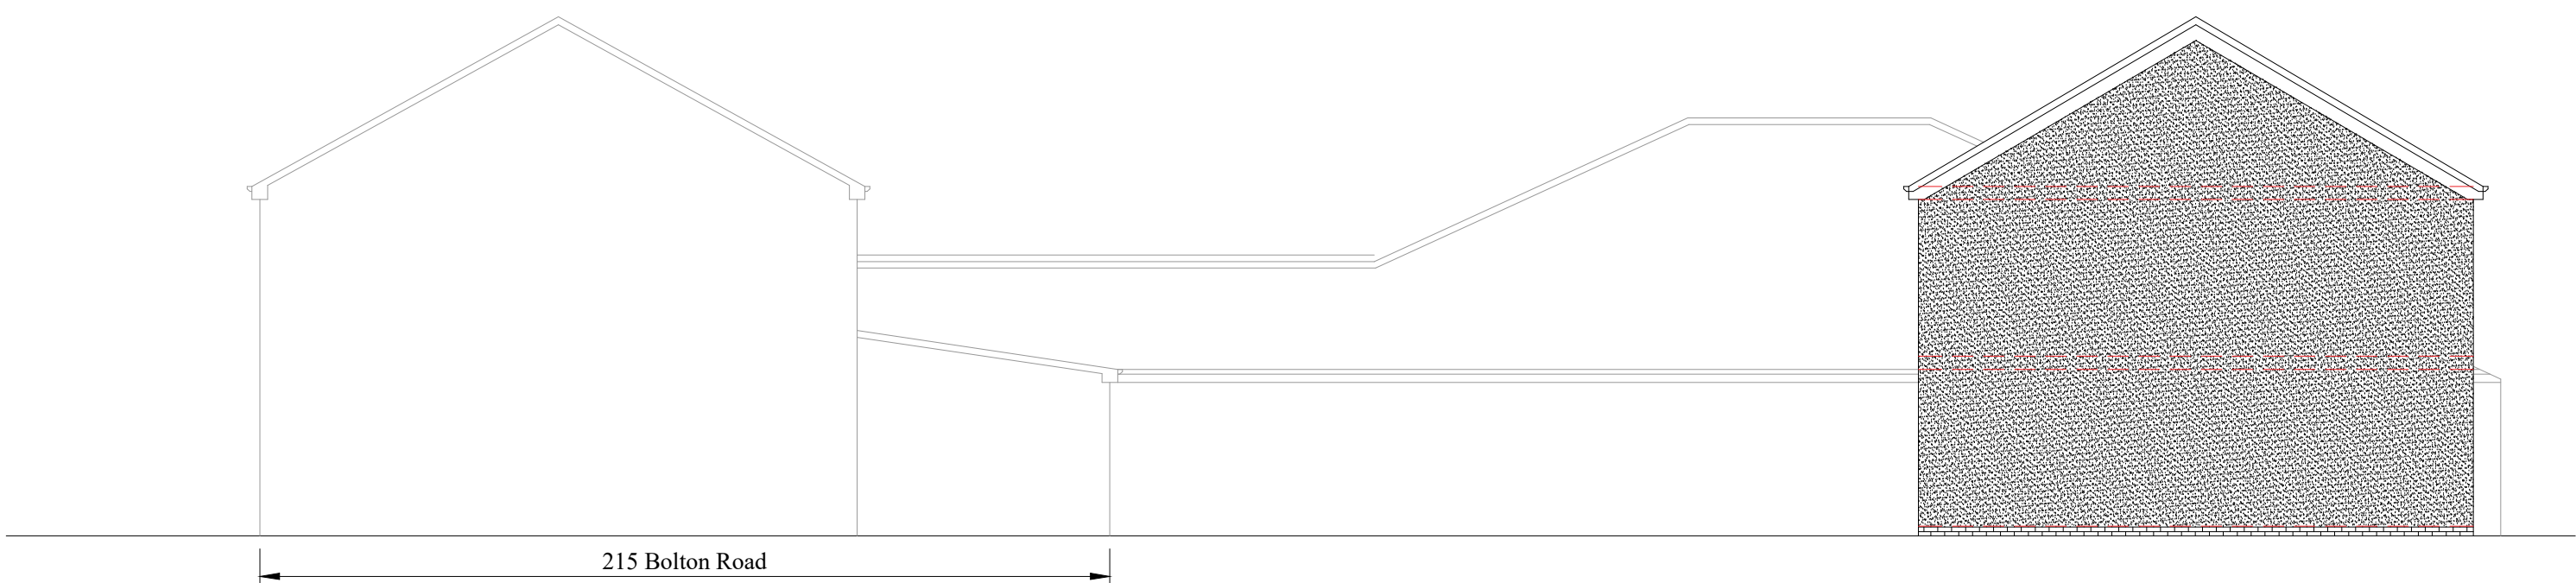

PROPOSED CANUTE STREET SCENE  
(SCALE 1:100)

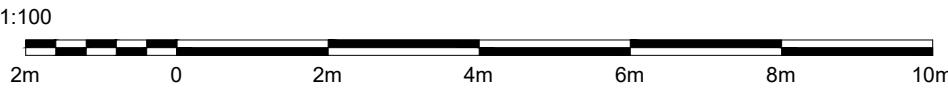

|   |          |                              |                   |
|---|----------|------------------------------|-------------------|
| A   | 23.10.23 | ISSUED FOR PLANNING APPROVAL |                   |
| DRAWING STATUS:<br>PLANNING APPROVAL                                                                     |          |                              |                   |
| PROJECT:<br>LAND AT HARPER FOLD Rd<br>RADCLIFFE                                                          |          |                              |                   |
| TITLE:<br>PROPOSED 3 No.<br>COMMERCIAL UNITS (CLASS<br>E) AND 2 No. RESIDENTIAL<br>APARTMENTS (CLASS C3) |          |                              |                   |
| SCALE @ SIZE:<br>1:50 @ A1 U.N.O                                                                         |          | STATUS:<br>PLANNING APP.     | DATE:<br>APR. '23 |
| PROJECT No:<br>HF-001                                                                                    |          | DRAWING No:<br>004           | REV:<br>A         |