



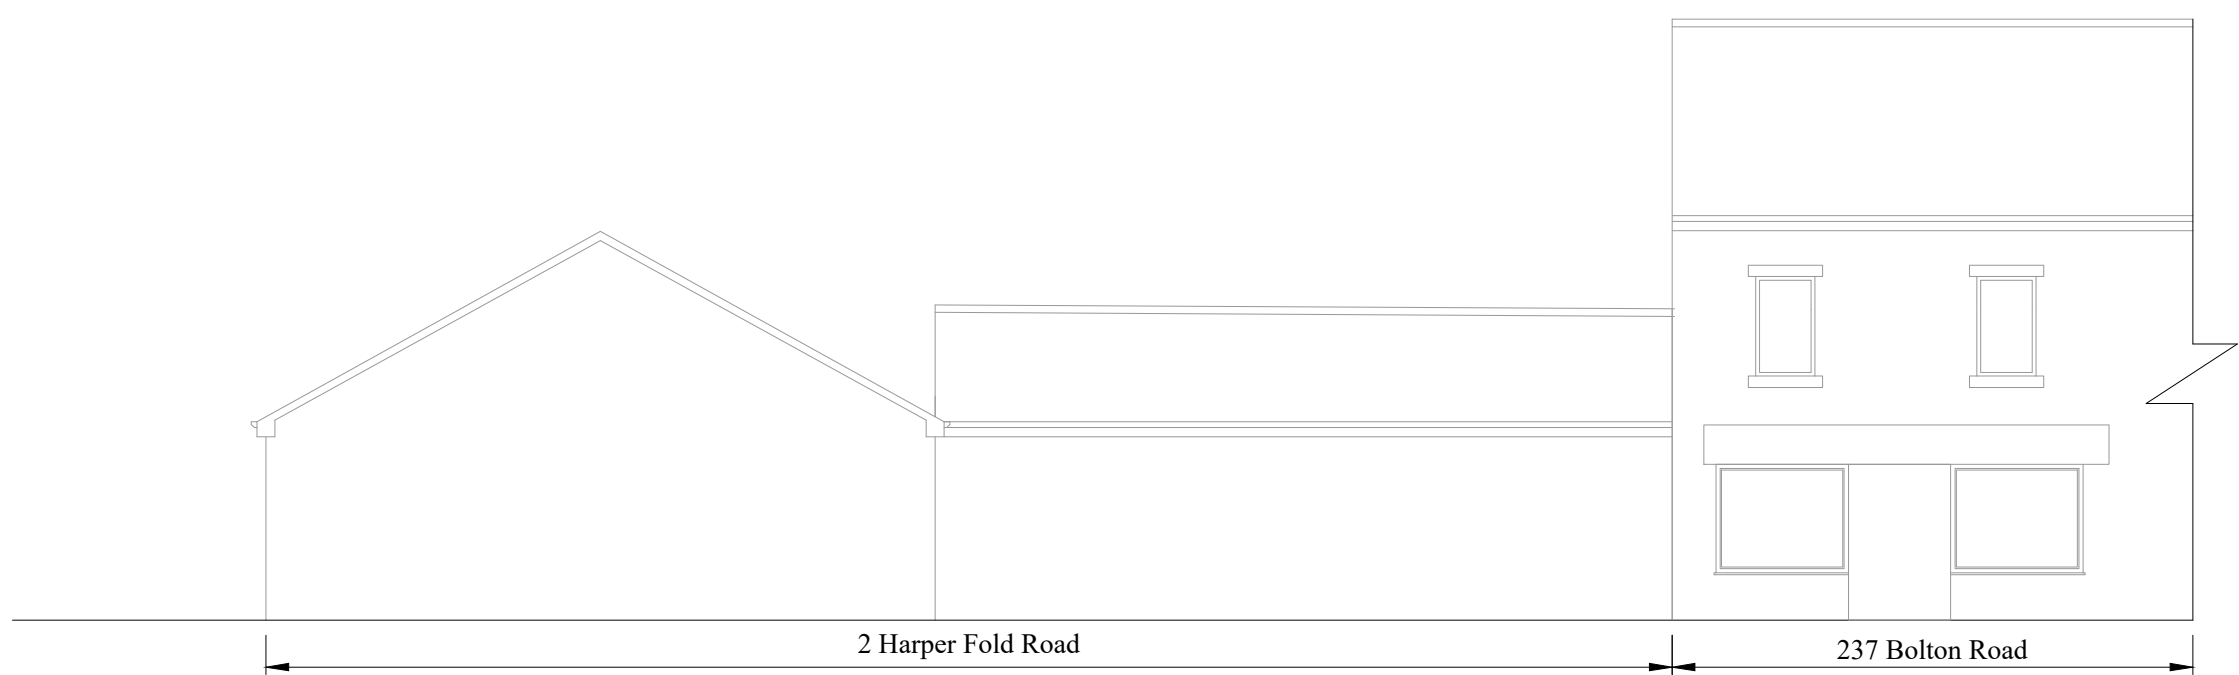

EXISTING BOLTON STREET SCENE
(SCALE 1:100)

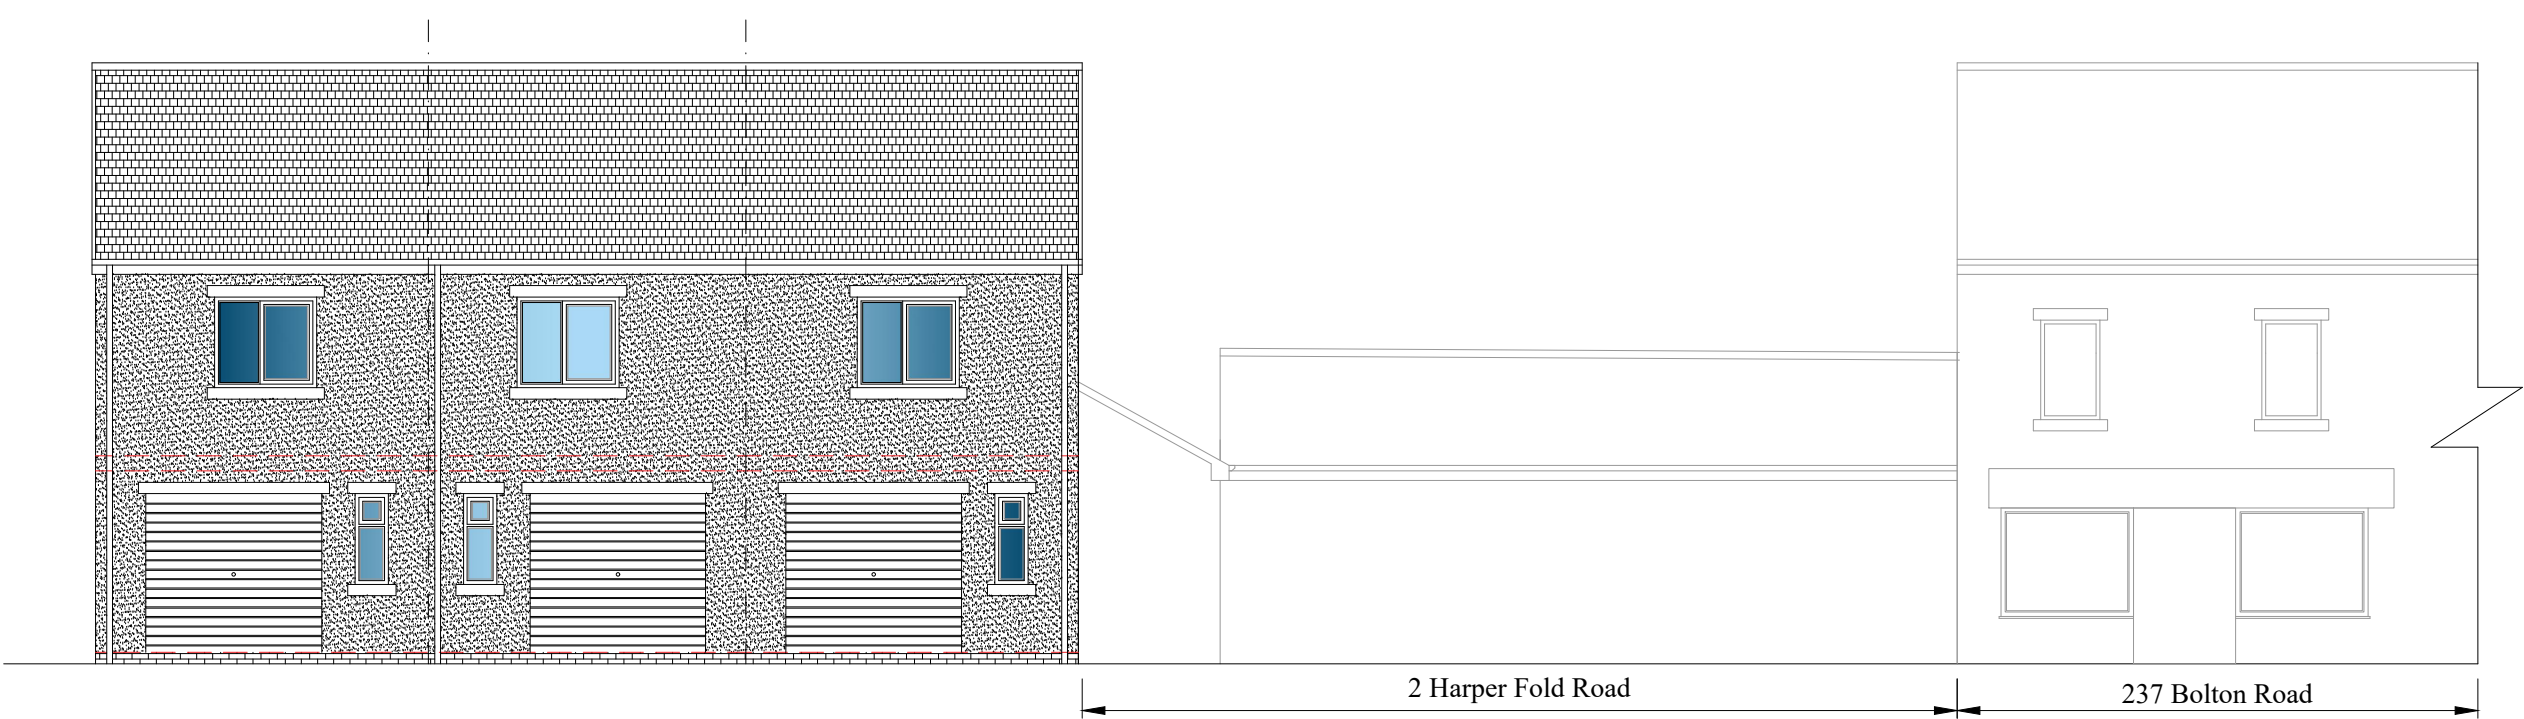

PROPOSED BOLTON STREET SCENE
(SCALE 1:100)



A	23.10.23	ISSUED FOR PLANNING APPROVAL	
DRAWING STATUS:			
PLANNING APPROVAL			
PROJECT:			
LAND AT HARPER FOLD Rd RADCLIFFE			
TITLE:			
PROPOSED 3 No. COMMERCIAL UNITS (CLASS E) AND 2 No. RESIDENTIAL APARTMENTS (CLASS C3)			
SCALE @ SIZE: 1:50 @ A1 U.N.O		STATUS: PLANNING APP.	DATE: APR. '23
PROJECT No: HF-001		DRAWING No: 005	REV: A