
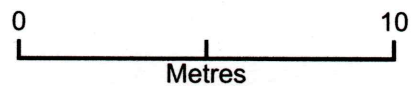


Charnley 151030723 Proposed

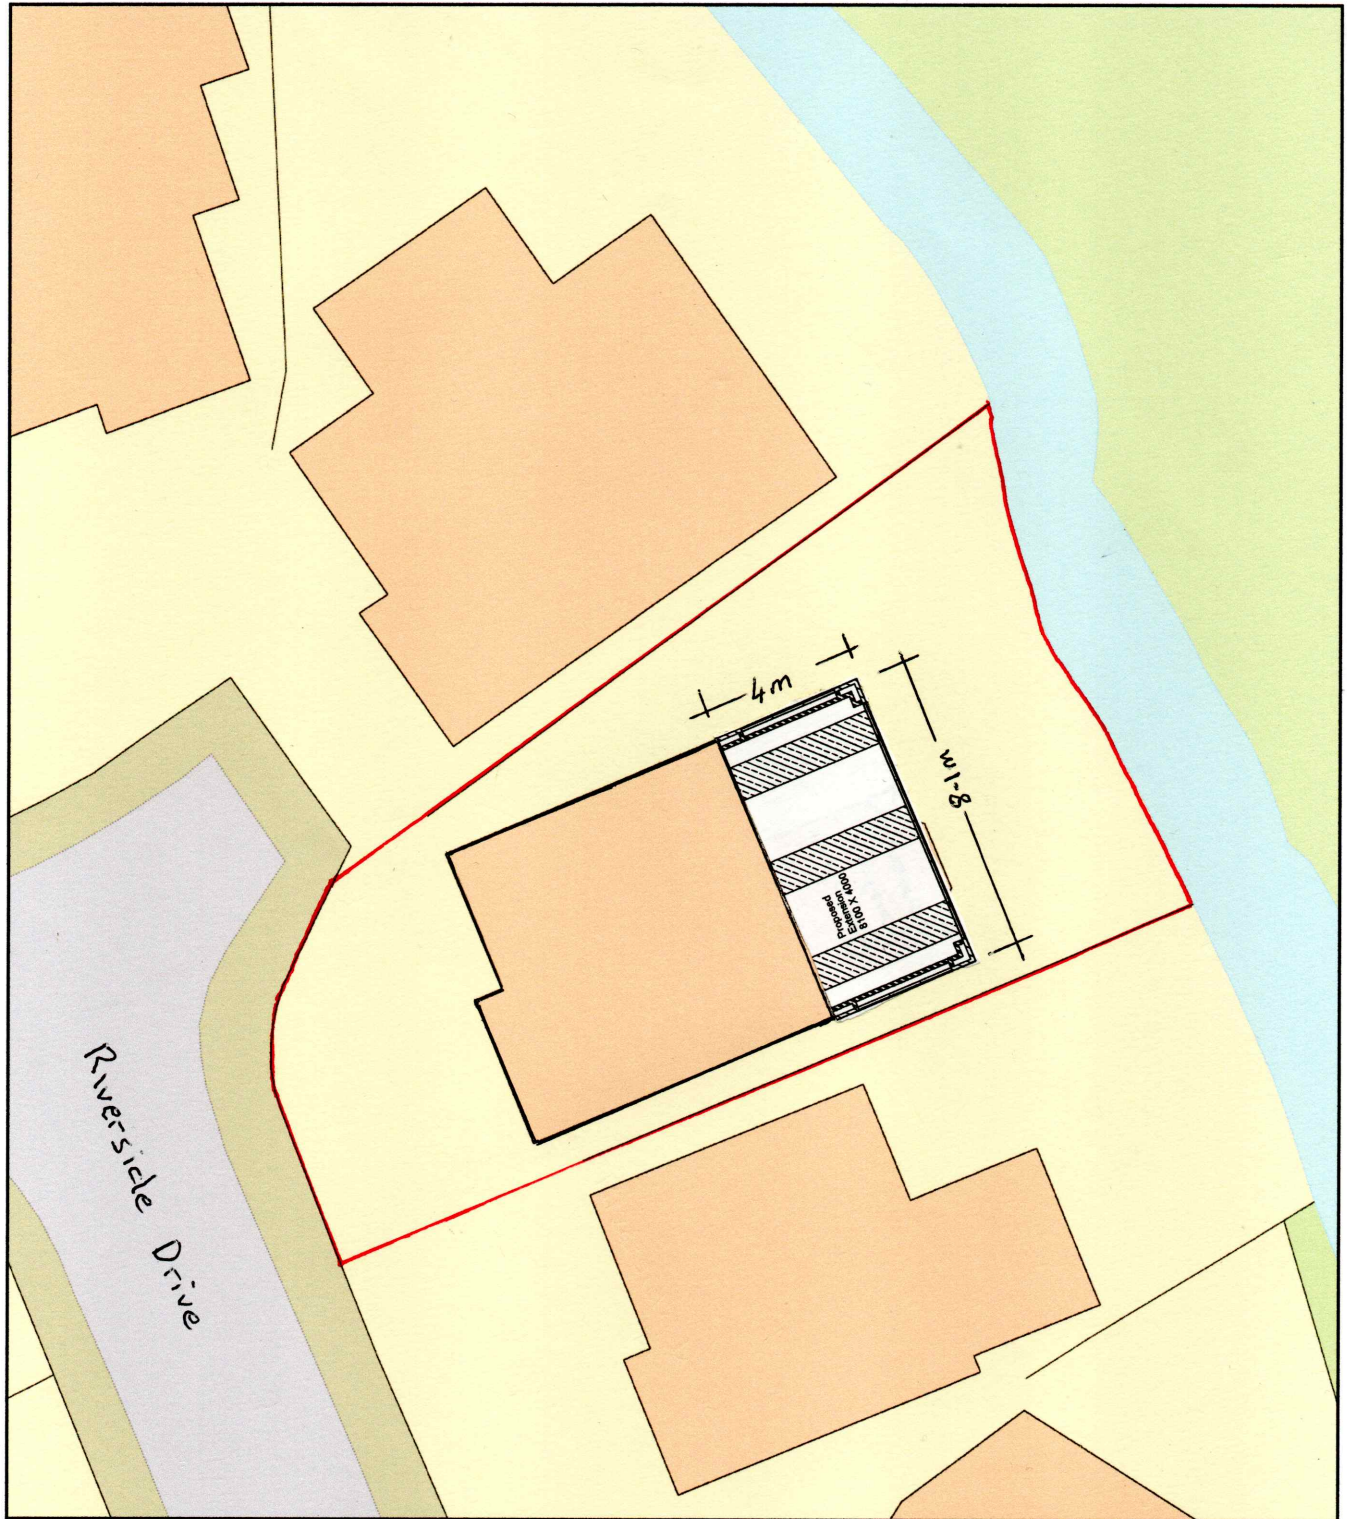

Plan Produced for: Clearview Home Improvements

Date Produced: 18 Oct 2023

Plan Reference Number: TQRQM23291160742295

Scale: 1:200 @ A4