




- GENERAL NOTES
1. DO NOT SCALE FROM THIS DWG.
 2. ALL DIMENSIONS ARE IN MM UNLESS STATED OTHERWISE.
 3. THIS DWG TO BE READ IN CONJUNCTION WITH ALL RELEVANT ARCHITECT AND ENGINEER DRAWINGS.
 4. ALL DIMENSIONS SHOWN ON ANY DWG TO EXISTING STRUCTURES ARE APPROXIMATE AND THE CONTRACTOR IS TO OBTAIN ALL EXISTING SITE DIMENSIONS NECESSARY TO CARRY OUT THE WORKS.
 5. ALL SPECIALIST ITEMS TO BE USED IN ACCORDANCE WITH THE MANUFACTURERS RECOMMENDATIONS.
 6. TEMPORARY PROTECTION SHALL BE PROVIDED TO PREVENT WATER PENETRATION INTO ANY EXISTING STRUCTURES DURING THE WORKS.
 7. THE CONTRACTOR SHALL MAINTAIN THE STABILITY OF ALL EXISTING STRUCTURES WITHIN AND ADJACENT TO THE WORKS AND ALL THE WORKS FROM THE DATE OF POSSESSION OF THE SITE UNTIL PRACTICAL COMPLETION OF THE WORKS. THE CONTRACTOR SHALL DESIGN, INSTALL AND MAINTAIN ALL NECESSARY TEMPORARY WORKS TO COMPLY WITH THE ABOVE.
 8. THE CONTRACTOR SHALL BE RESPONSIBLE FOR PROVIDING THAT SUFFICIENT TOLERANCES ARE PROVIDED AND INTEGRATED THROUGHOUT ALL ELEMENTS OF THE WORKS. THE CONTRACTOR IS TO TAKE ACCOUNT OF TOLERANCES DETAILSD ELSEWHERE WHEN COMPLYING WITH THE CLAUSES.
 9. THE CONTRACTOR IS TO USE THE SPECIFICATION ISSUED WITH THE CONSTRUCTION PACK. ANY VARIATIONS ARE TO BE ARCHITECT APPROVED PRIOR TO CONSTRUCTION.
 10. COPYRIGHT REMAINS WITH MARTIN SPENCER ARCHITECTURE LLP

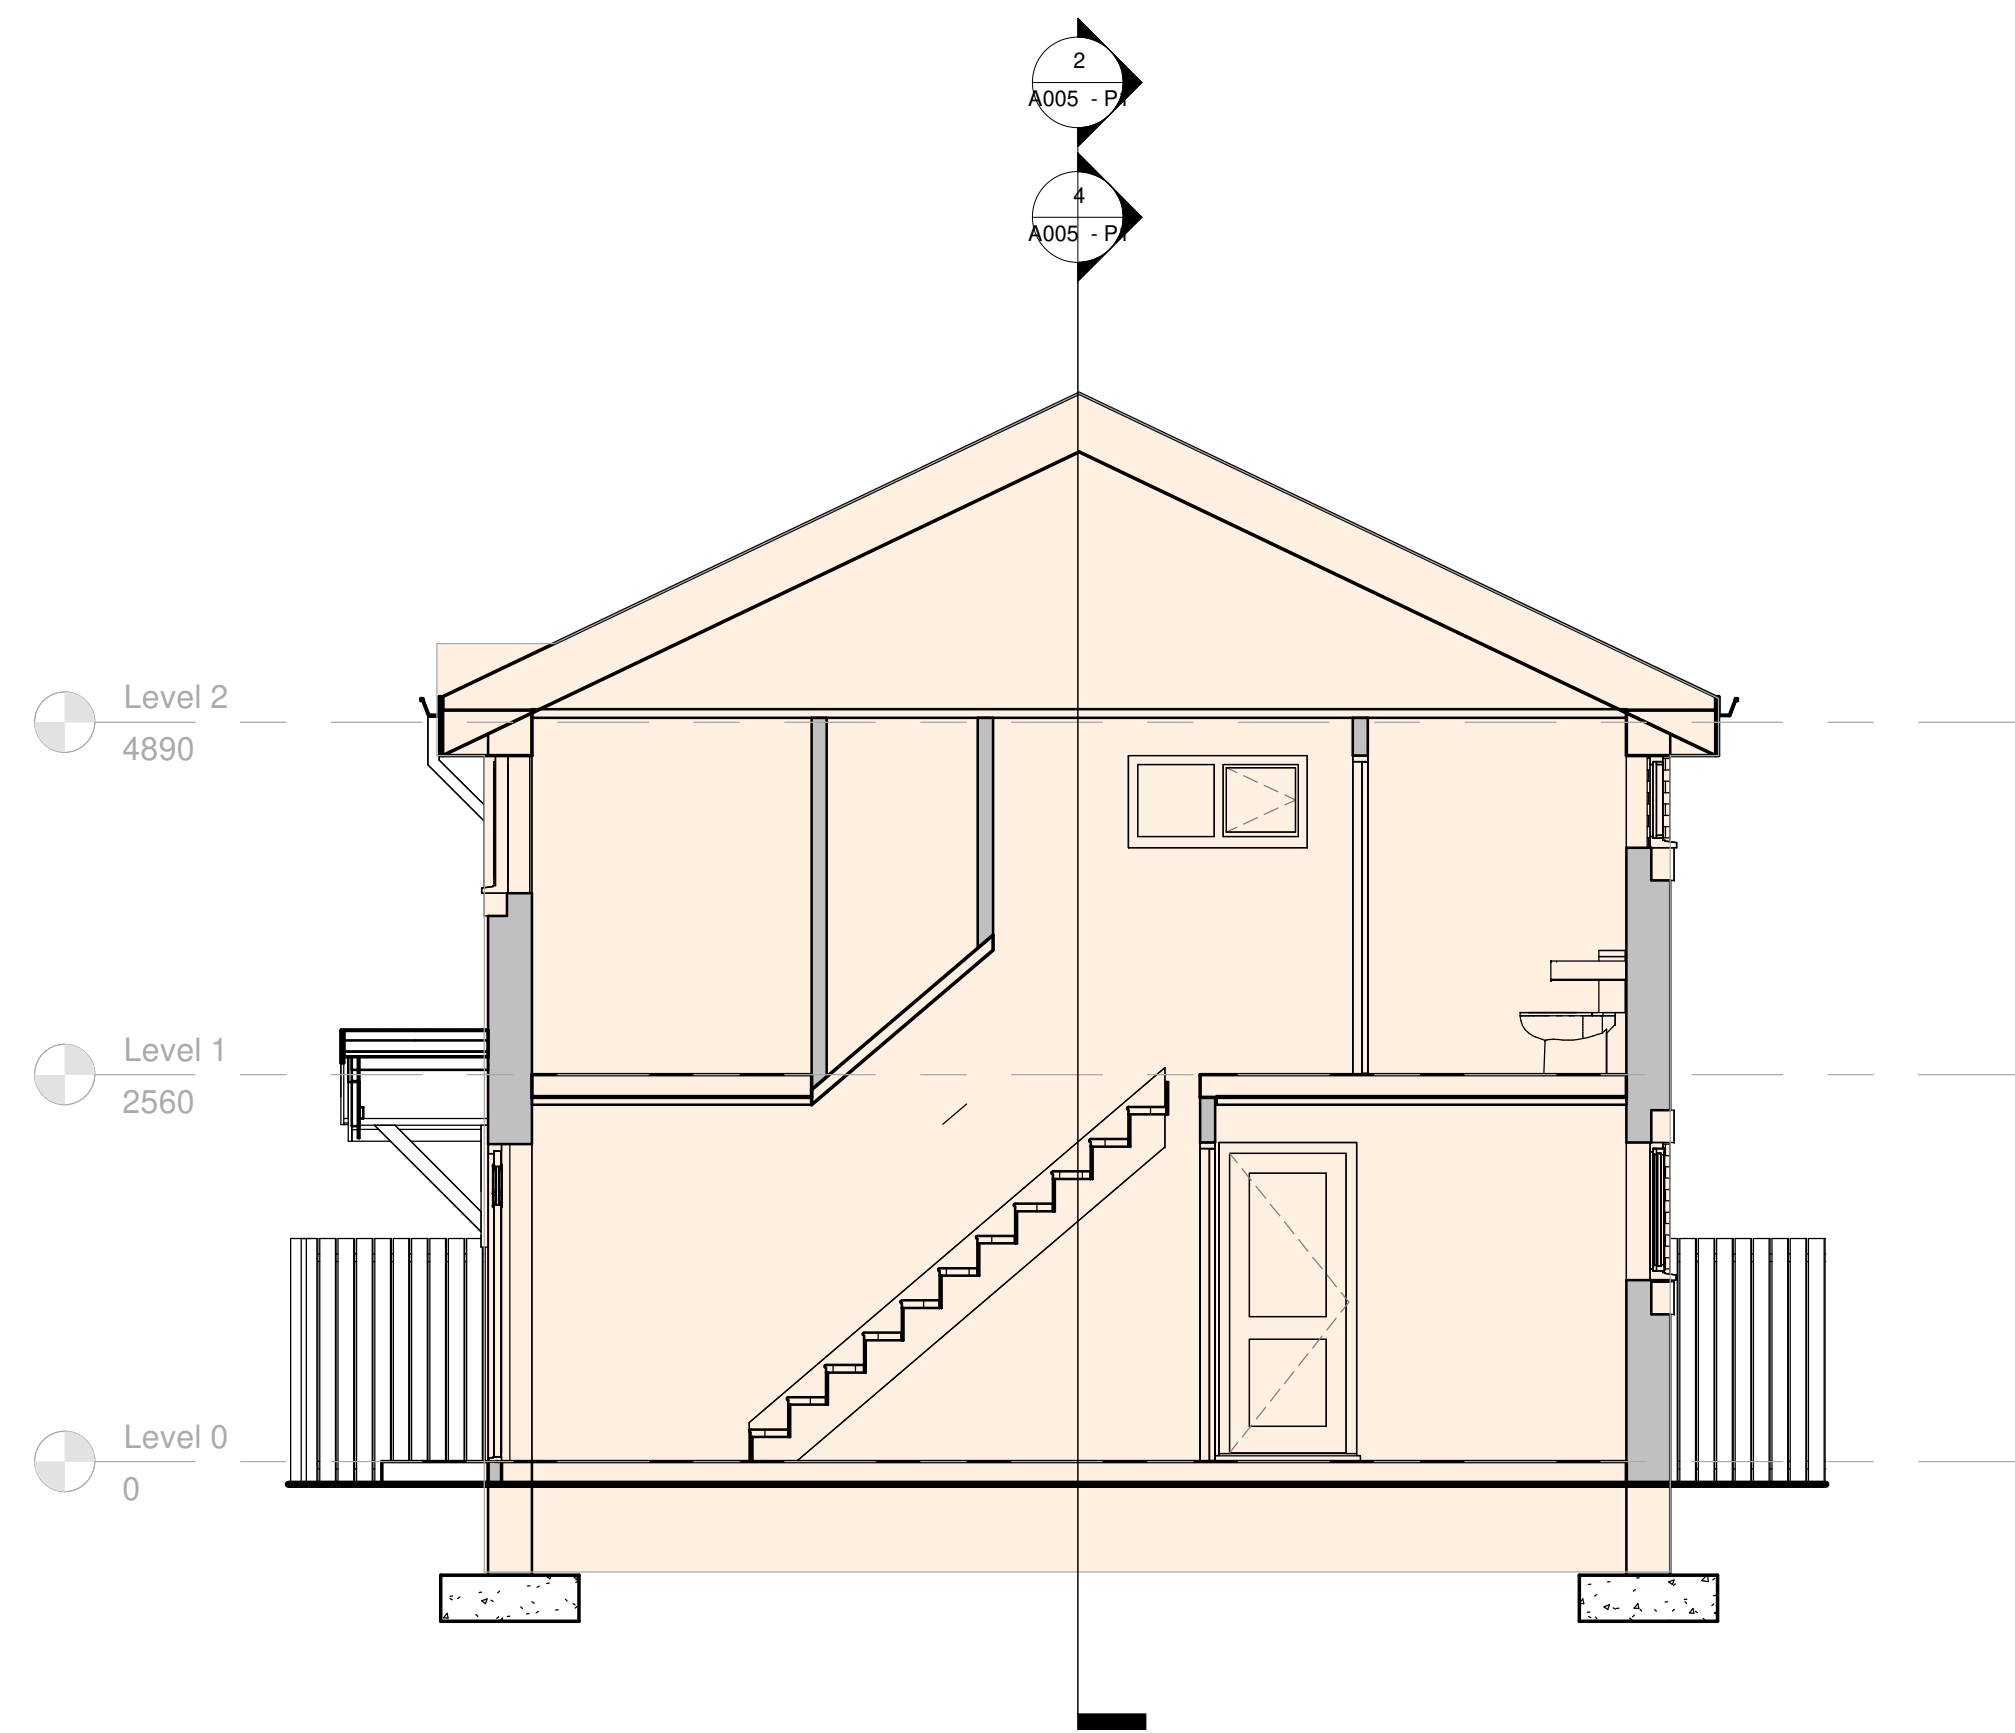


00 - Existing - Section 01
1 : 50

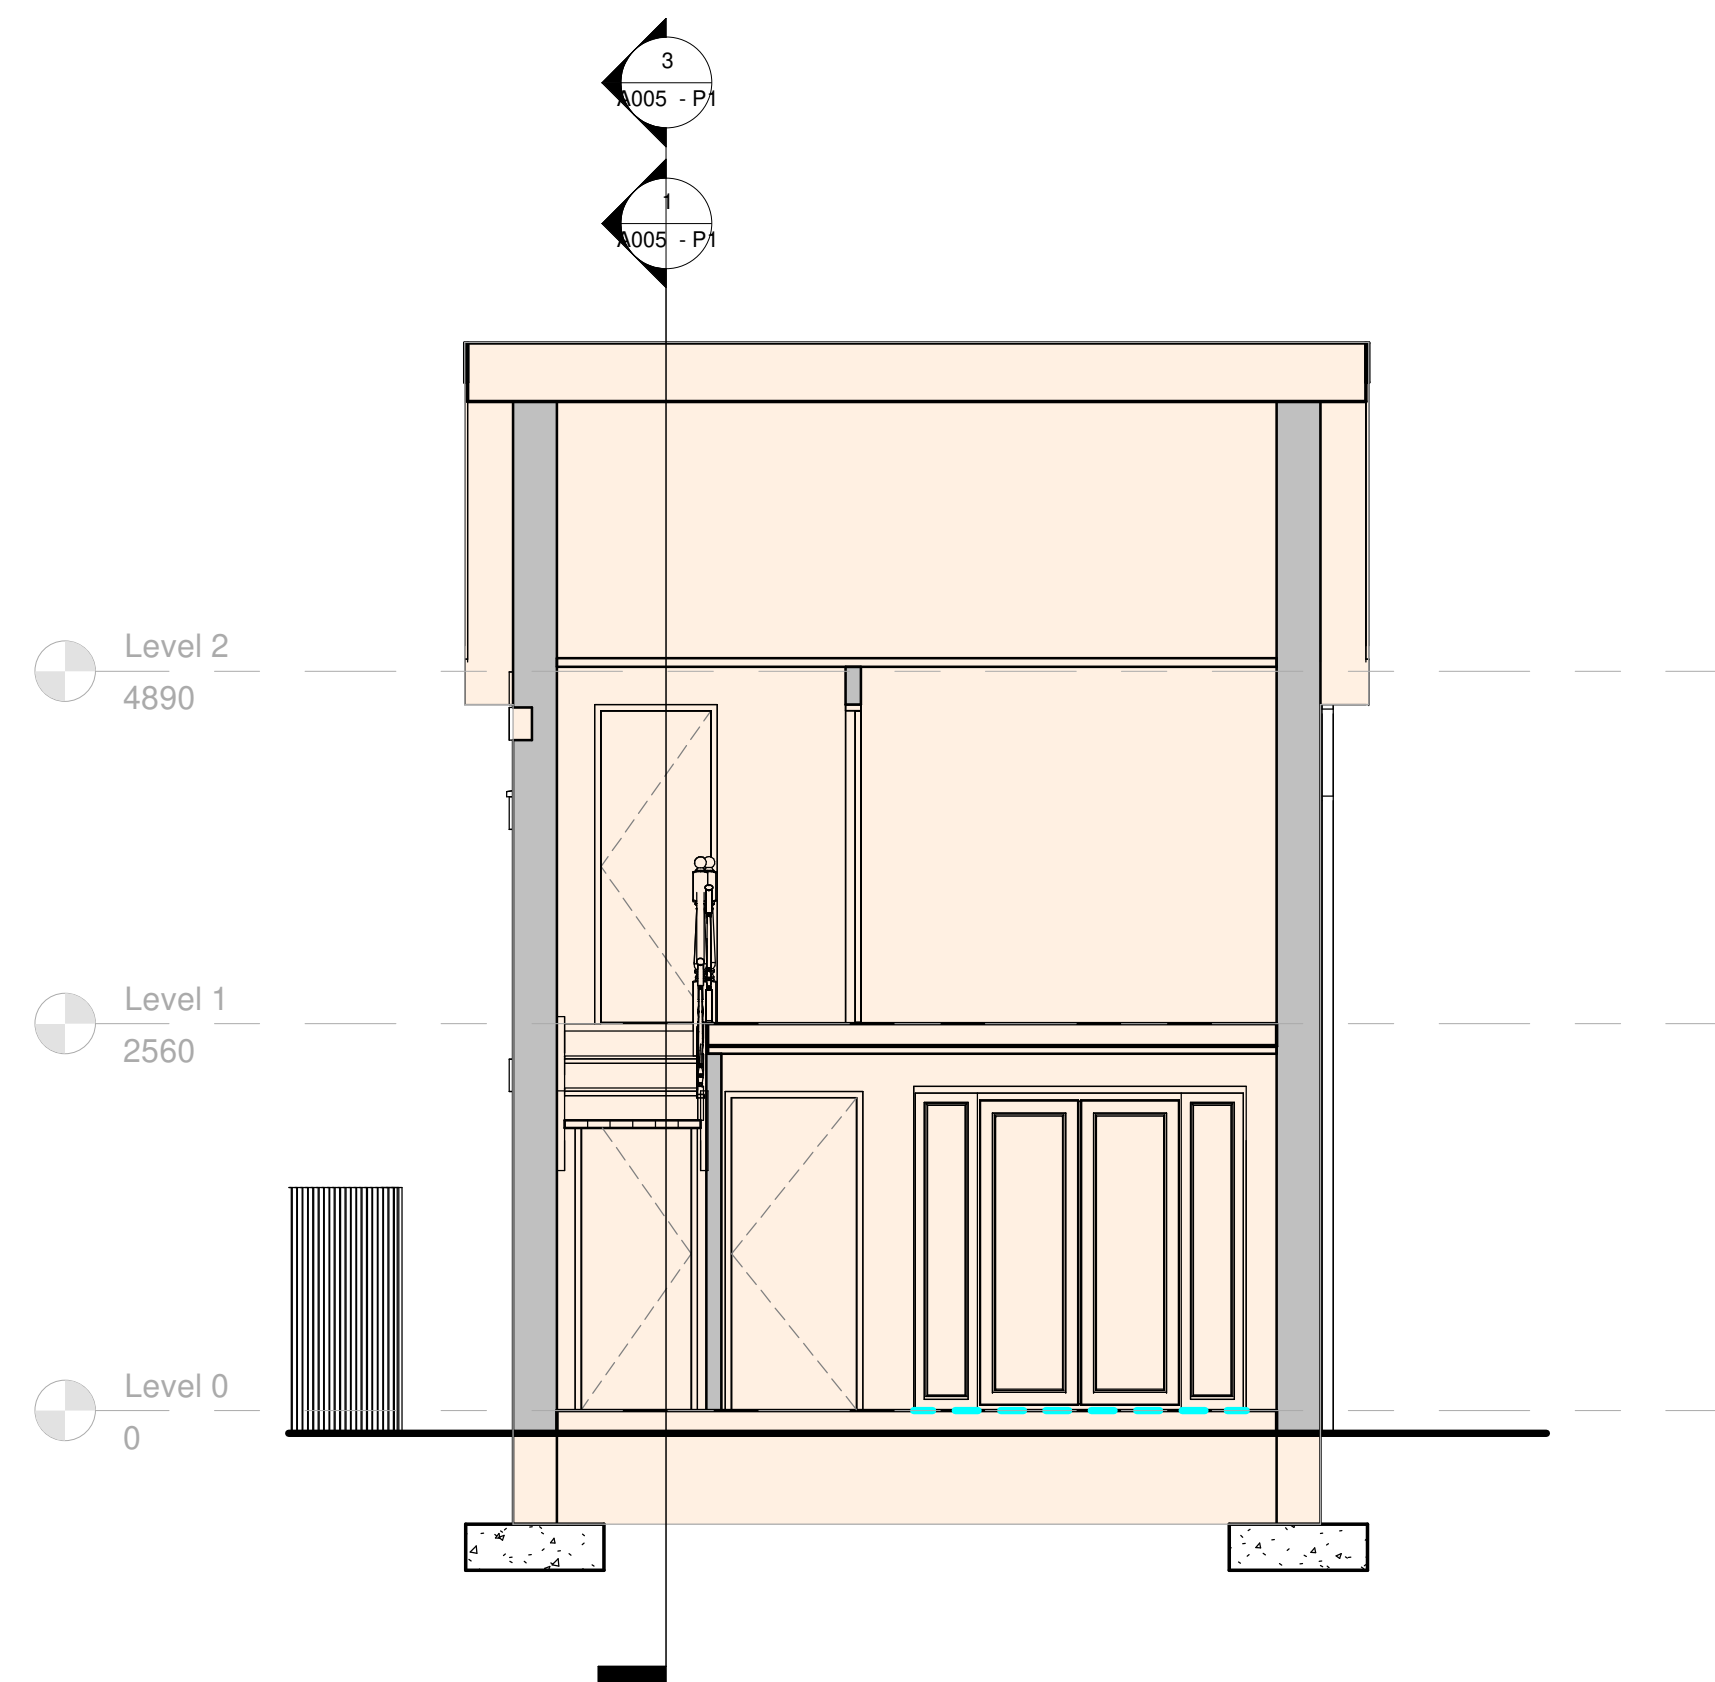

00 - Existing - Section 02
1 : 50

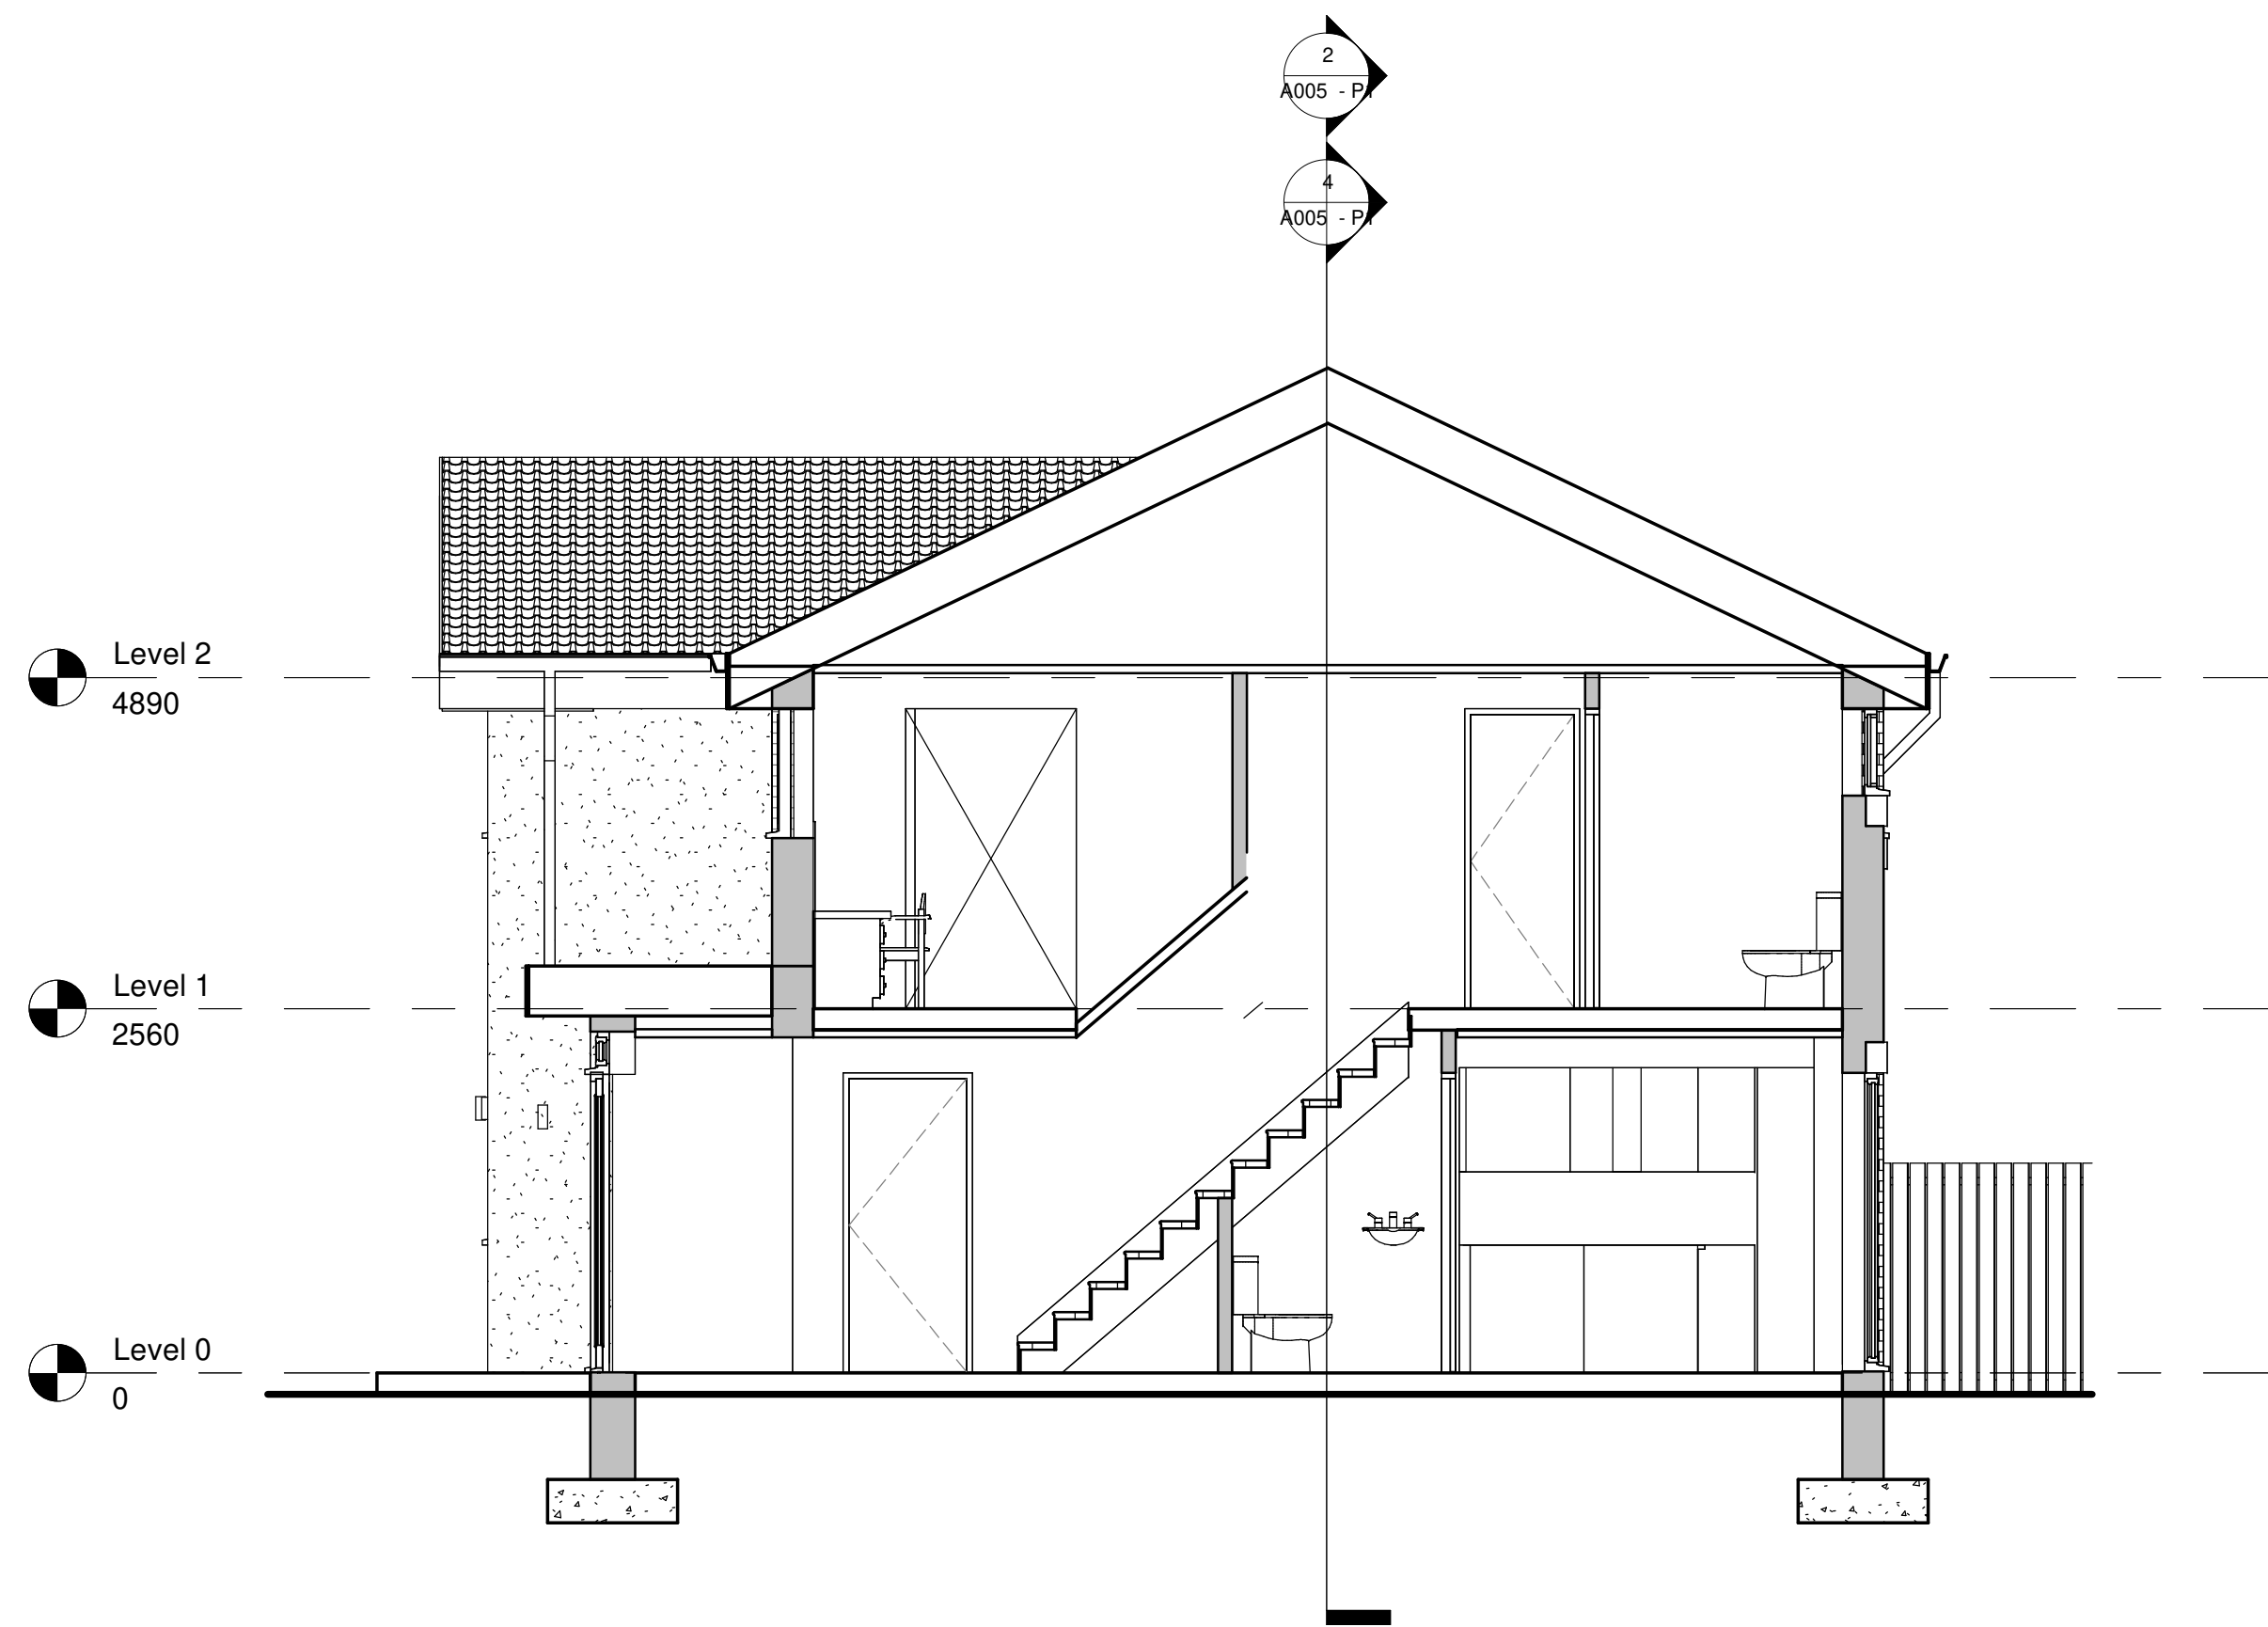

00 - Proposed - Section 01
1 : 50

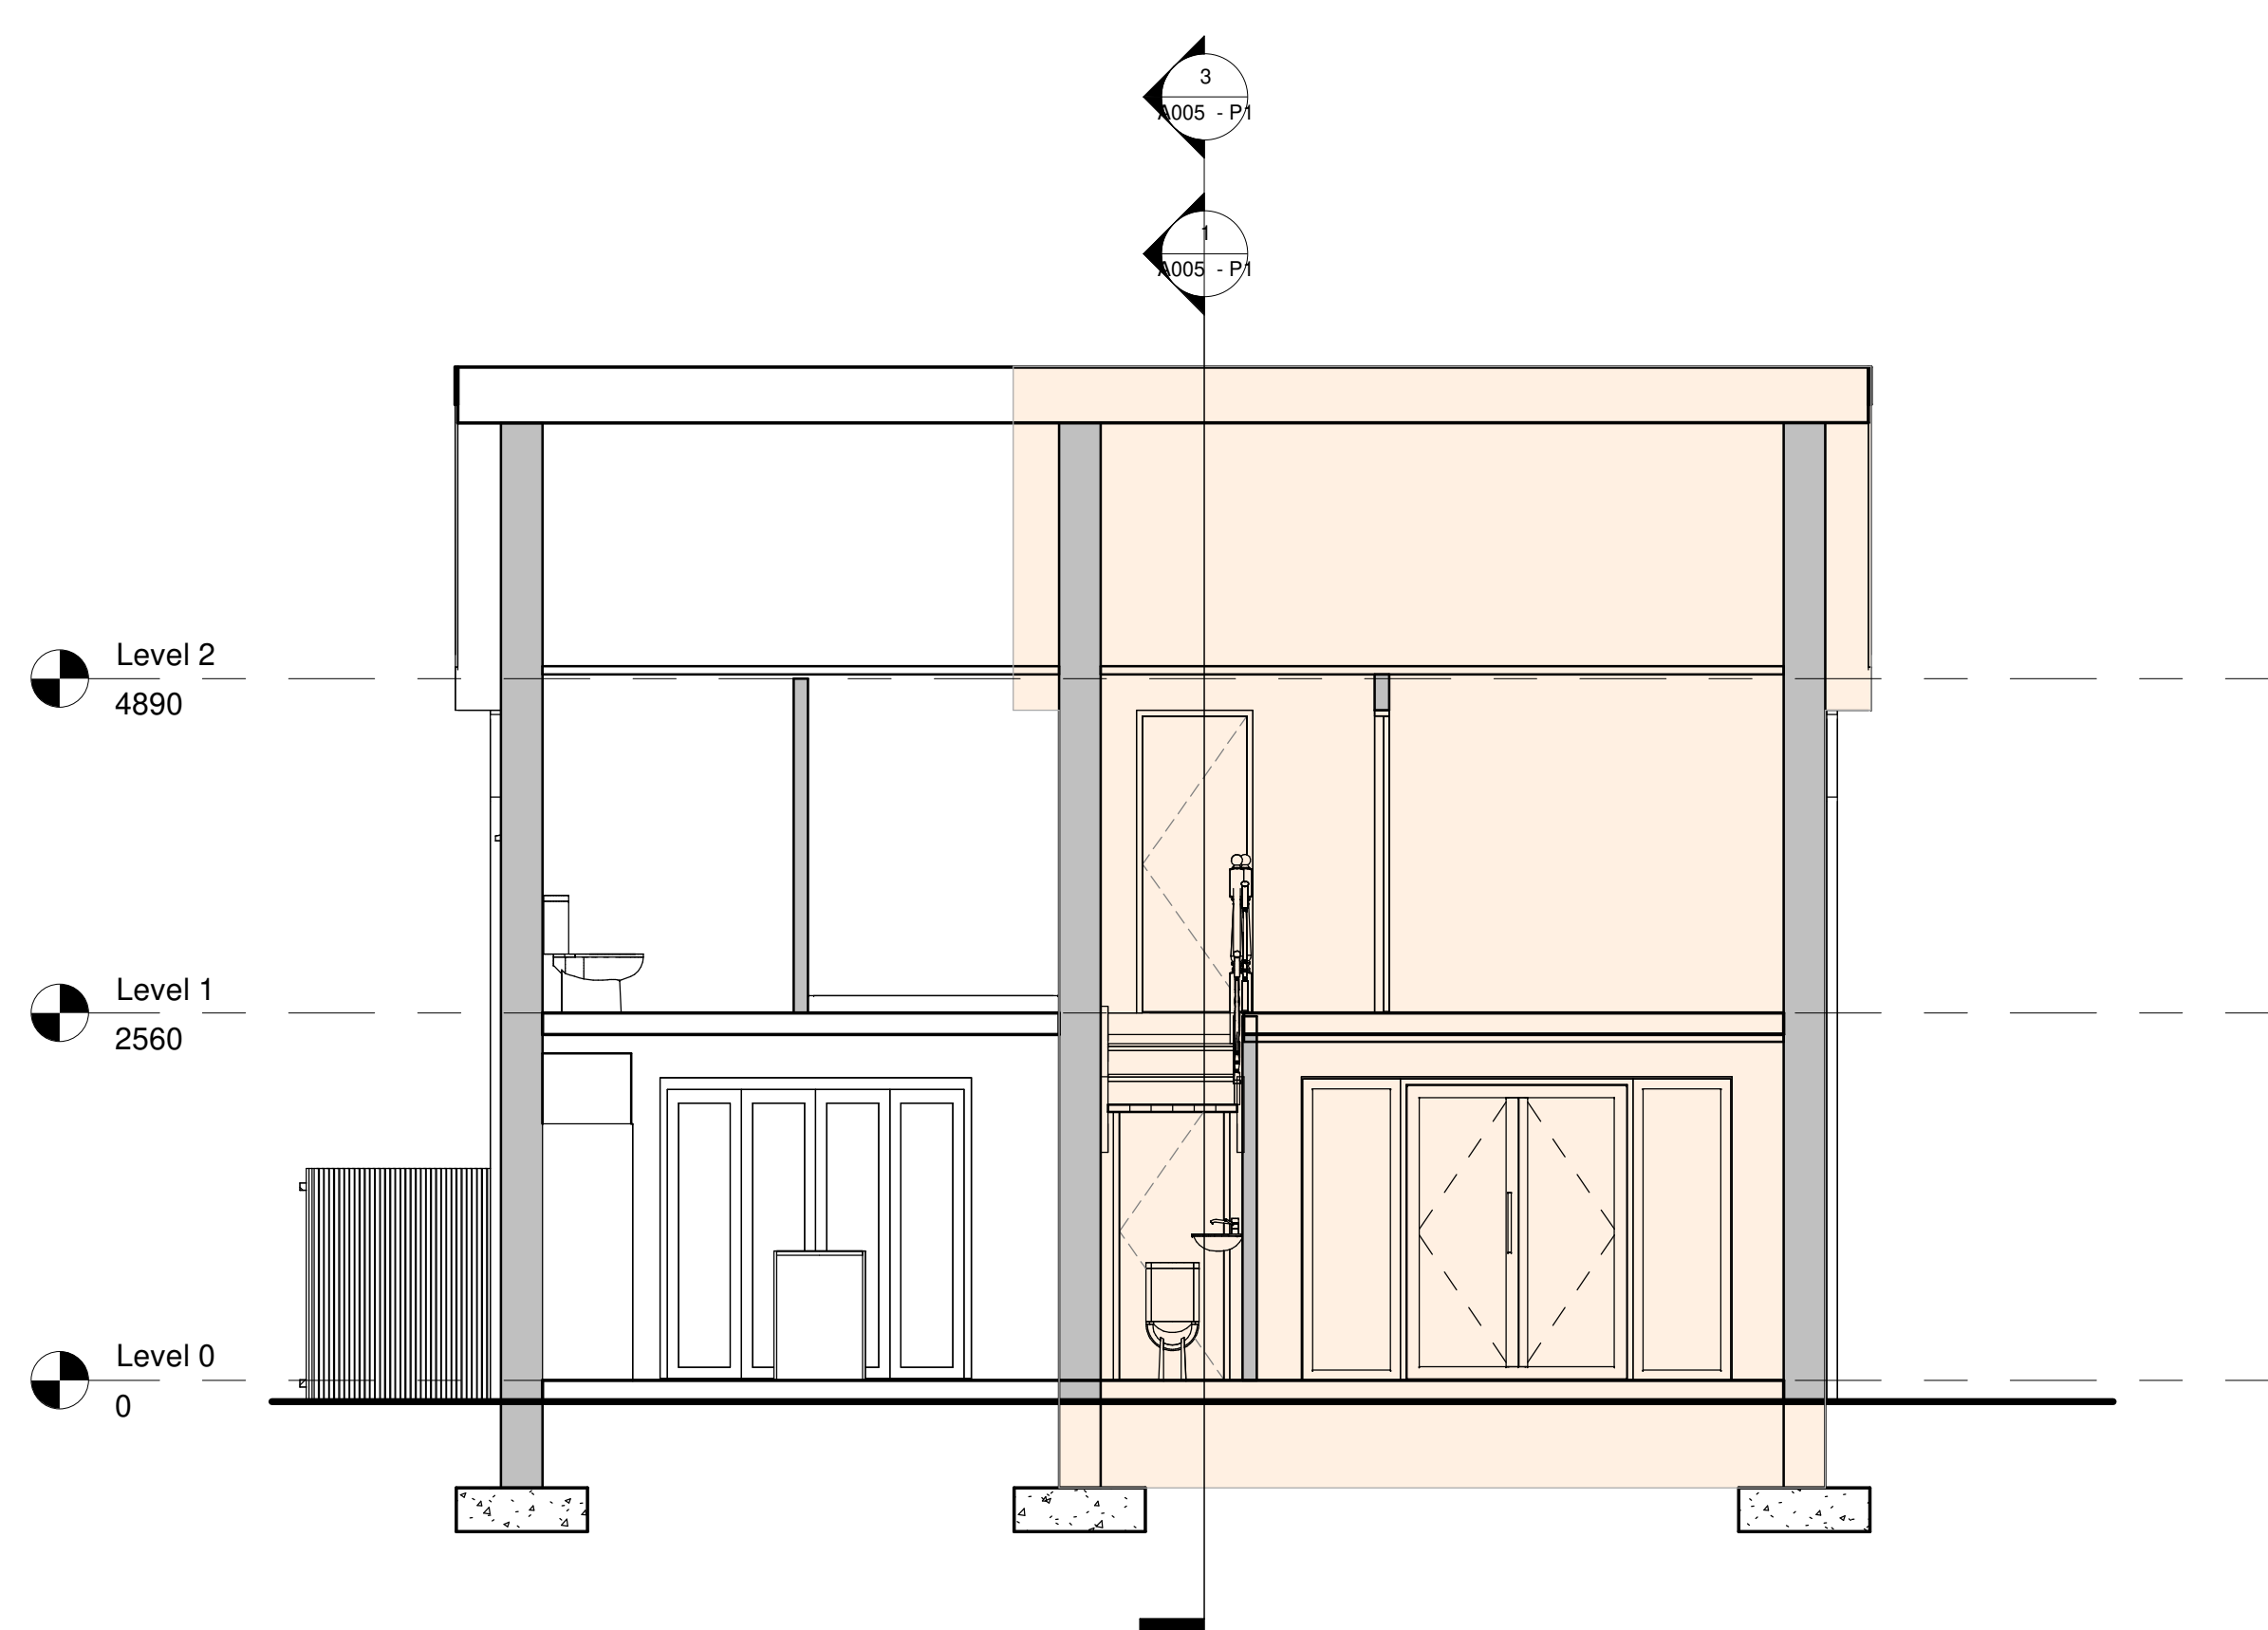

00 - Proposed - Section 02
1 : 50



CLIENT Matt and Ella	
PROJECT 34 Woodhill Fold, Bury BL8 1UY - Double story extension	
SHEET Sections	
PURPOSE OF ISSUE	
Page No	REV A005 - P1
Scale (@ A0 1 : 50	Checked by MS
Date 06 03 2025	Drawn by DI