




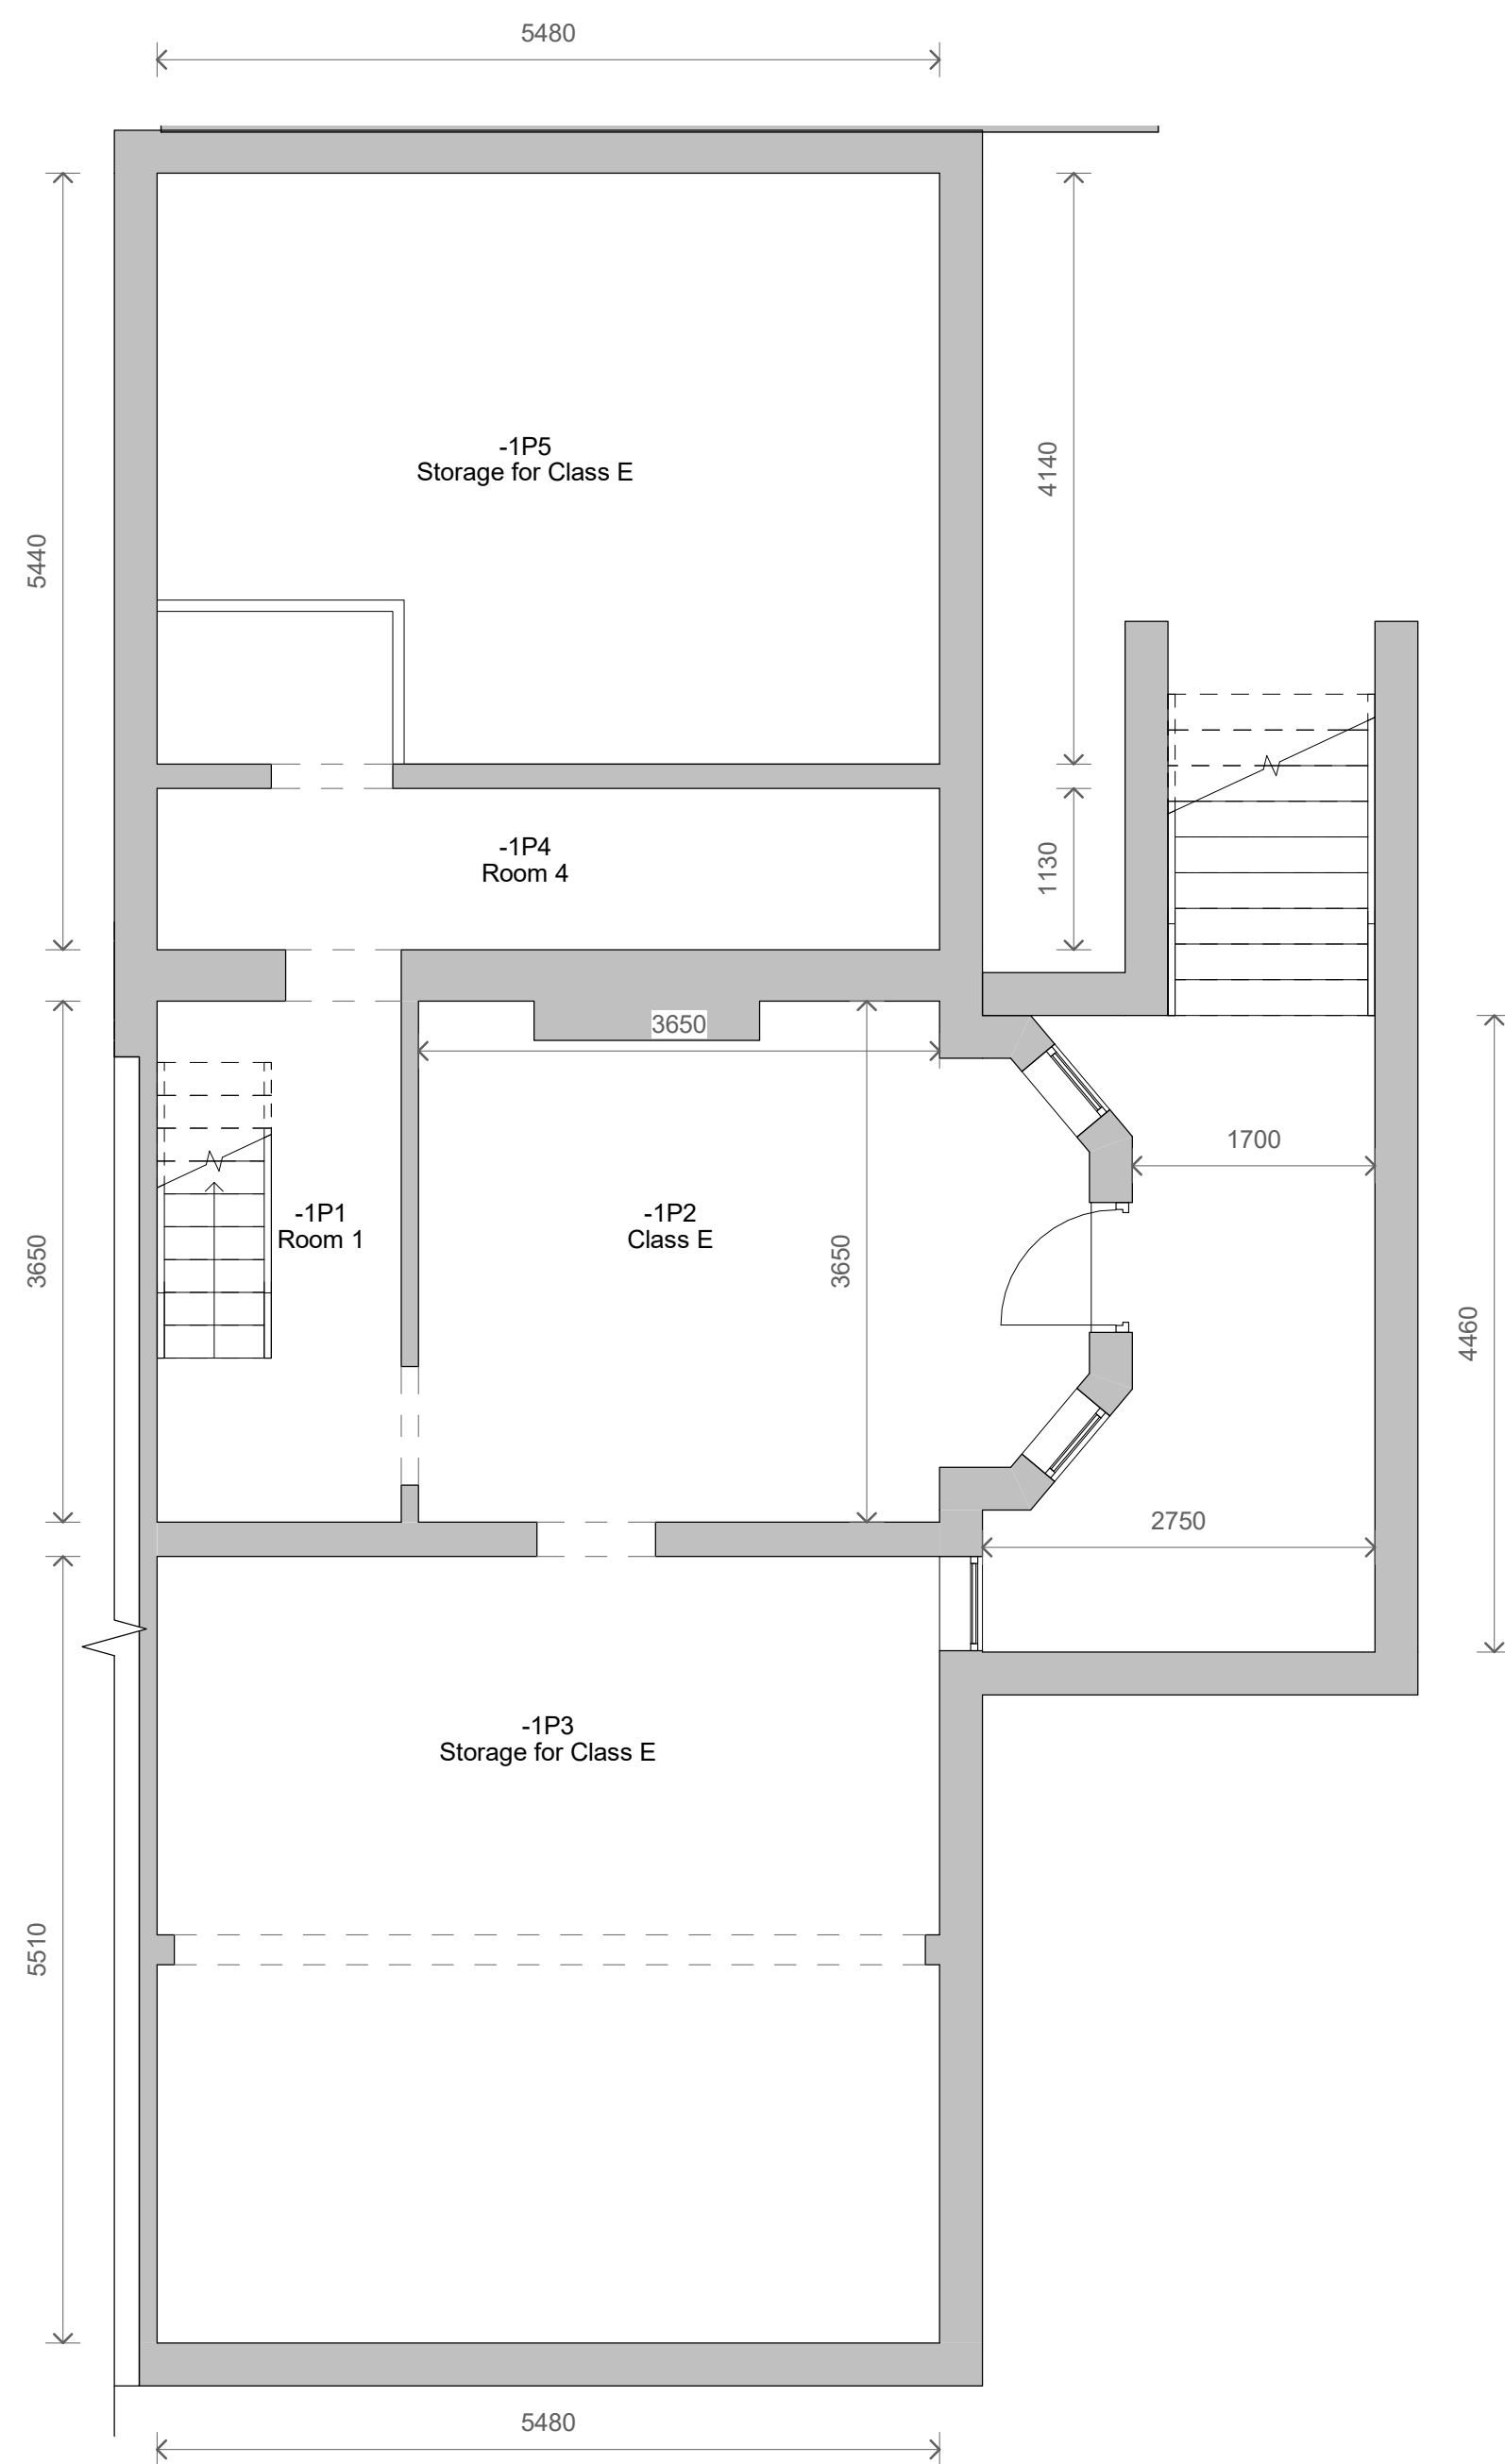

1 Level B1 - Proposed
1 : 50

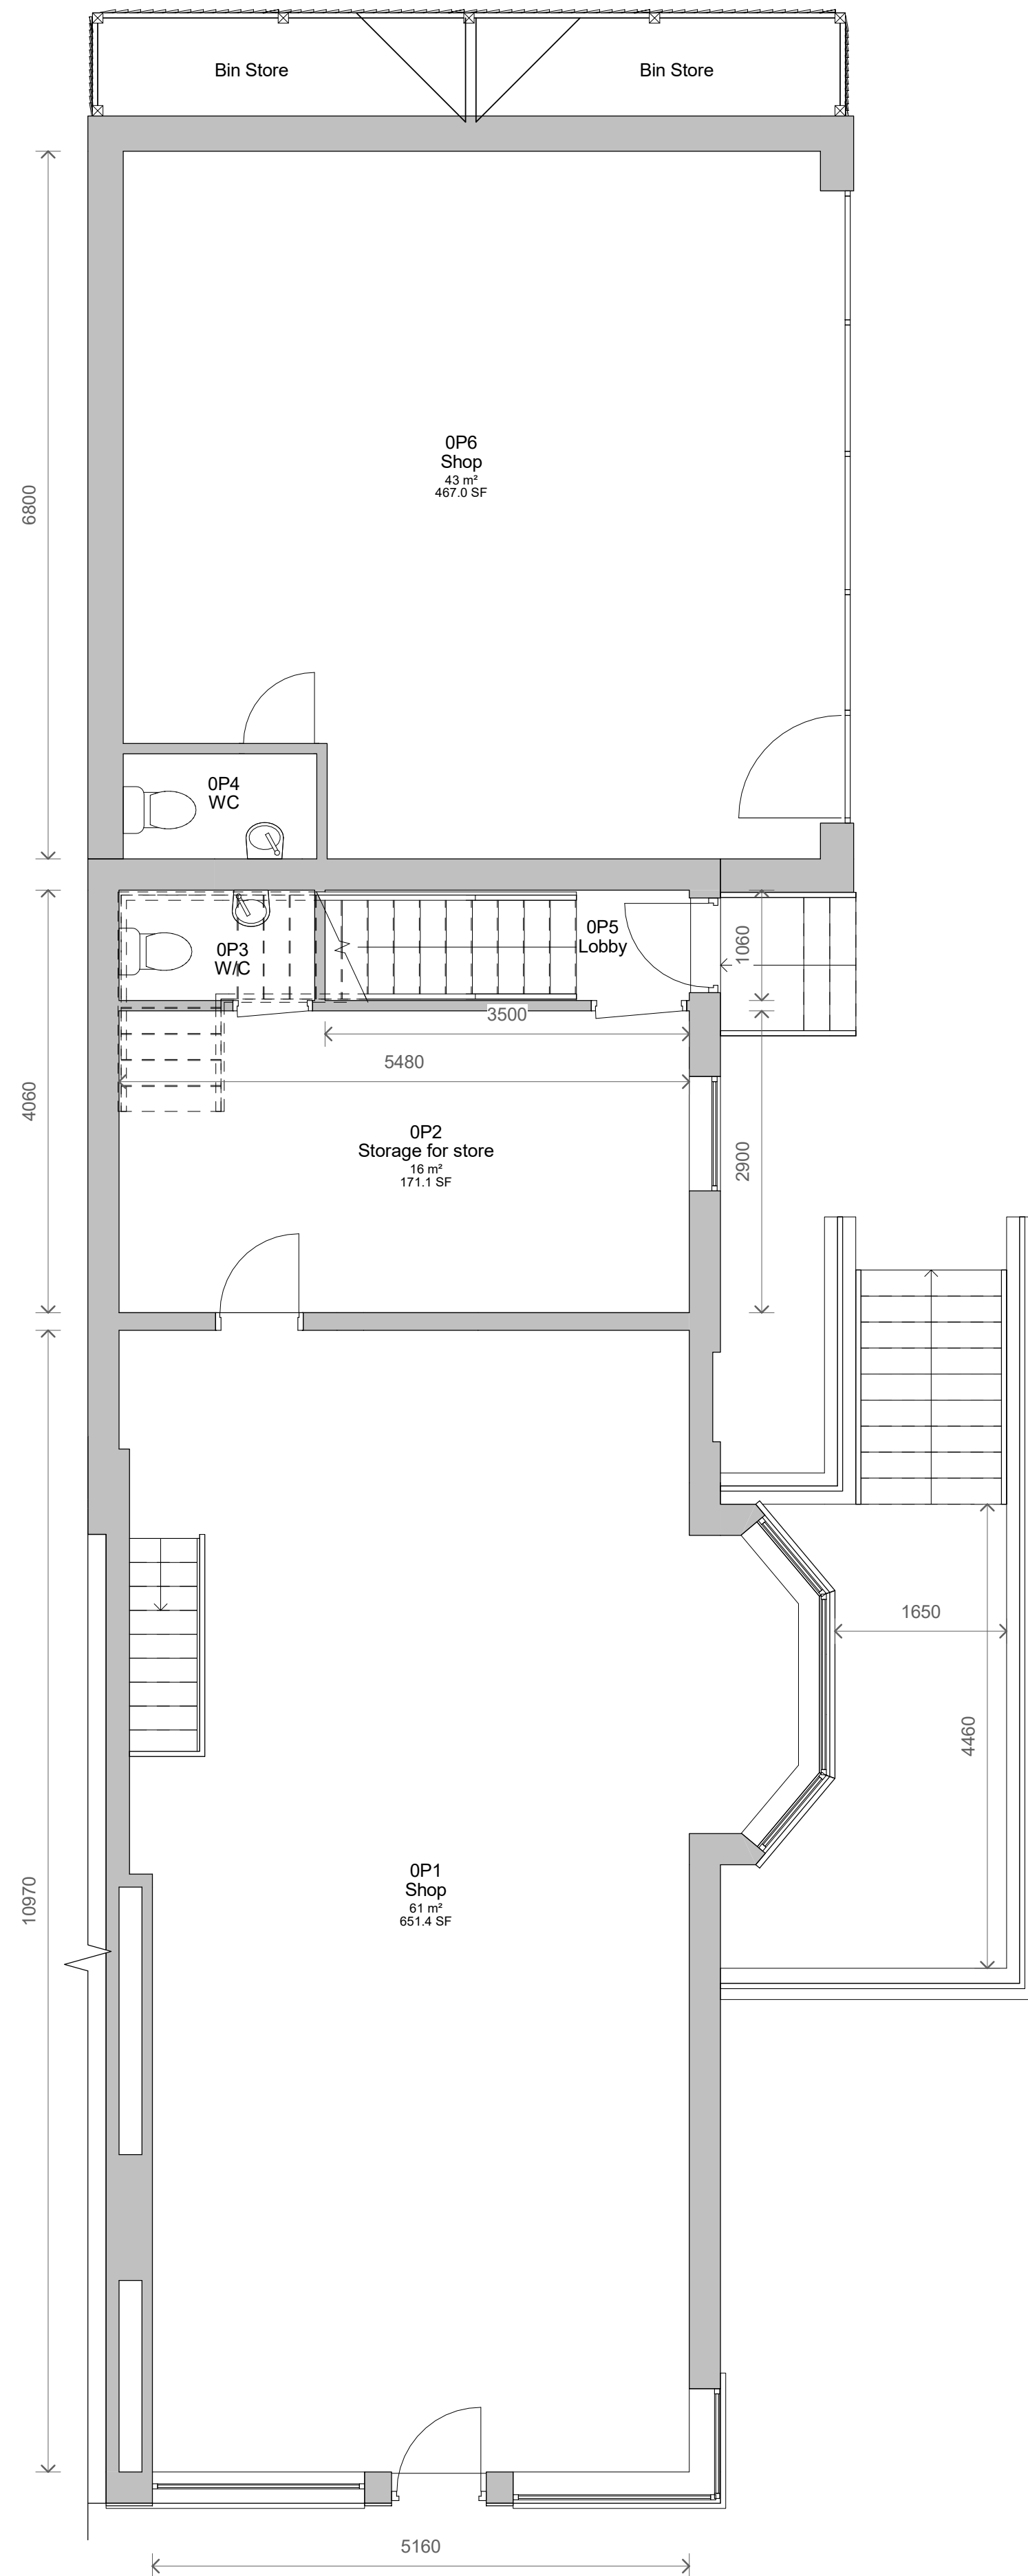

2 Level 0 - Proposed
1 : 50

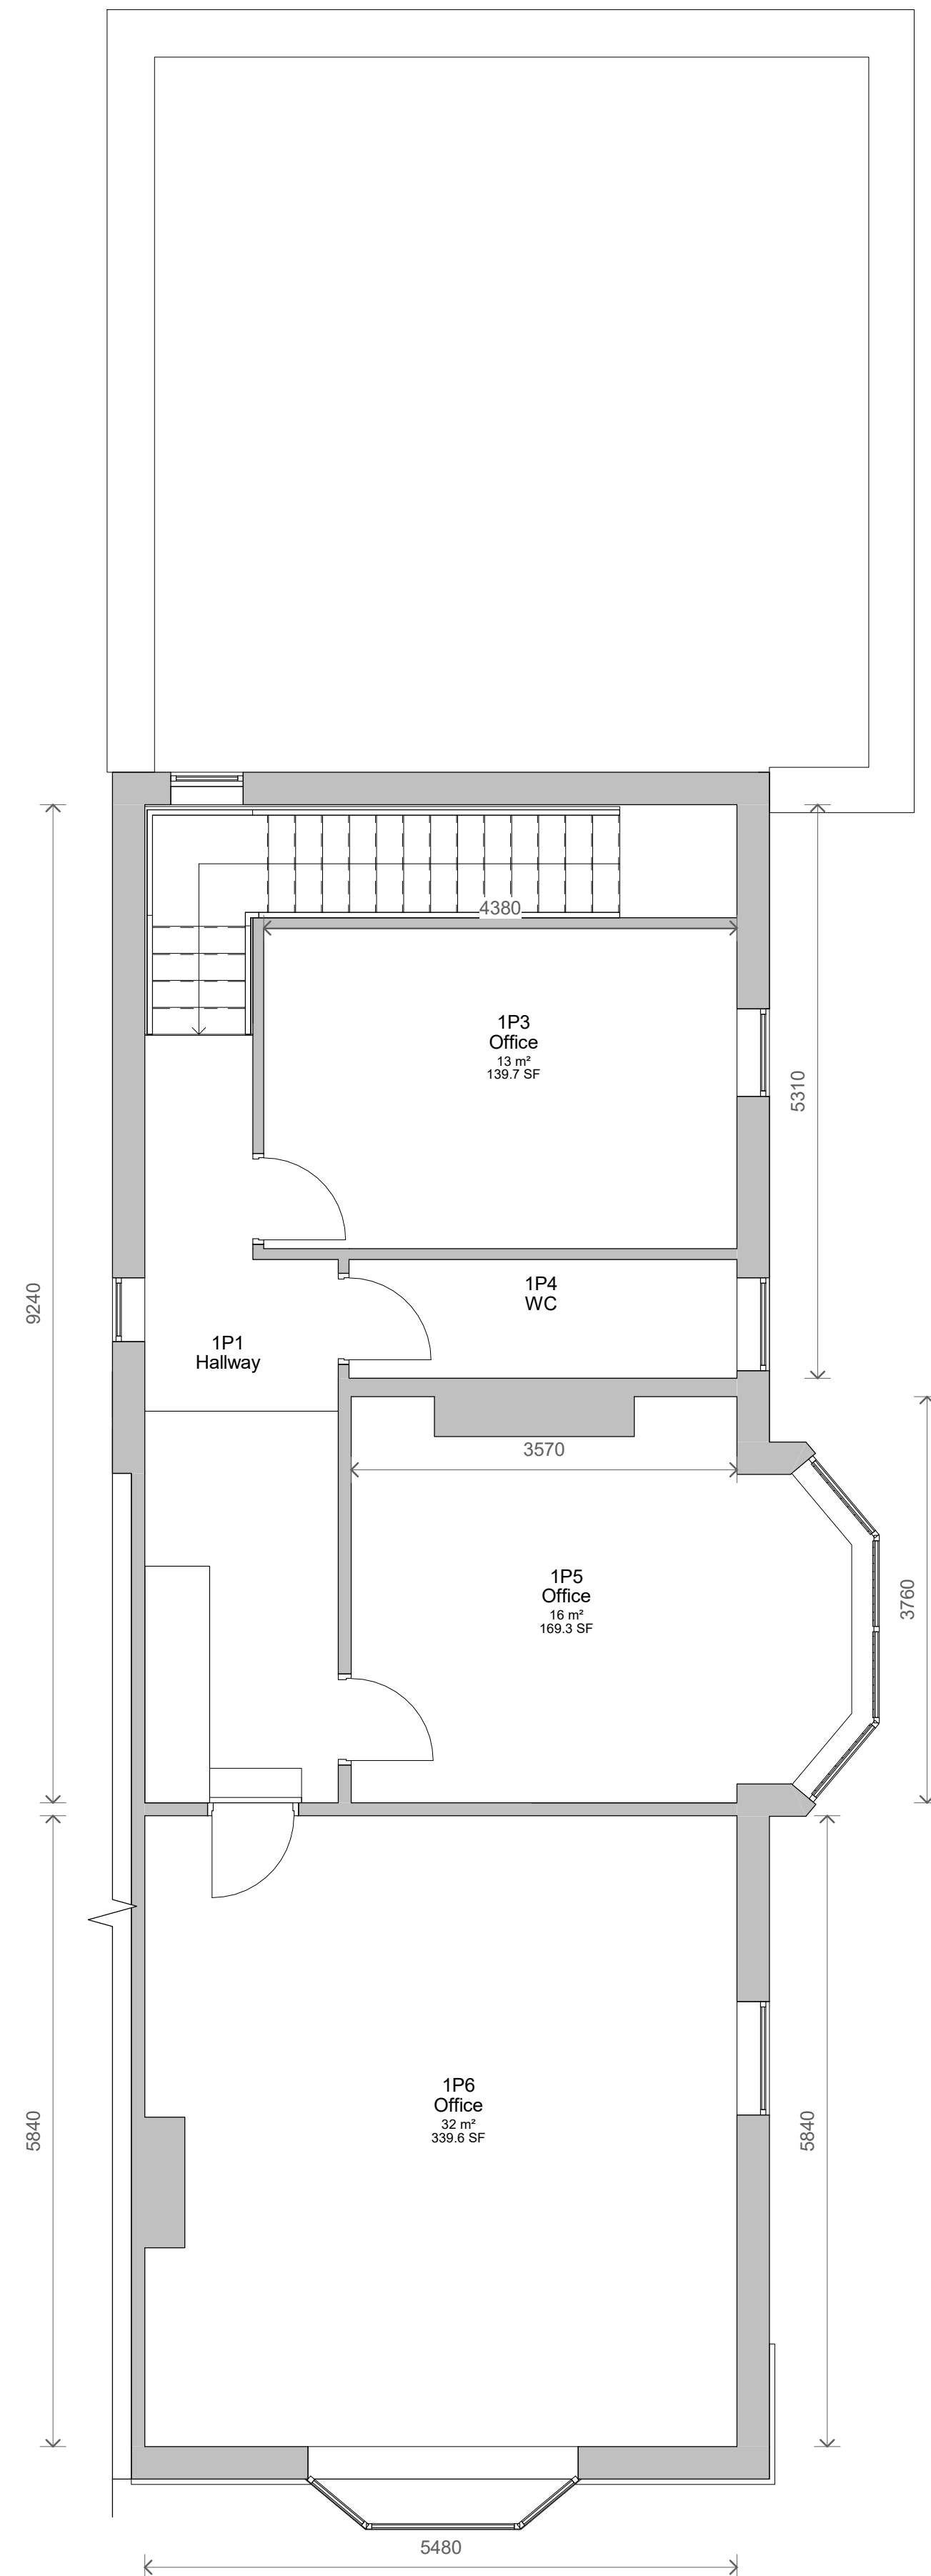

3 Level 1 - Proposed
1 : 50

9	Revised Pre-App	15/11/2021
8	Revised Design	03/09/2021
7	Revised Design	19/03/2021
6	Door Ground Floor	12/03/2021
5	PLANNING	05/03/2021
4	Basment Stair Width	02/03/2021
3	Basement Stairs	01/03/2021
2	External Stairs	10/02/2021
1	Dims Added	03/02/2021
No.	Description	Date

PROJECT 26 Bury New Road, Prestwich		
TITLE Proposed Plans		
CLIENT Mr Halpern		
STATUS DESIGN		
DRAWN BY SG	DATE 02/02/2021	SCALE (@ A1) 1 : 50
PROJECT NUMBER GSS21003	DRAWING NUMBER 004	REV 9
GOLD SKETCH S T U D I O S www.goldsketch.co.uk info@goldsketch.co.uk 0161 792 9595		
NOTES © COPYRIGHT ALL RIGHTS RESERVED. THIS DRAWING MUST NOT BE REPRODUCED WITHOUT WRITTEN CONSENT. DRAWING TO BE USED FOR THE STATUS INDICATED ONLY. ALL DIMENSIONS ARE SETTING OUT DIMENSIONS. DIMENSIONS ARE CONFIRMED ON SITE. ANY DISCREPANCIES TO BE REPORTED TO THE DESIGNER PRIOR TO THE COMMENCEMENT OF ANY WORK. ALL WORK AND MATERIALS TO BE IN ACCORDANCE WITH CURRENT UK BUILDING REGULATIONS AND LATEST CODES OF PRACTICE AND BRITISH STANDARDS. ALL DIMENSIONS ON THIS DRAWING ARE UNLESS OTHERWISE SPECIFIED.		