




54 Sunny Bower Street, Tottington BL8 3HL


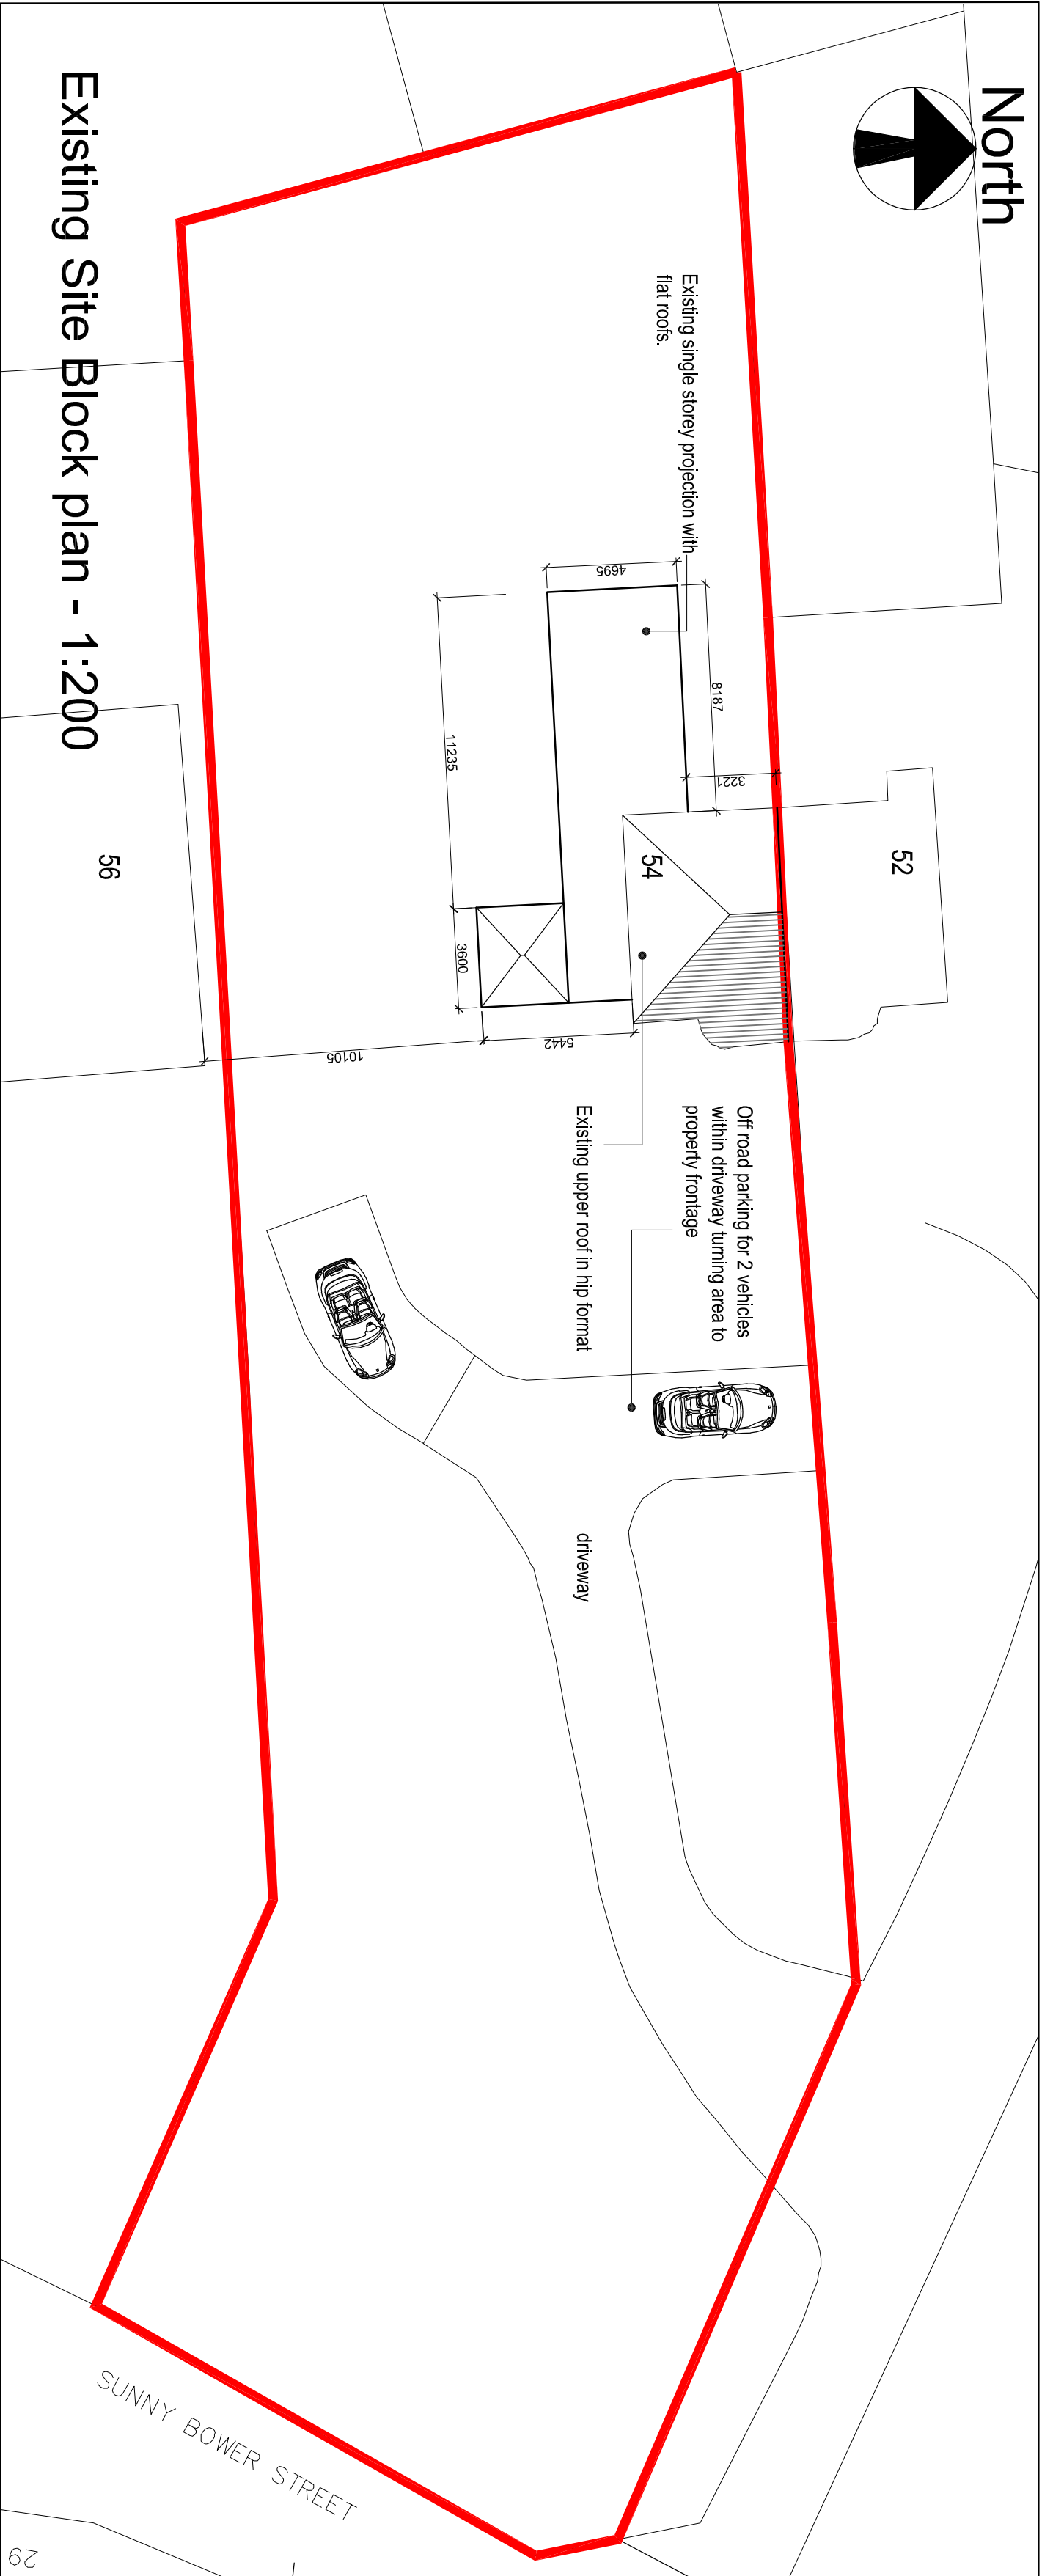


Existing Site Block plan - 1:200

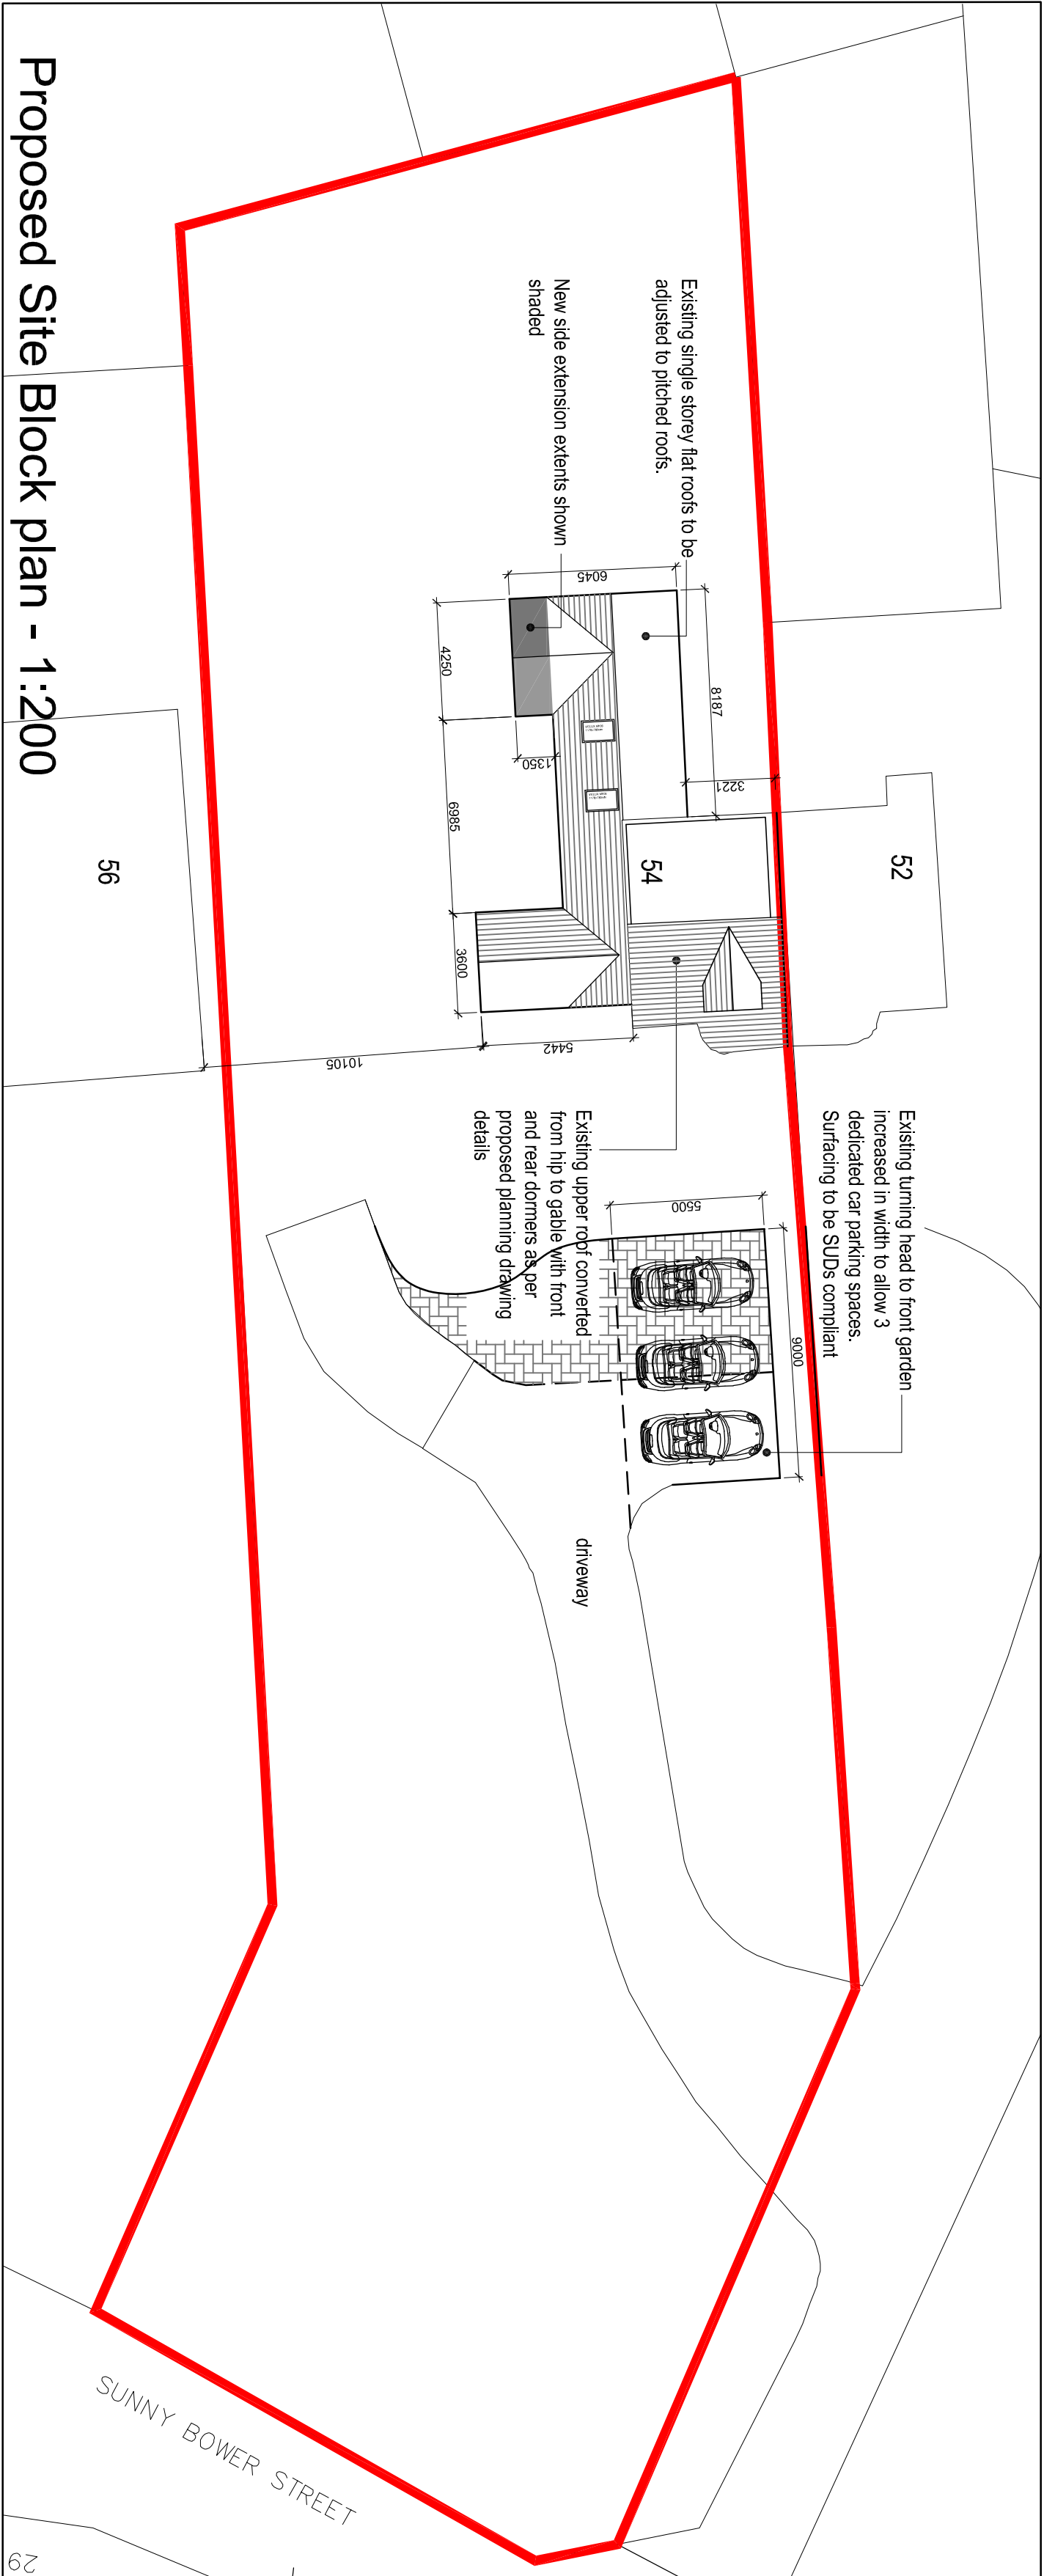

Proposed Site Block plan - 1:200

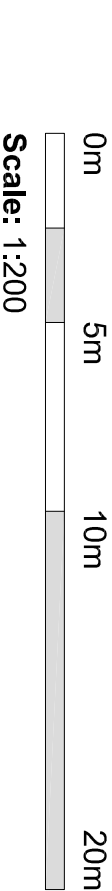

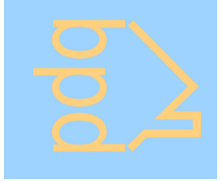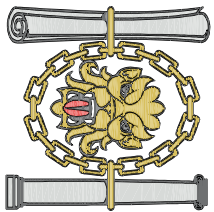			
bpd Architecture			
C I A T Registered practice			
Stichstone, Brown House Lane, Higher Wharfedale,			
Chorley, Lancashire PR6 8HR			
Tel: 01257 220510			
web: www.betterplan.co.uk			
email: info@betterplan.co.uk			
			
Chartered Institute of Architectural Technologists Registered Practice			
Project 54 Sunny Bower Street, Tottington, Bury BL8 3HL			
Title Existing and Proposed site block/ Layout plans			
Scale @ A2 Varies	Date April 2022	Ref Job 1056	Drawn MDB
Dwg No 1056/SBS/PL2			Rev A