
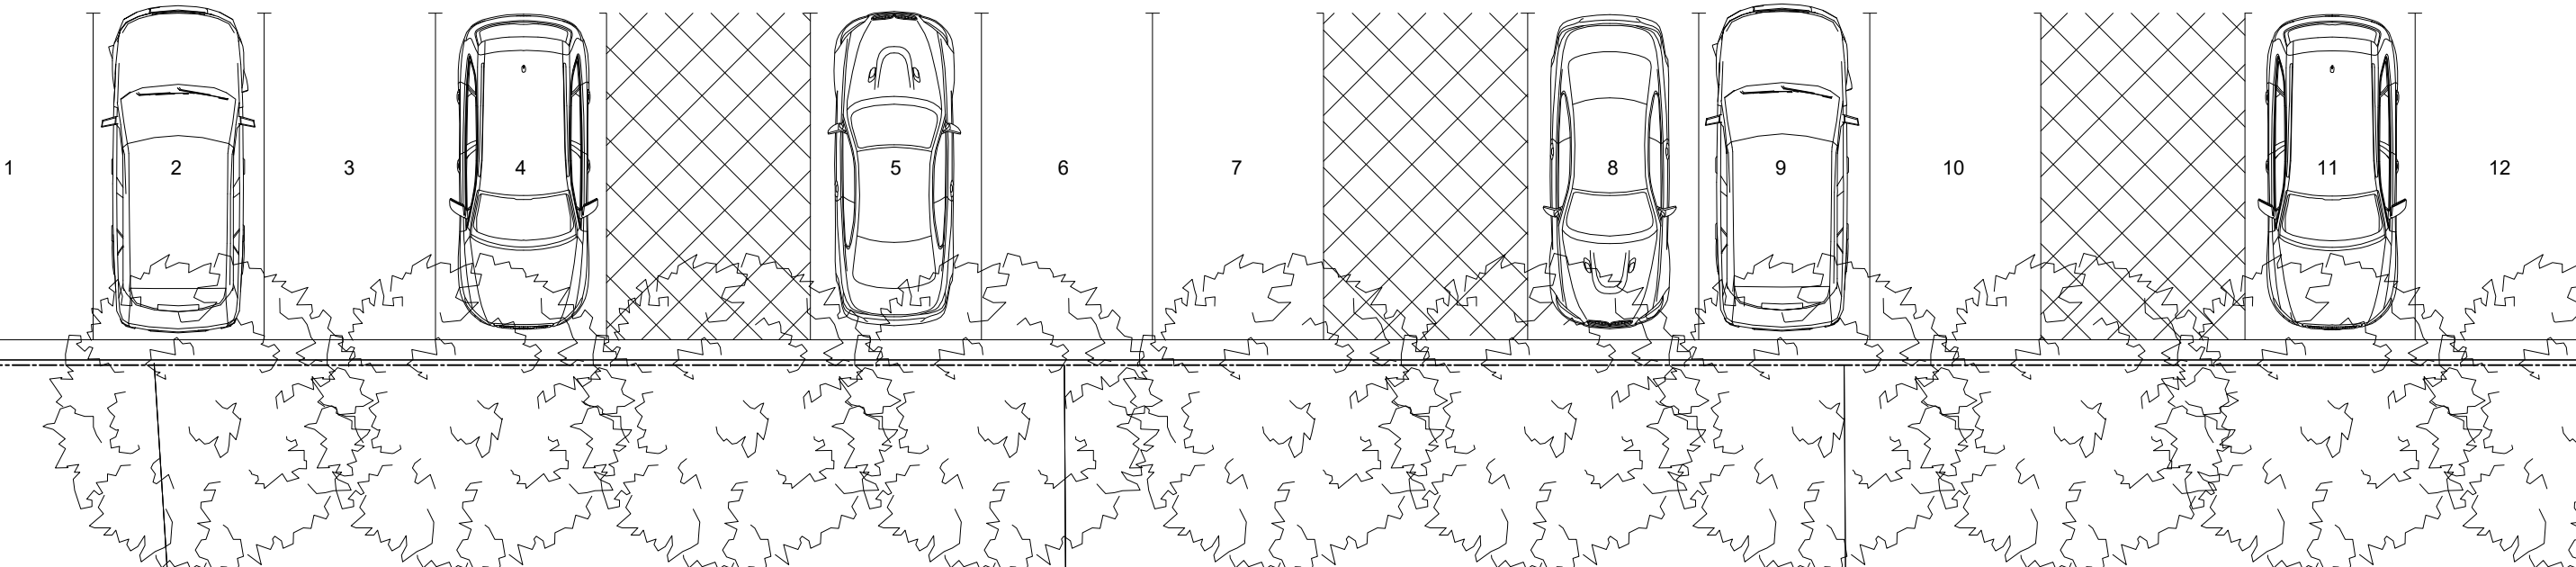


WOOLFOLD TRADING ESTATE

A C C E S S

FORECOURT

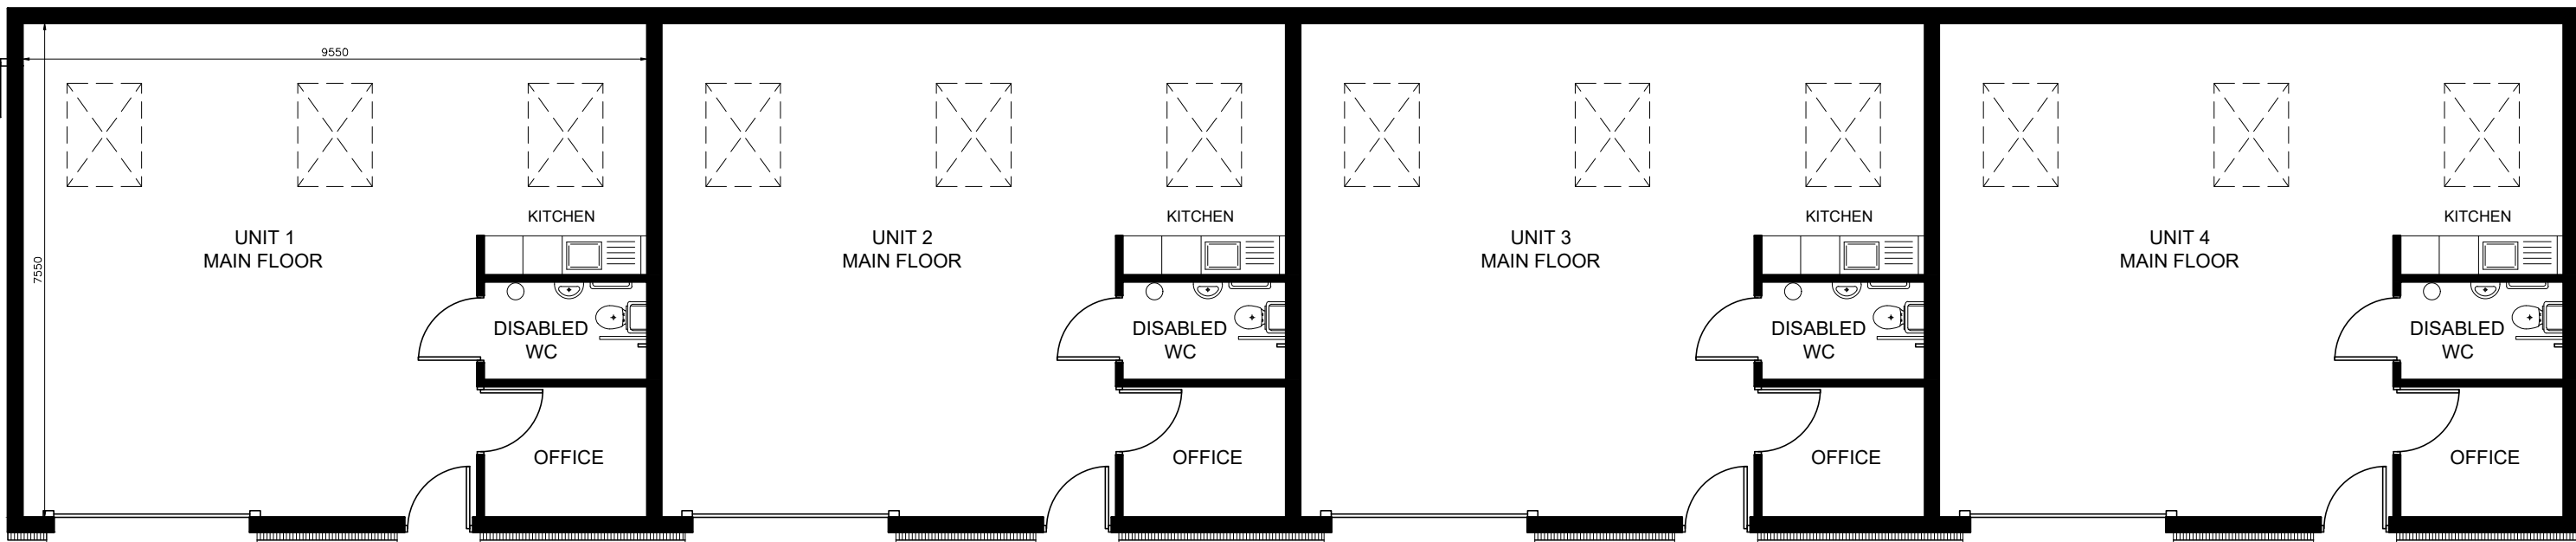

Surface water drains into brook

Walshaw Brook

PROPOSED SITE BLOCK PLAN

1:100 scale bar 0 1 2 3 4 metres

Rev A: Access added

10.11.2022

R J G Architecture Ltd For All Your Architectural Design Requirements		Project Woolfold Trading Estate Bury Greater Manchester	
Tel : 01746 419 419 e-mail: info@rjgarchitecture.co.uk		Drawn by C.S	Date Oct.'22
1. Figure dimensions to be followed in preference to scale. 2. All dimensions to be checked on site. 3. The drawing remains the copyright of the architect and may not be copied without prior consent.		Draw No 01636/SK/01	Rev A
1:100		Scale: 1:100	10.11.2022