
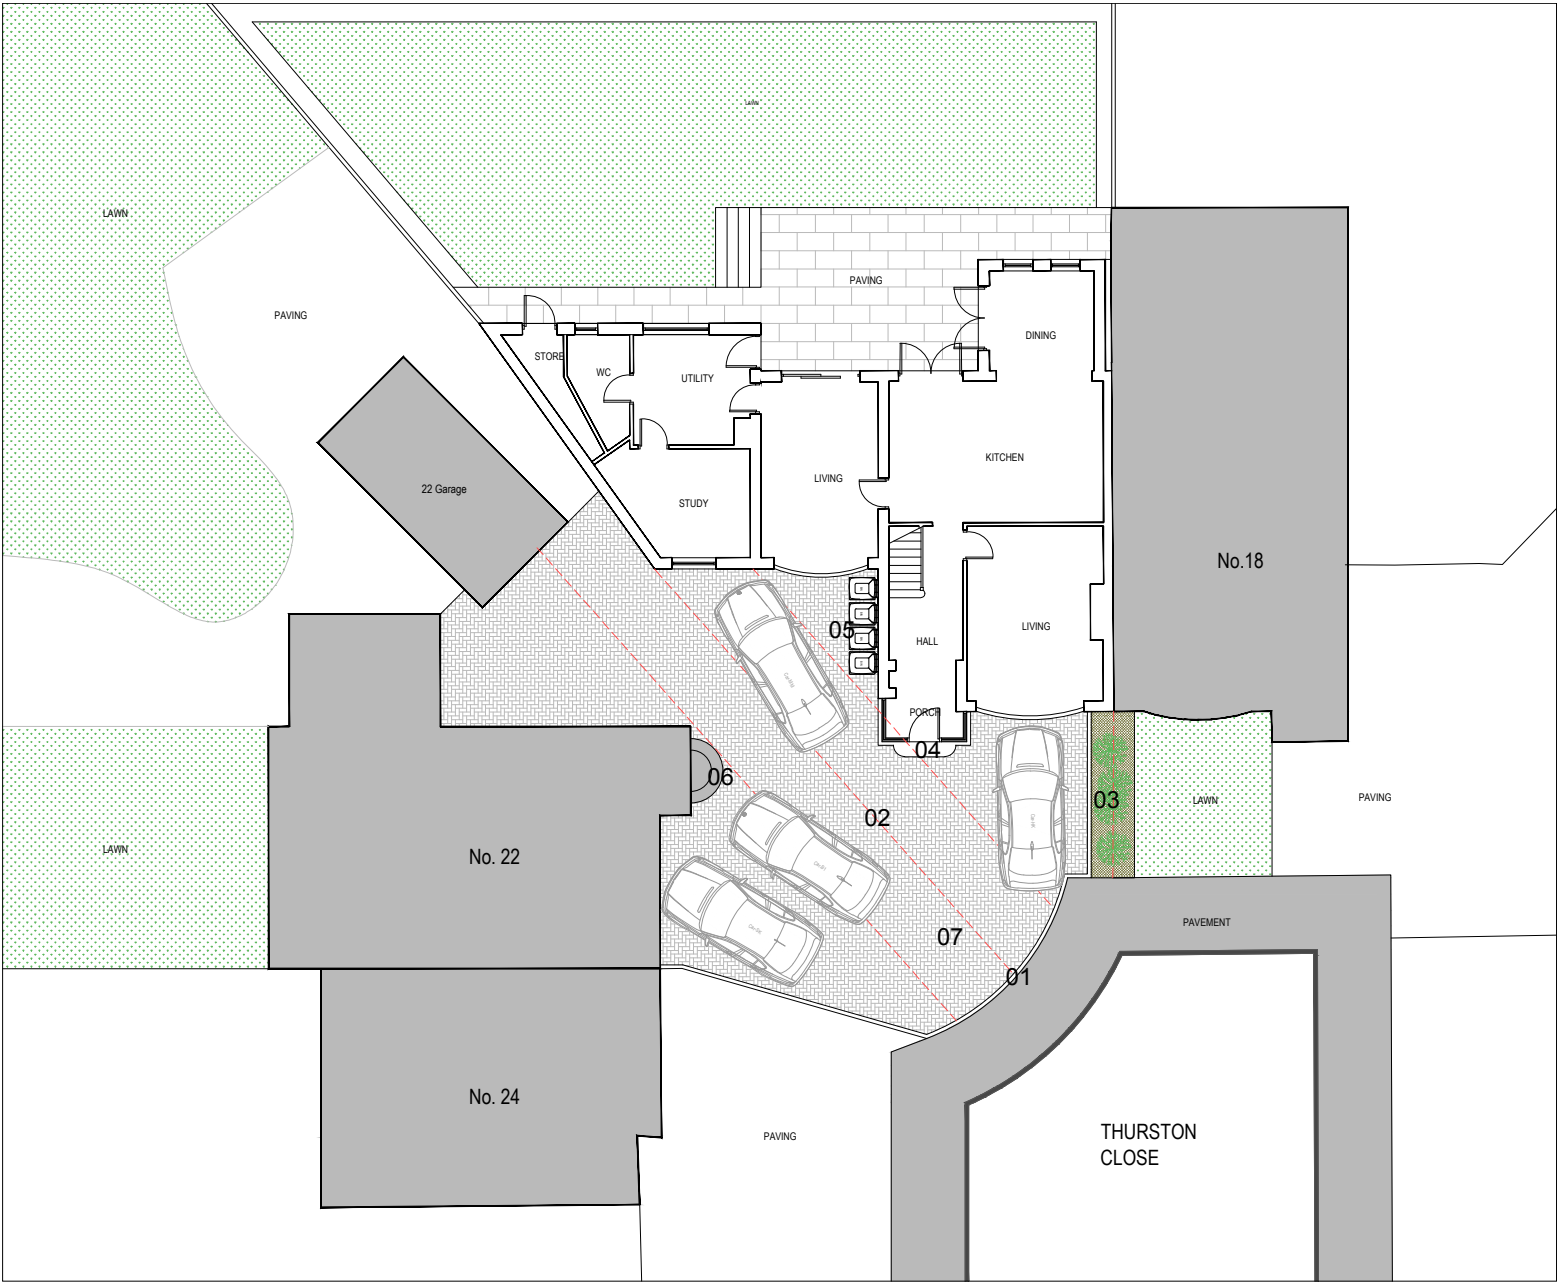


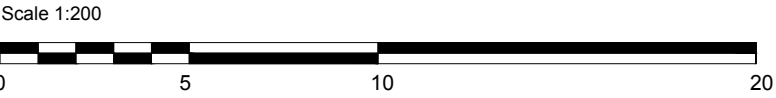

KEY - EXISTING

01.

Existing level access

02.

Red line deed boundary (4 metre wide vehicular access - 2 metre either side of centre line)

03.

Existing soft landscape (planting)

04.

Exisiting timber porch

05.


Bin store

06.

Stepped access into No. 22

07.

Share driveway

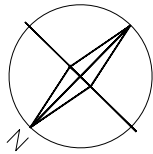

PROJECT NAME
20 THURSTON CLOSE
CLIENT
MR & MRS POWSNEY
DOCUMENT TITLE
EXISTING SITE LAYOUT PLAN

DOCUMENT NUMBER
H183-EX-003
VERSION
-
PRODUCTION DATE
27.10.24
ISSUE TYPE
Planning
SCALE
1:200 @ A3
ORIGINATOR
HP
QA CHECK
-

REVISION NOTES
DATE

DO NOT SCALE OFF DRAWINGS. IF IN DOUBT, ASK.
ALL DIMENSIONS ARE TO BE CHECKED AND VALIDATED ON SITE BY THE CONTRACTOR.
ANY DISCREPANCIES MUST BE REPORTED IMMEDIATELY.
DRAWINGS ARE BASED ON SURVEY INFORMATION PROVIDED.