

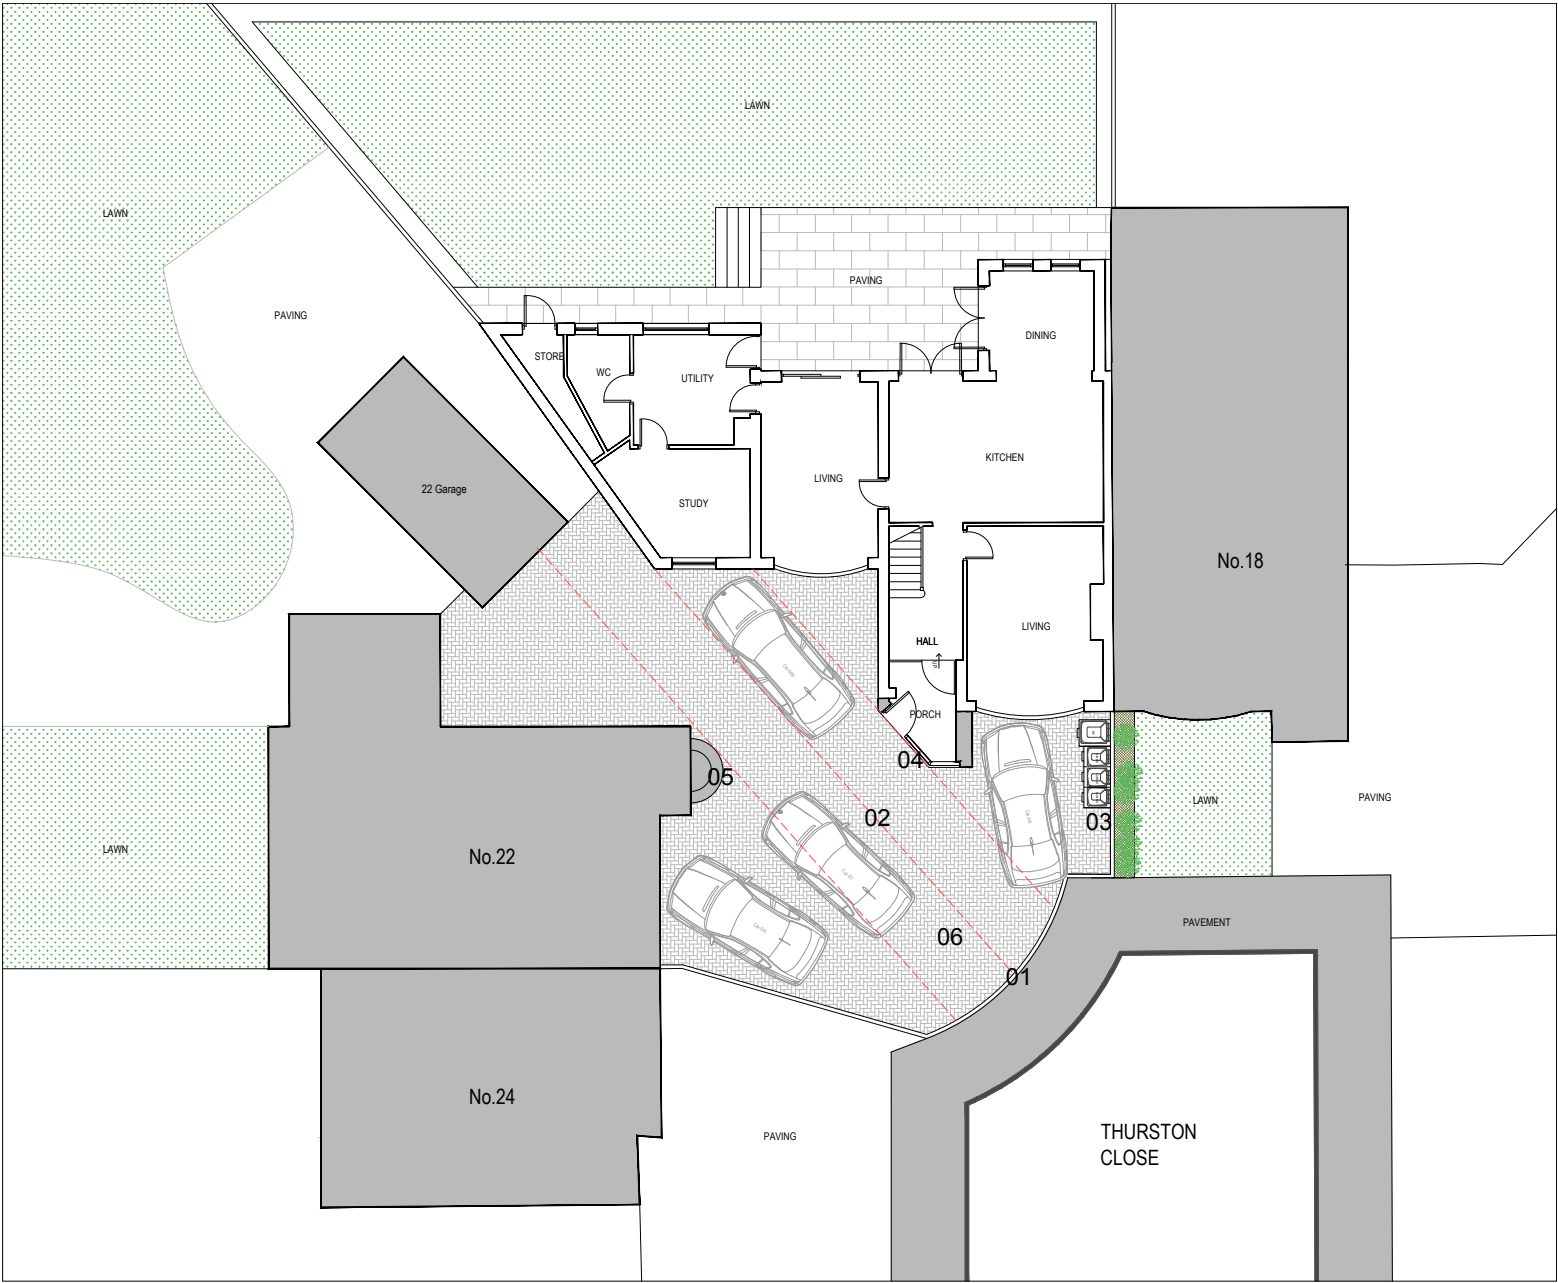


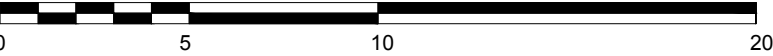

KEY - PROPOSED

- 01. Existing level access
- 02. Red line deed boundary (4 metre wide vehicular access - 2 metre either side of centre line)
- 03. Driveway / soft landscape amended to provide new enclosed bin store (1 x standard bin, 3 x recycle 140 litre bins)
- 04. New porch orientation to follow boundary line
- 05. Stepped access into No. 22
- 06. Share driveway

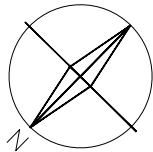

PROJECT NAME
20 THURSTON CLOSE

CLIENT
MR & MRS POWSNEY

DOCUMENT TITLE
PROPOSED SITE LAYOUT PLAN

DOCUMENT NUMBER H183-PR-001	
VERSION -	SCALE 1:200 @ A3
PRODUCTION DATE 27.10.24	ORIGINATOR HP
ISSUE TYPE Planning	QA CHECK -

REVISION NOTES	DATE

DO NOT SCALE OFF DRAWINGS. IF IN DOUBT, ASK.
ALL DIMENSIONS ARE TO BE CHECKED AND VALIDATED ON SITE BY THE CONTRACTOR.
ANY DISCREPANCIES MUST BE REPORTED IMMEDIATELY.
DRAWINGS ARE BASED ON SURVEY INFORMATION PROVIDED.