
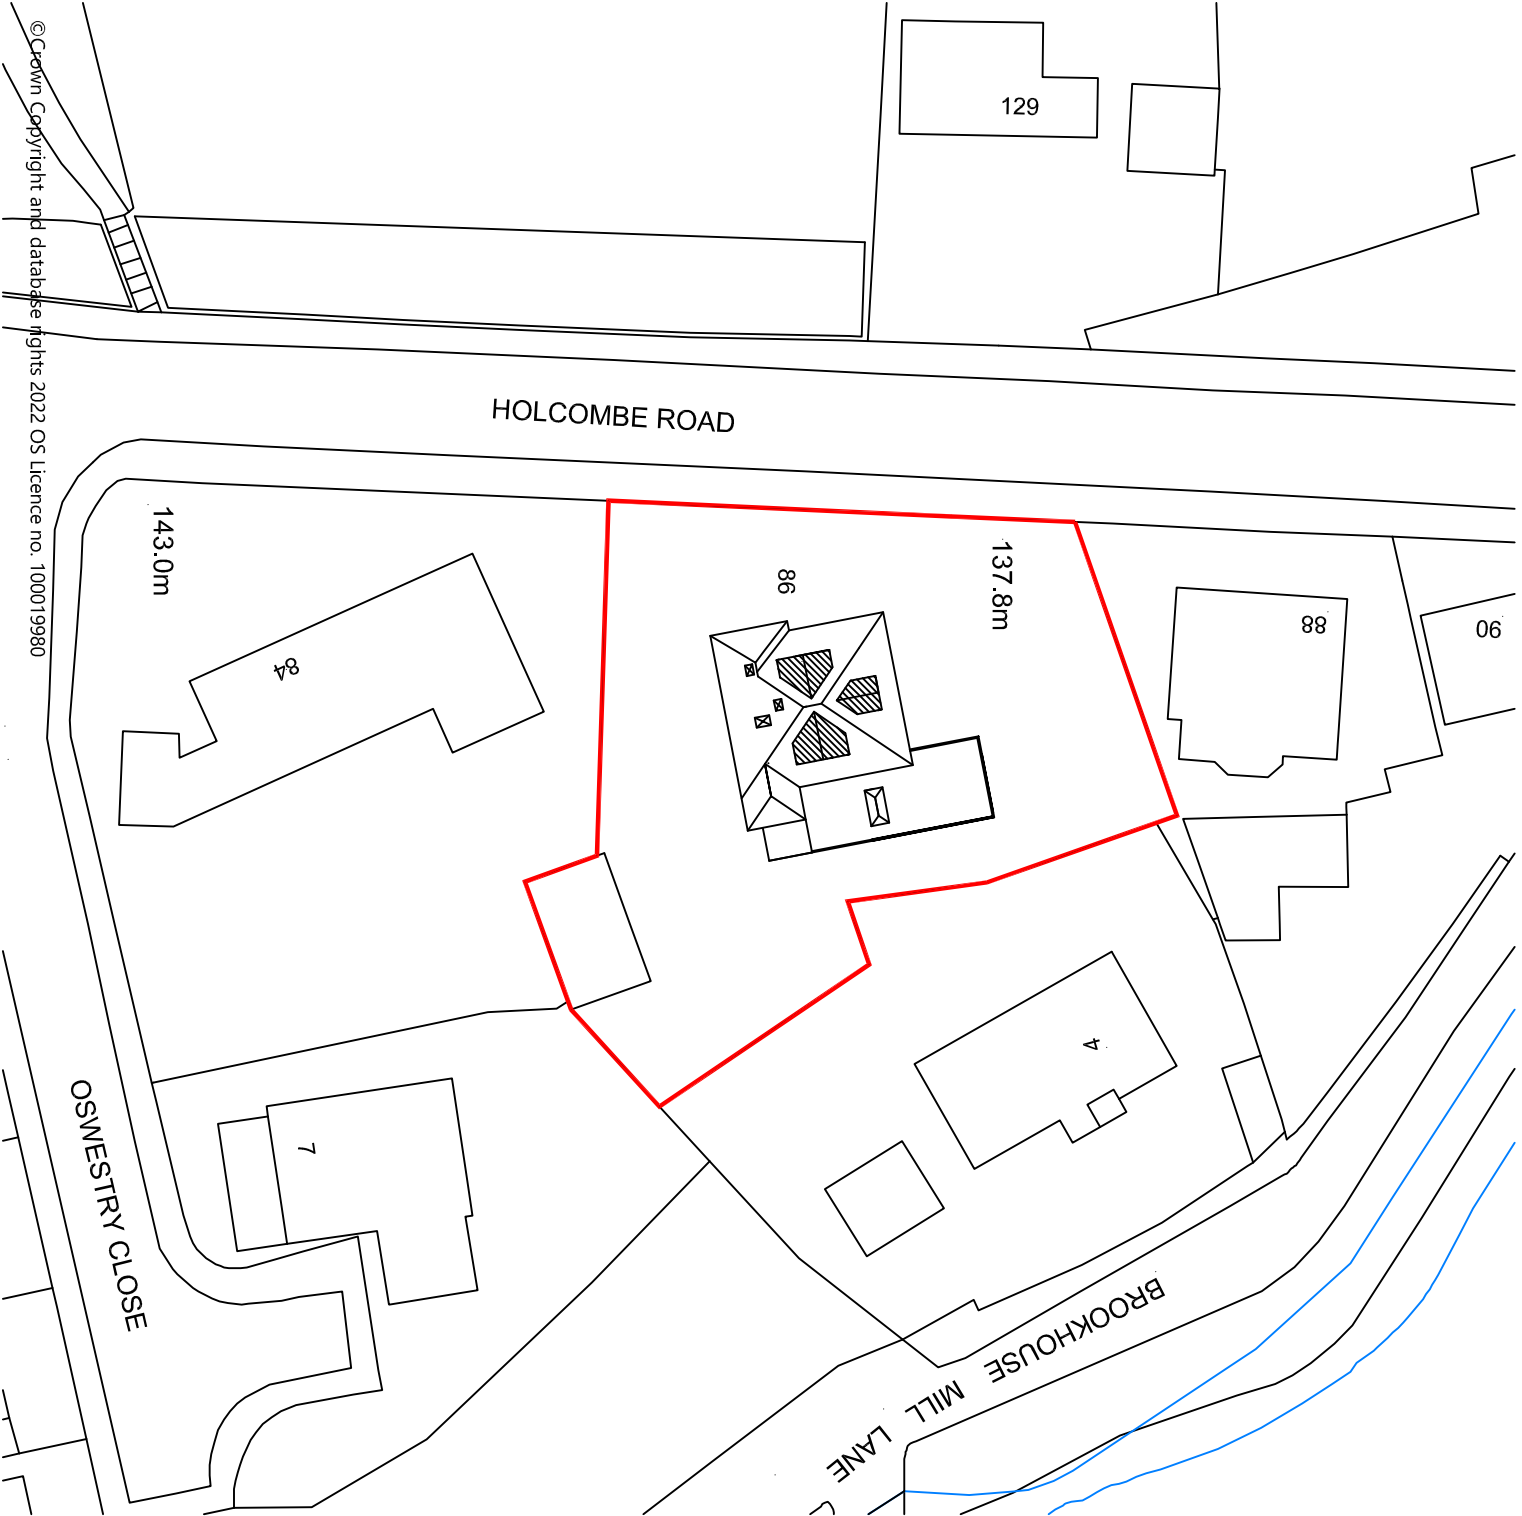


Do not scale from this drawing.


All dimensions are to be checked on site prior to construction, manufacture of any components and ordering of materials and equipment.

Any discrepancies are to be reported to the architect for clarification.

All materials and workmanship to be in accordance with the current British Standards and codes of practice.

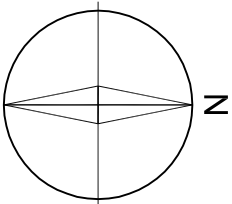

Proposed Site Layout Plan Scale 1:500

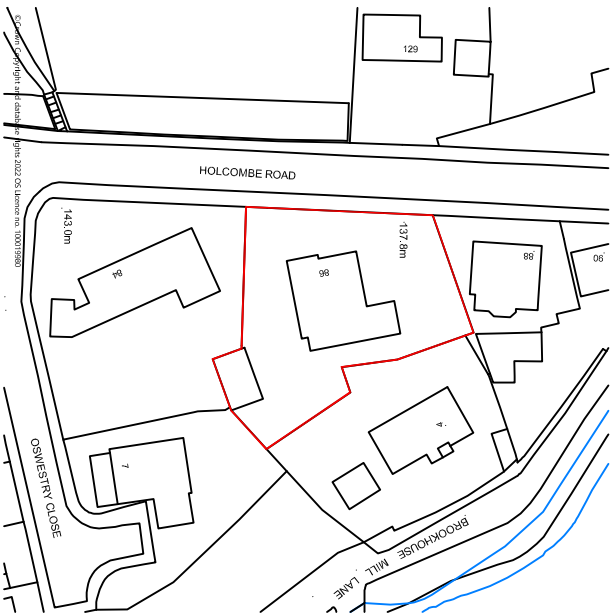

Extg Block Plan Scale 1:1250

REV	DESCRIPTION	CHECK	DATE
CLIENT			
Mr Hugh Issard - Davies			
86 Holcombe Road, Totlington, Bury. BL8 4AY			
PROJECT			
Proposed New/Replacement Dormers and Internal alterations			
DRAWING			
Site Layout/Block Plan			
SCALE	DATE	DRAWN	CHECKED
A3 sheet	Apr 2022		
DRAWING NO.	CAD REFERENCE NO.	REVISION	
2207/H-D/03			