



1. Front - Historic
1 : 100




2. Left Side - Historic
1 : 100




3. Rear - Historic
1 : 100



4. Right Side - Historic
1 : 100

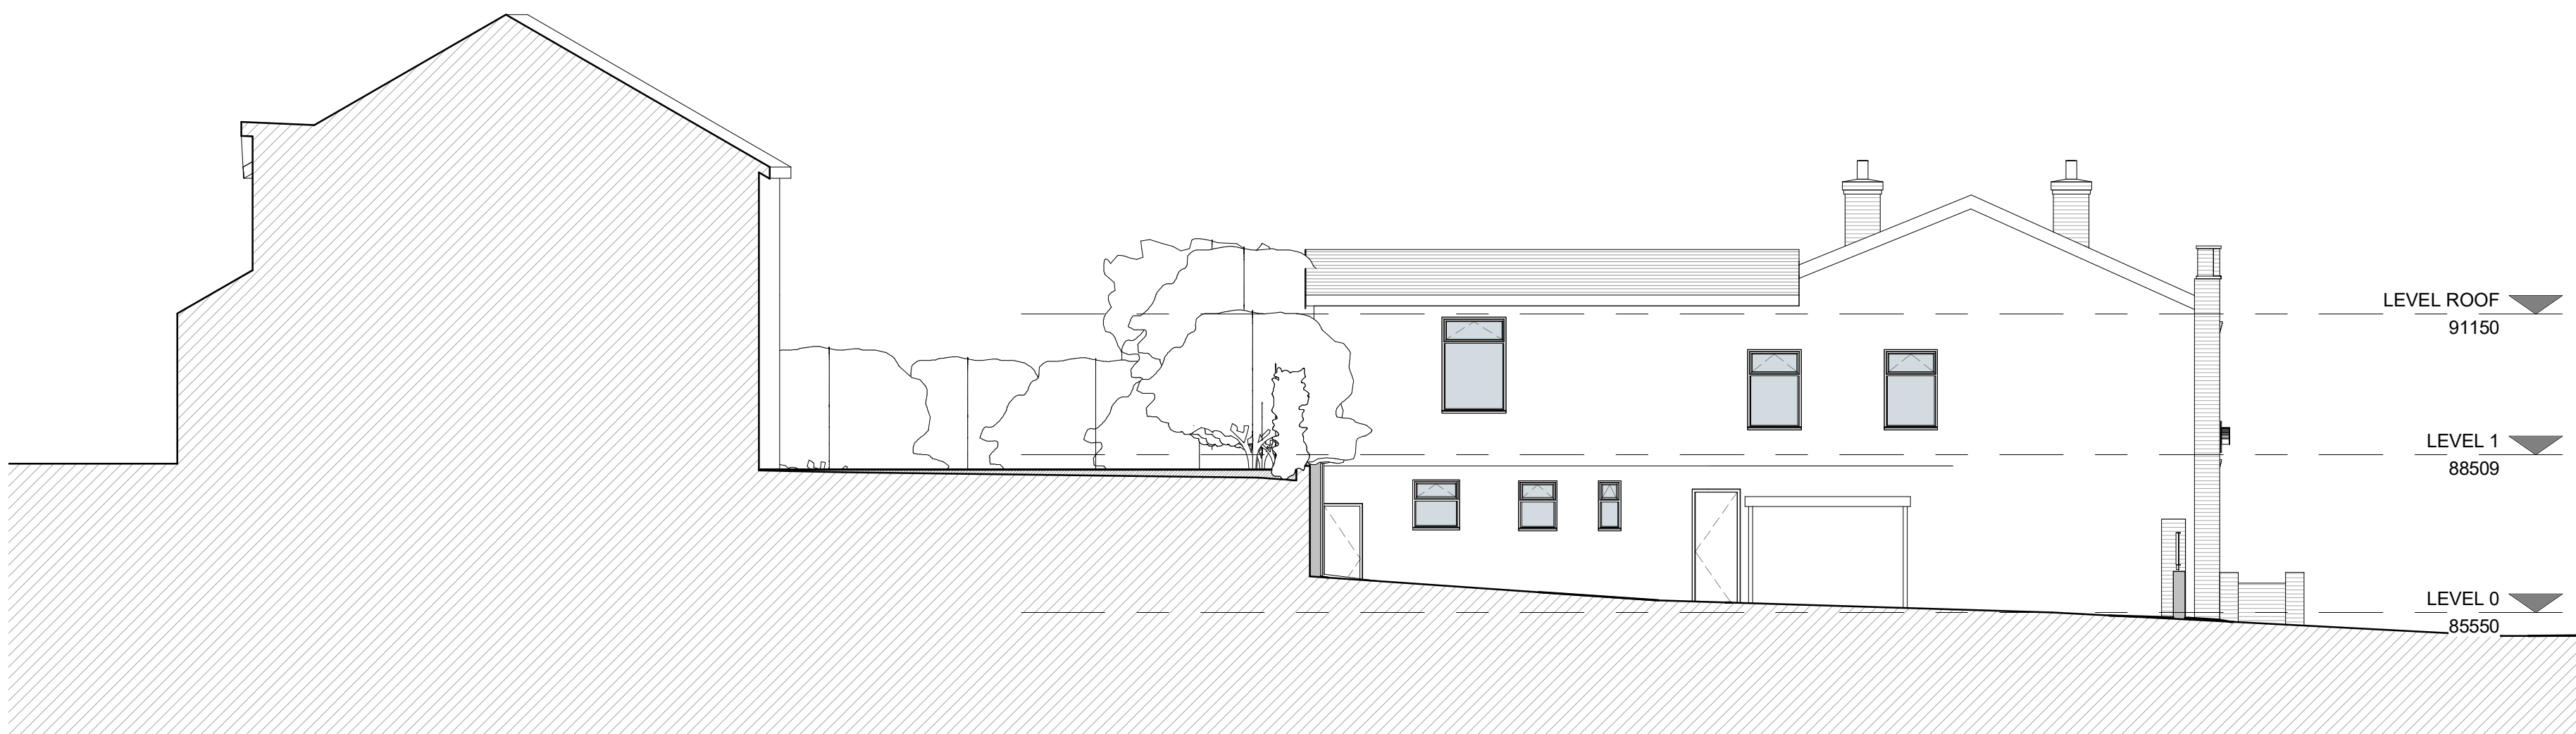

5. Section AA - Historic
1 : 100

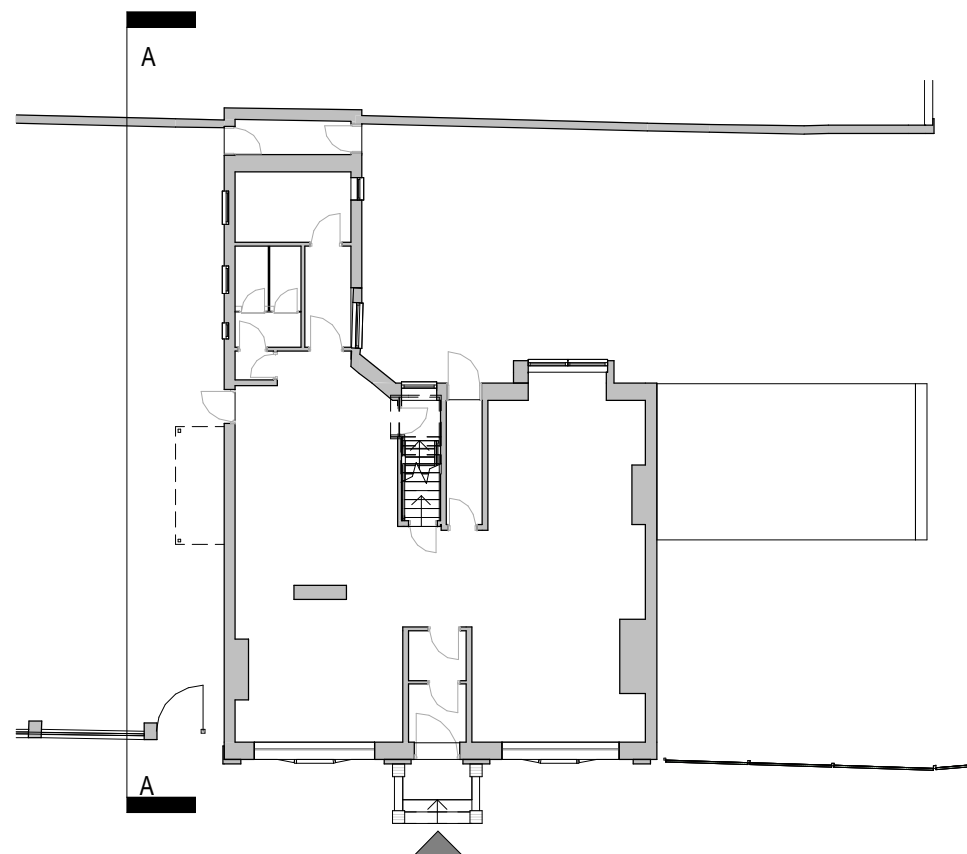

1 0 1 2 3 4 5
SCALE 1: 100 m

PROJECT	SCALE	DESCRIPTION	DATE	BY	DATE
136 Stand Lane	A1	As indicated	28 Feb 2023	ET	
CLIENT	STATUS				
Mr. Kajan Thayalan	PLANNING				
TITLE	PROJECT NO.	DRAWING NO.	REV.		
Historic Elevations & Section	DA20070.1.	003.			
NOTES		© COPYRIGHT. ALL RIGHTS RESERVED THIS DRAWING MUST NOT BE REPRODUCED WITHOUT PRIOR WRITTEN CONSENT DRAWING TO BE USED FOR THE STATUS INDICATED ONLY ALL DIMENSIONS AND SETBACKS TO BE CHECKED AND CORRECTED IN THE ACCORDANCE WITH CURRENT STATUTORY LEGISLATION, RELEVANT CODES OF PRACTICE AND PREVIOUS REVISIONS. ALL DIMENSIONS ON THIS DRAWING ARE IN MILLIMETRES UNLESS OTHERWISE STATED.			

DA DEBTAL
ARCHITECTURE
www.debtal.co.uk