

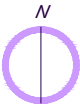


FRONT VIEW

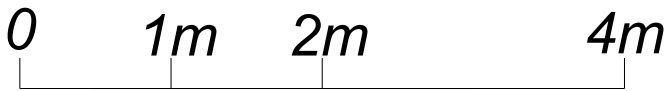

Low Carbon Alliance ©

This drawing and any information or descriptive matter set out herein are the confidential and copyright property of Low Carbon Alliance Limited and must not be loaned, copied or disclosed without the prior written consent of Low Carbon Alliance Limited

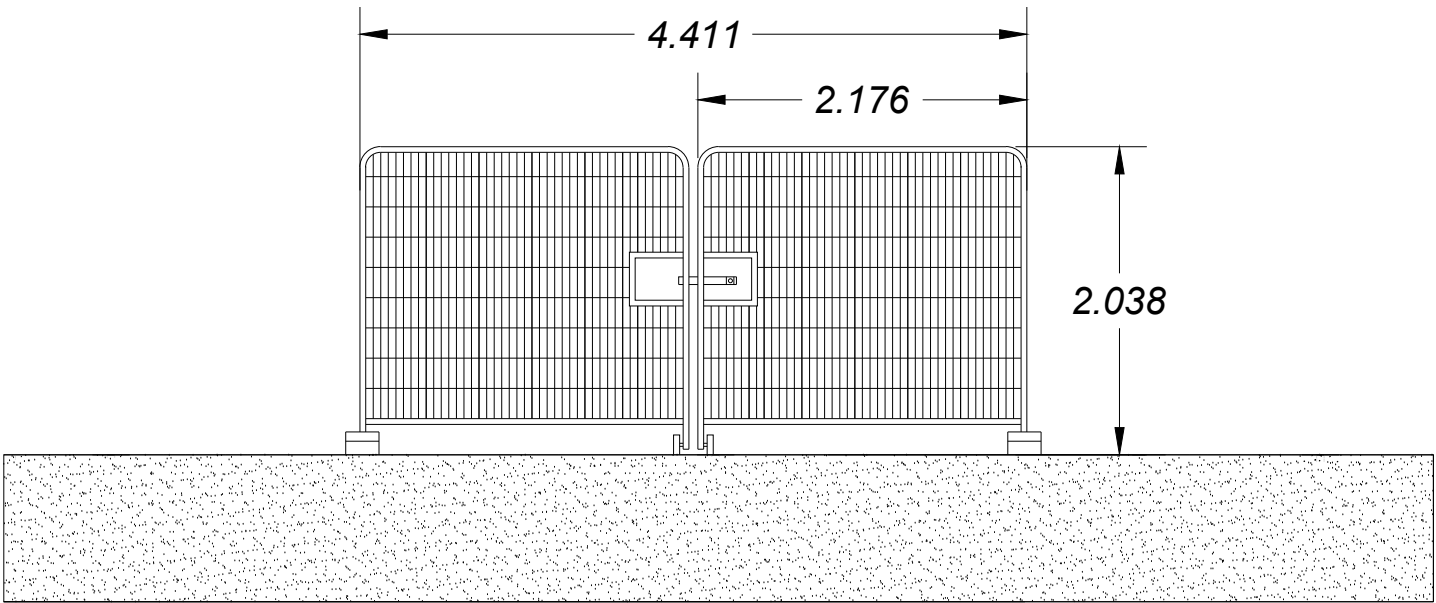

Notes

1. If no comment is received against the submitted document within 10 working days from the date of issue, this will be deemed as being approved.

THIS DRAWING
IS NOT FOR
CONSTRUCTION

- Red Line Boundary
- Fence
- Cable Route
- Access Track
- Battery Container
- Transformer/ Inverters
- Storage
- Customer Substation
- DNO Substation
- CCTV
- Gate
- Cable Route Corridor

Drawn By	Checked By	REV	001
MSTP	CD		
Date	Approved By		
18/07/2025	CD		
PROJECT		Radcliffe BESS	
TITLE		Temporary Heras Fencing Gate	
CLIENT		Taiyo Power & Storage Ltd.	
STATUS			
Sheet No	Overall Layout	Sheet Size	
ENTERSHEETNO	1	A3	
Scale	Drawing Number		
1:50	121-10015		