


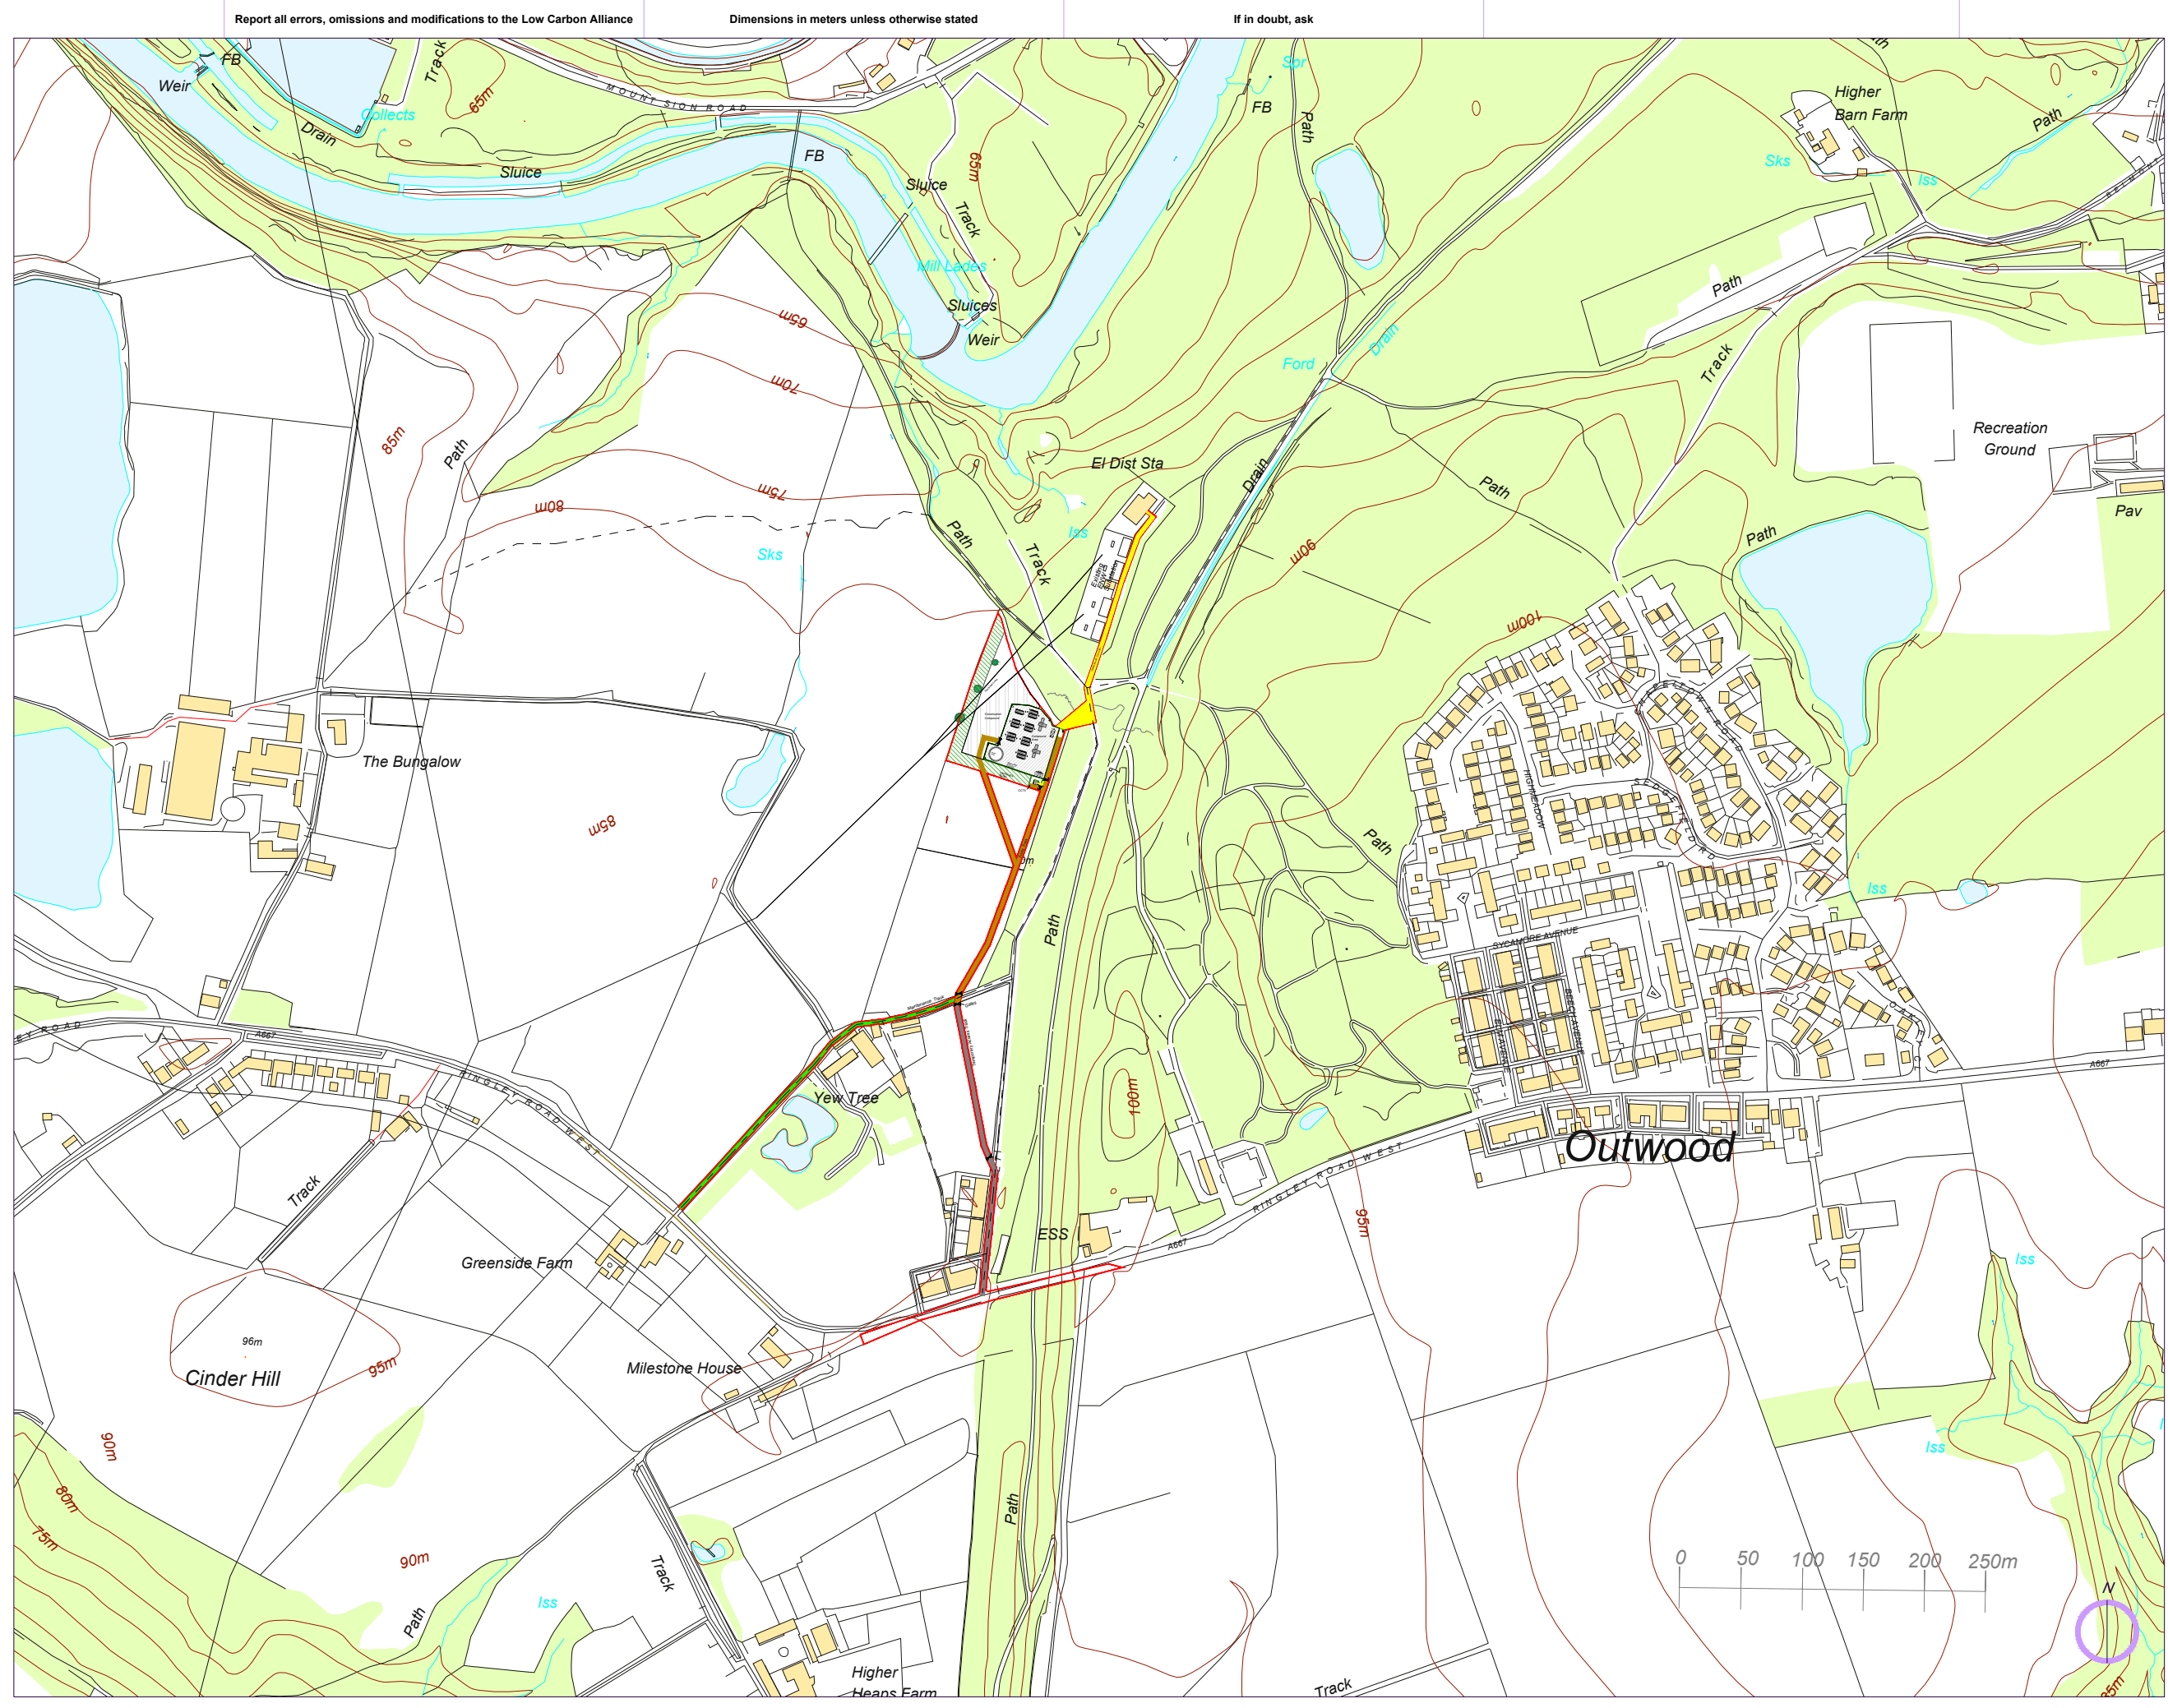

Report all errors, omissions and modifications to the Low Carbon Alliance

Dimensions in meters unless otherwise stated

If in doubt, ask

Low Carbon Alliance ©

This drawing and any information or descriptive matter set out herein are the confidential and copyright property of Low Carbon Alliance Limited and must not be loaned, copied or disclosed without the prior written consent of Low Carbon Alliance Limited



Notes

1. If no comment is received against the submitted document within 10 working days from the date of issue, this will be deemed as being approved.

THIS DRAWING IS NOT FOR CONSTRUCTION

- Red Line Boundary
- Security Fence
- Cable Route/ Corridor
- Access Track
- Temporary Access Track
- Maintenance Access
- Overhead Line
- Compound Area Hardcore
- Landscape Buffer
- Construction Compound
- Tree
- Battery Container
- Transformer/ Inverters
- Storage
- Customer Substation
- DNO Substation
- CCTV
- Gate
- Water Tank
- PROW

Drawn By	Checked By	REV	015
MSTP	PC		
Date	Approved By		
24.07.2025	PC		

PROJECT	Radcliffe BESS
TITLE	Proposed Site Layout
CLIENT	Taiyo Power & Storage Ltd.

STATUS		
Sheet No	Overall Plan	Sheet Size
ENTERSHEETNO	1	A3
Scale	Drawing Number	
1:5000	121-10003	