



# NEW DOOR/WINDOW FRAMES/CASEMENTS & GLAZED UNITS.

- 70mm UPVC VEKA/REHAU OR SA PROFILED FRAMES, CASEMENTS AND SECTIONS FITTED WITH DOUBLE GLAZED/SEALED UNITS. 9A 28mm SEALED UNITS IN 2ND 4mm PANES WITH A SOFT LOWE COATING AND A 20mm ARGON GAS SEALED - VACUUM/GAULTY TO ACHIEVE A MAX 1.6'U VAPOR AS DOCLIBOOF AND RAL 7016 ANTI RACITE GREY COLOUR COATED TO MATCH EXISTING ETC
- SIDE/TOO OPENERS FOR RADIO, NATURAL - PULL TYPE VENTILATION AS DOOR EQUAL IN OPENING SIZE TO MIN 1/20th ROOMS FLOOR AREA
- SIDE OPENERS TO 1ST FLOOR HABITABLE BED'S FOR USE AS SECONDARY MEANS OF ESCAPE AS DOOR @ MIN 450WIDE X 750HIGH = 0.33m<sup>2</sup> IN OPENING AREA WITH A MAX FLOOR TO SILL HT OF 1.1m - (AVE TO MATCH EXC BED'S ETC)
- NIGHT VENTS AND/OR CRICKLE VENTS FOR ADDITIONAL SECURE BACKGROUND VENTILATION AS DOOR EQUAL TO MIN 8000mm<sup>2</sup> TO DINING ROOM, LOUNGE & BEDS AND MIN 4000mm<sup>2</sup> TO BATHROOM ETC
- GLAZING DEEMED TO BE IN CRITICAL LOCATIONS AS DEFINED IN BREBS DOCK. 2013 IS TO BE TOUCH UPED / SAFETY GLASS TO BE BROG INC NEW FRENCH DOORS / SLEEPING - WINDOWS TO LOUNGE

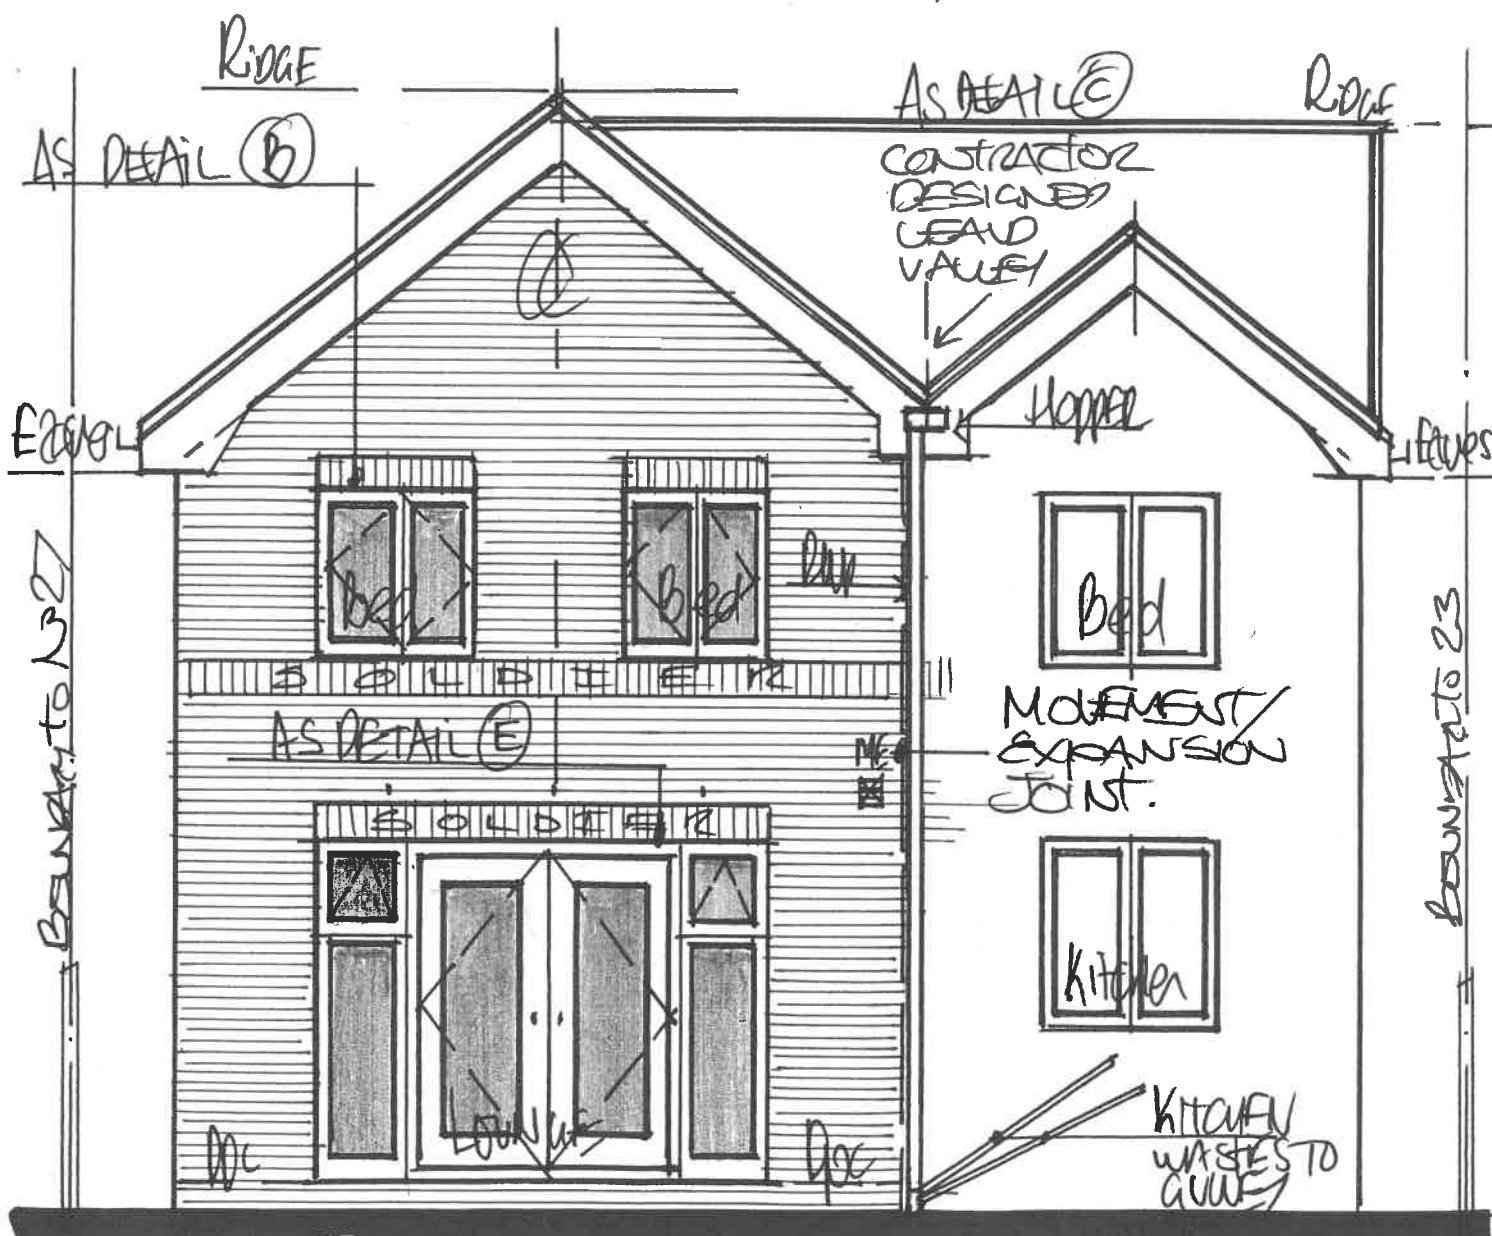

1:50 PROPOSED - "REAR" ELEVATION

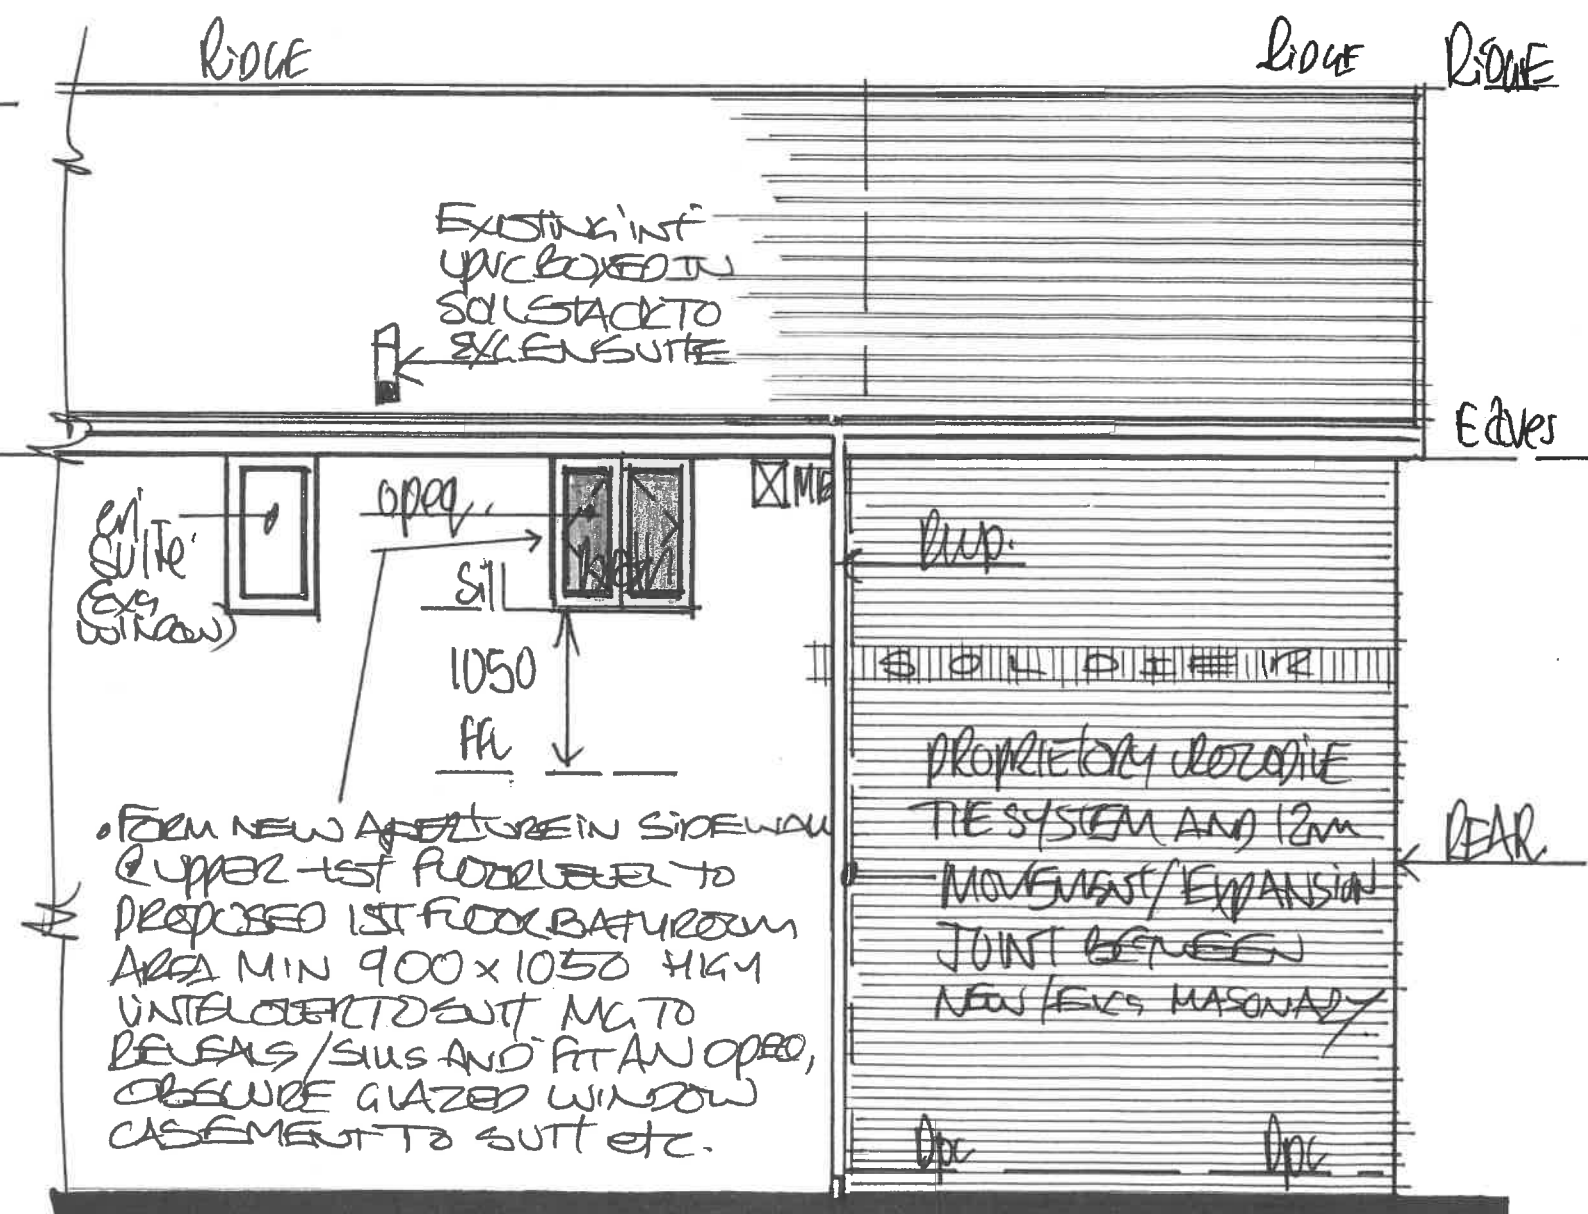

AND PROPOSED "SIDE" FROM NO. 27