



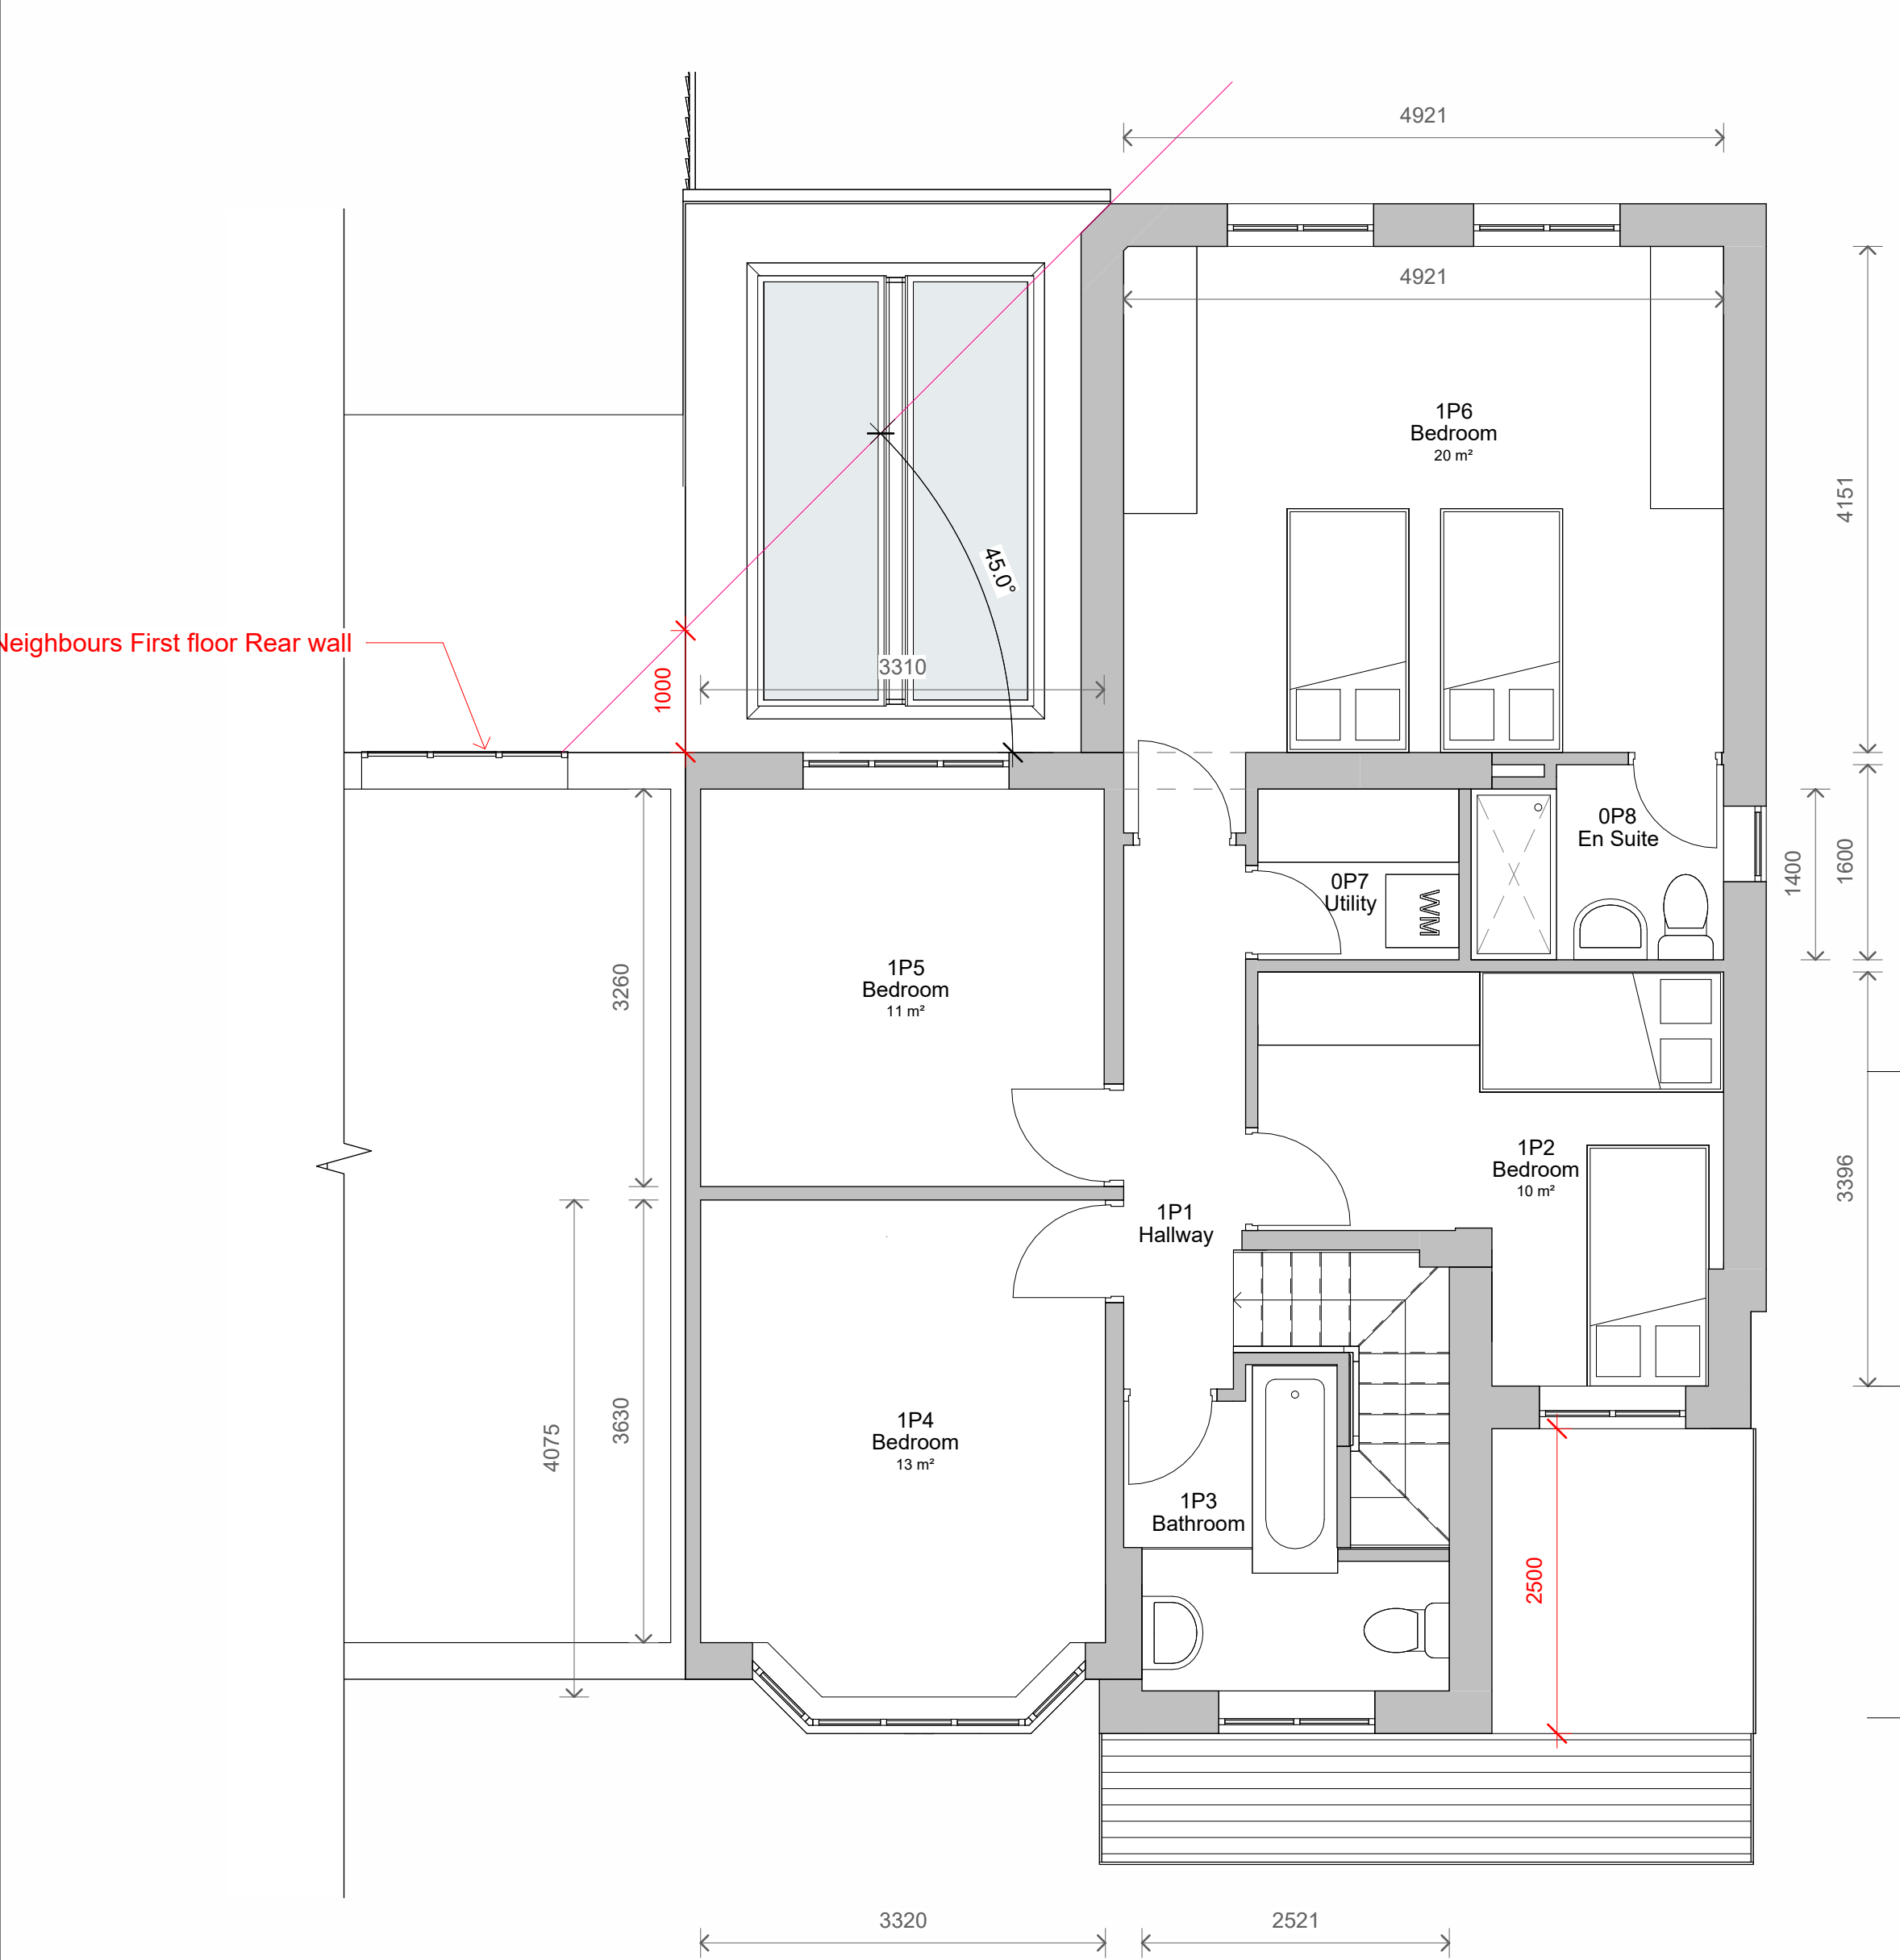

1 Level 1 - Proposed - Daylight
1 : 50



2 Rear - Proposed - Daylight
1 : 50

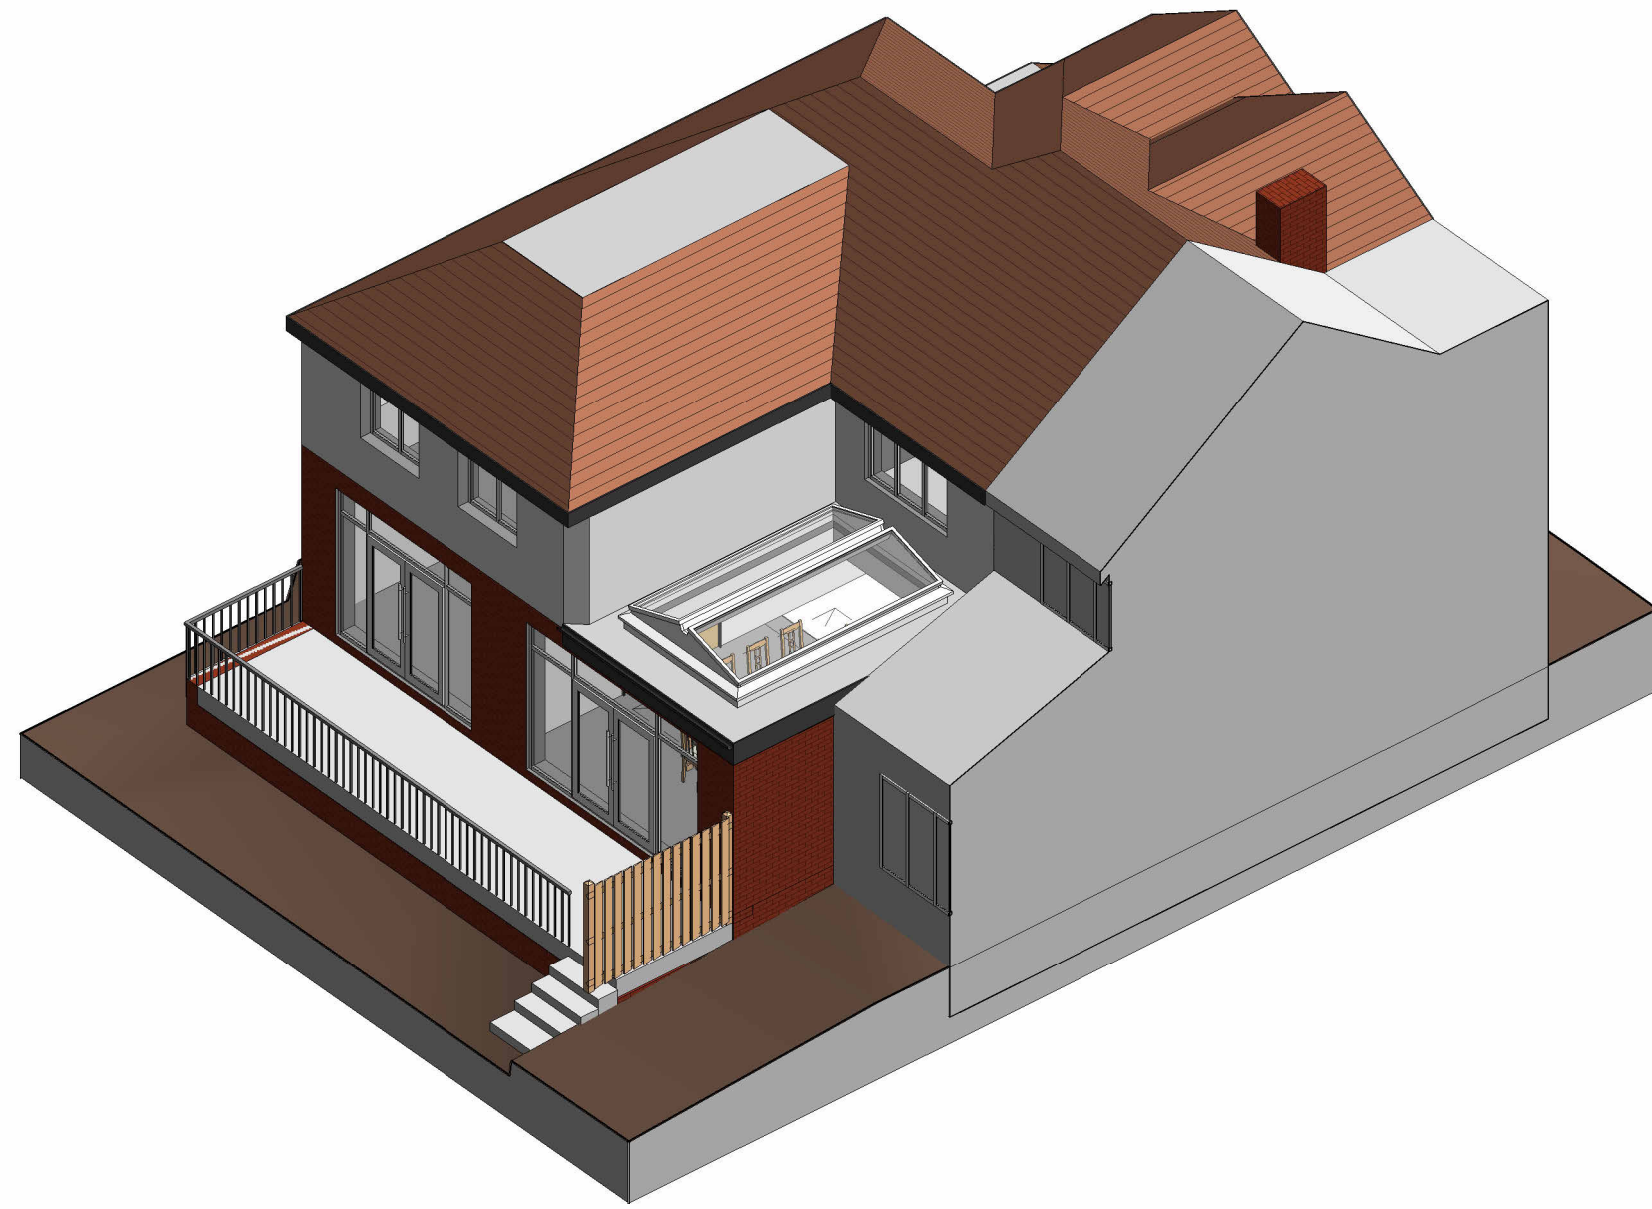


3 3D - Proposed Complete - Daylight

Previous Planning Granted

Application Number: 67837

Proposal:
Single storey/first floor front extension; Two
storey side/rear extension; Raised decking at
rear

Date of Registration: 25/11/2021

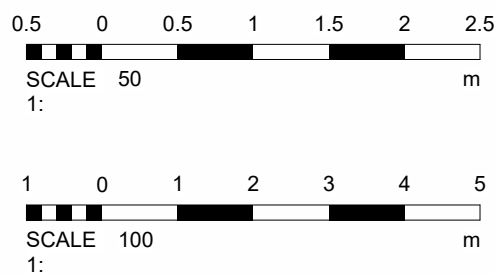

1	Revised 45 Line	30/042026
No.	Description	Date

PROJECT		38 Edenfield Road					
TITLE				Proposed Plans Daylight			
CLIENT				NA			
STATUS				DESIGN			
DRAWN BY		DATE				SCALE (@ A1)	
CB		29/04/2026				1 : 50	
PROJECT NUMBER		DRAWING NUMBER		REV			
GSS21073.3		005		1			
GOLD SKETCH S T U D I O S www.goldsketch.co.ukinfo@goldsketch.co.uk0161 792 9595							
NOTES © COPYRIGHT - ALL RIGHTS RESERVED. THIS DRAWING SHALL NOT BE REPRODUCED WITHOUT PRIOR WRITTEN CONSENT. DRAWING TO BE USED FOR THE STATUS INDICATED ONLY. ALL DIMENSIONS AND SETTING OUT SHALL BE CHECKED AND CONFIRMED ON SITE. ANY DISCREPANCIES TO BE REPORTED TO THE DESIGNER IMMEDIATELY. THE CLIENT ACCEPTS THE RESPONSIBILITY OF ANY WORK. ALL WORK AND MATERIALS TO BE IN ACCORDANCE WITH CURRENT BUILDING REGULATIONS, RELEVANT CODES OF PRACTICE AND BRITISH STANDARDS. ALL DIMENSIONS ON THIS DRAWING ARE IN MILLIMETRES UNLESS OTHERWISE STATED.							