

Do not scale off this drawing. All dimensions to be checked on site prior to manufacture and construction. This drawing is the property of Just-H Architects and should not be reproduced without permission. All discrepancies to be brought to the attention of the architect immediately. This drawing to be read in conjunction with the specification / bill of quantities and related drawings.


REVISION

P01

FIRST ISSUE

05.05.23

RCO

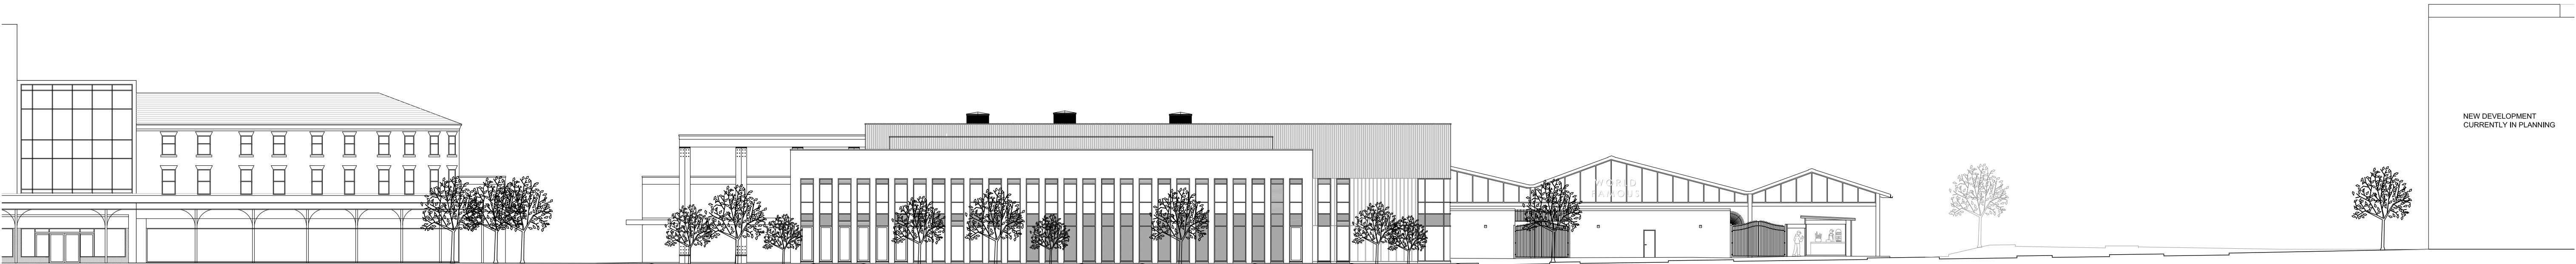

STREET ELEVATION AT WESTERN EDGE OF SITE



STREET ELEVATION AT SOUTHERN EDGE OF SITE



PLANNING ISSUE

BURY COUNCIL	client
BURY MARKET MASTERPLAN	project
SITE ELEVATIONS	title
BCO1	job No.
BURMAR-JHA-V6-ZZ-DR-A-0153 Rev P01	dwg No.
1:250 @ A1	scale
RCO	drawn

Just H
Architects
107 Timber Wharf
32 Worsley Street
Castlefield, Manchester
M15 4NX
0161 237 5500
info@justharchitects.co.uk