
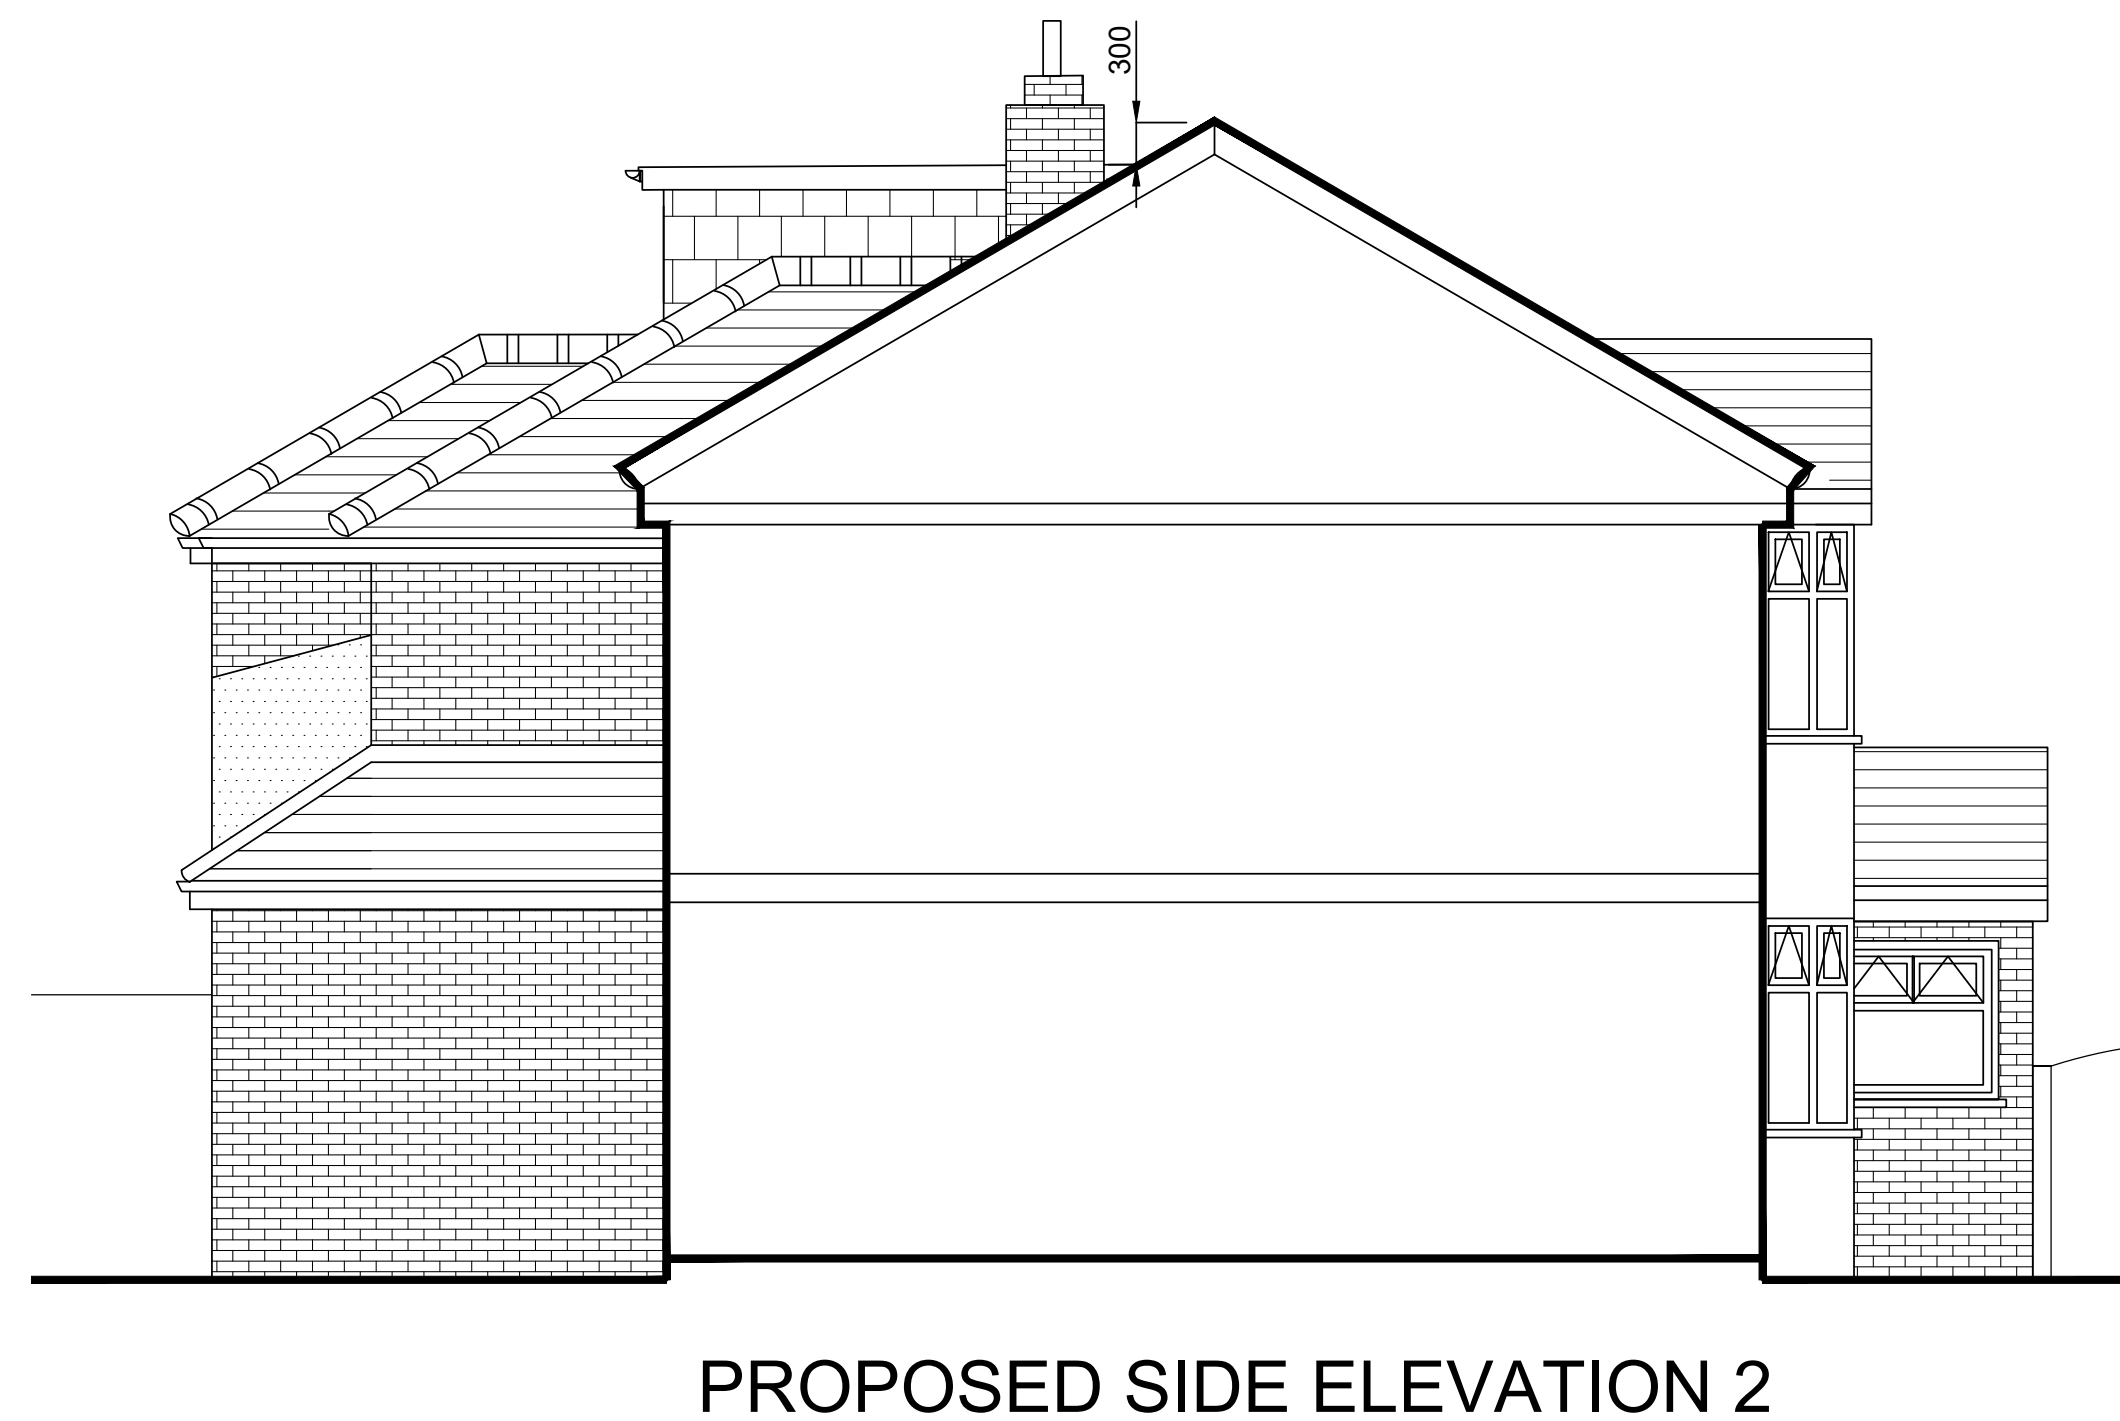
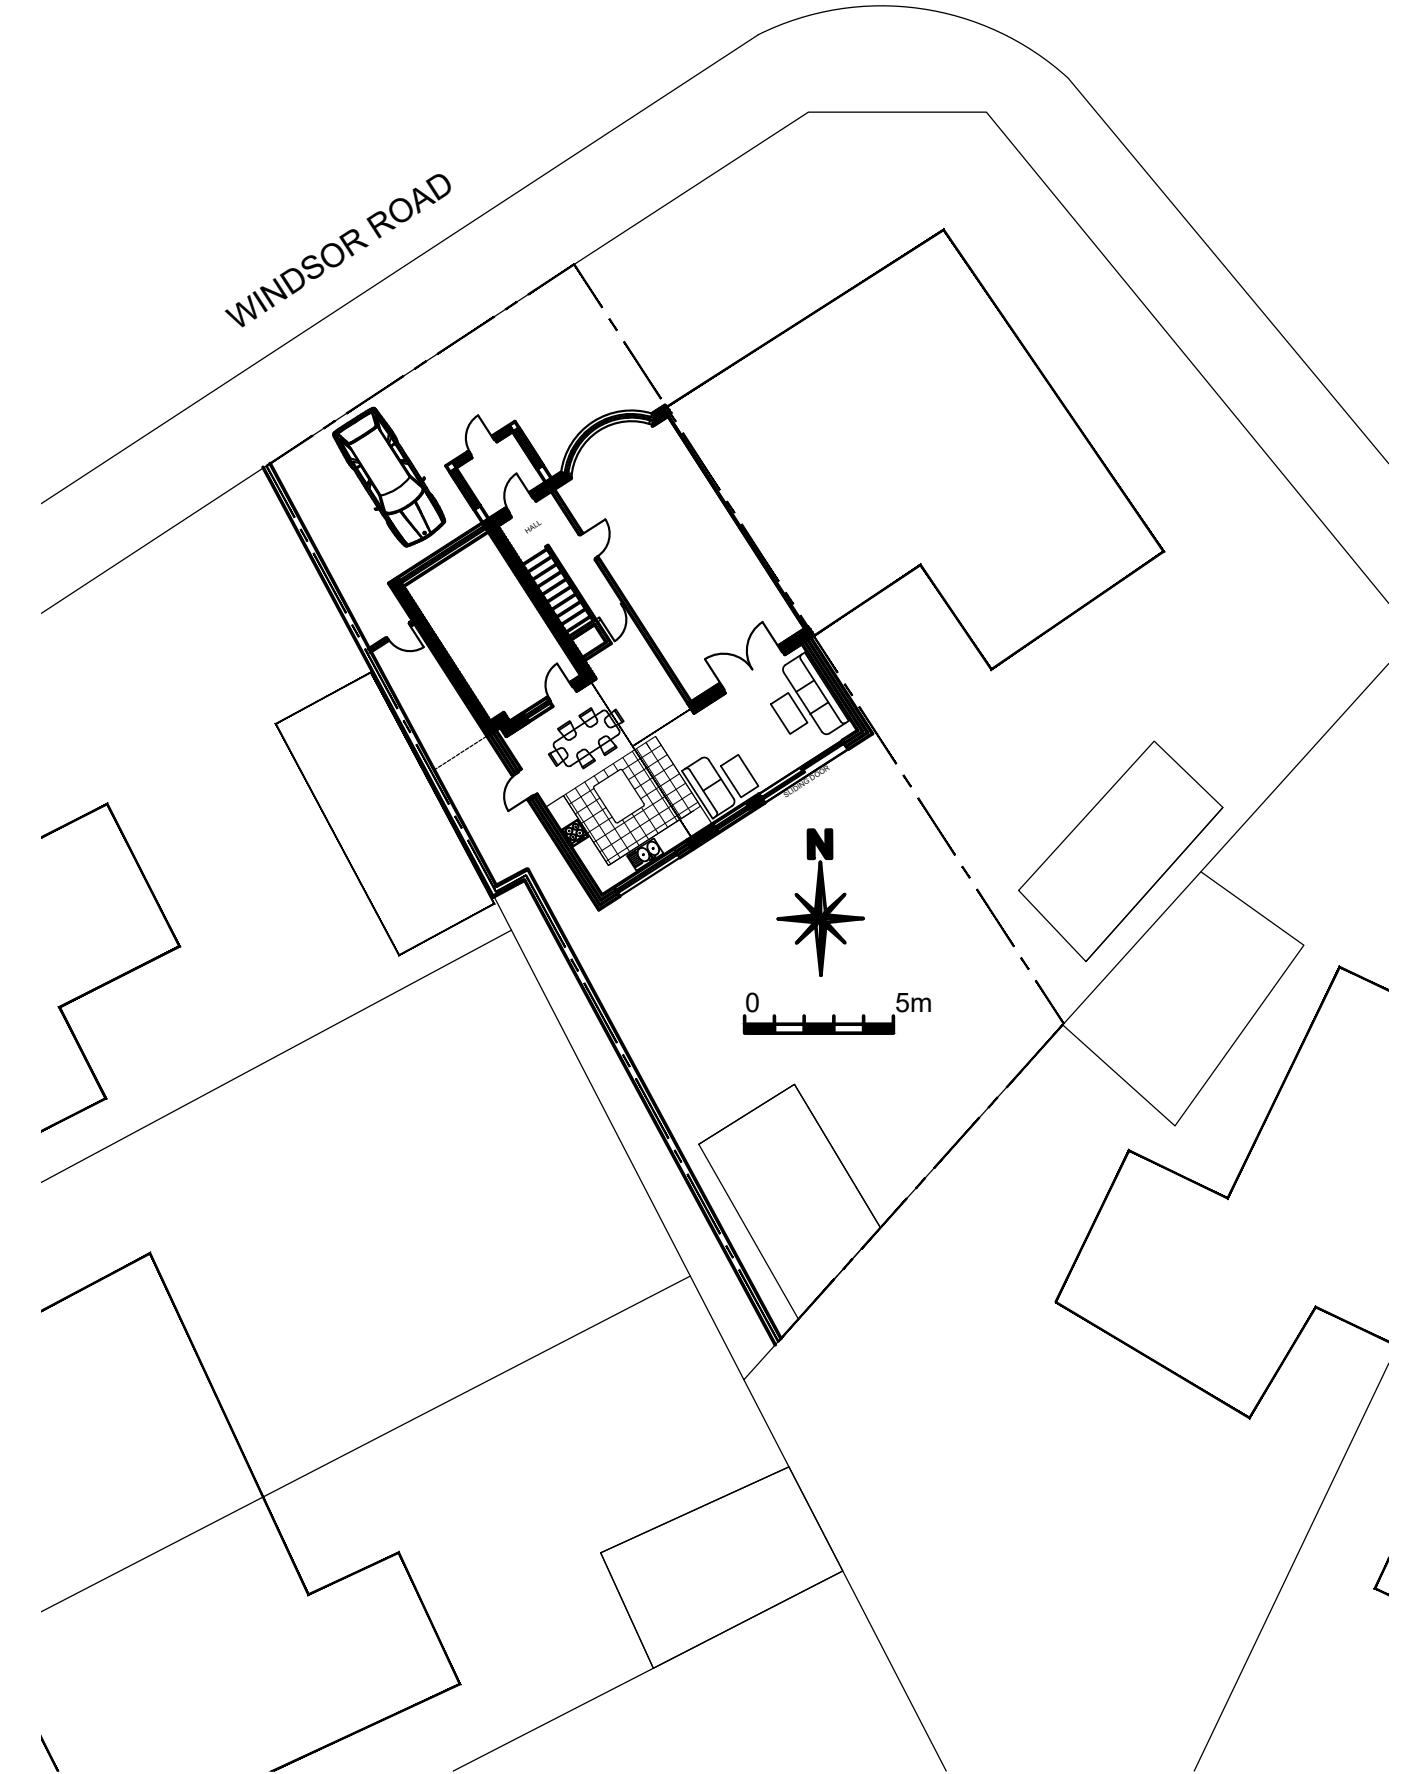
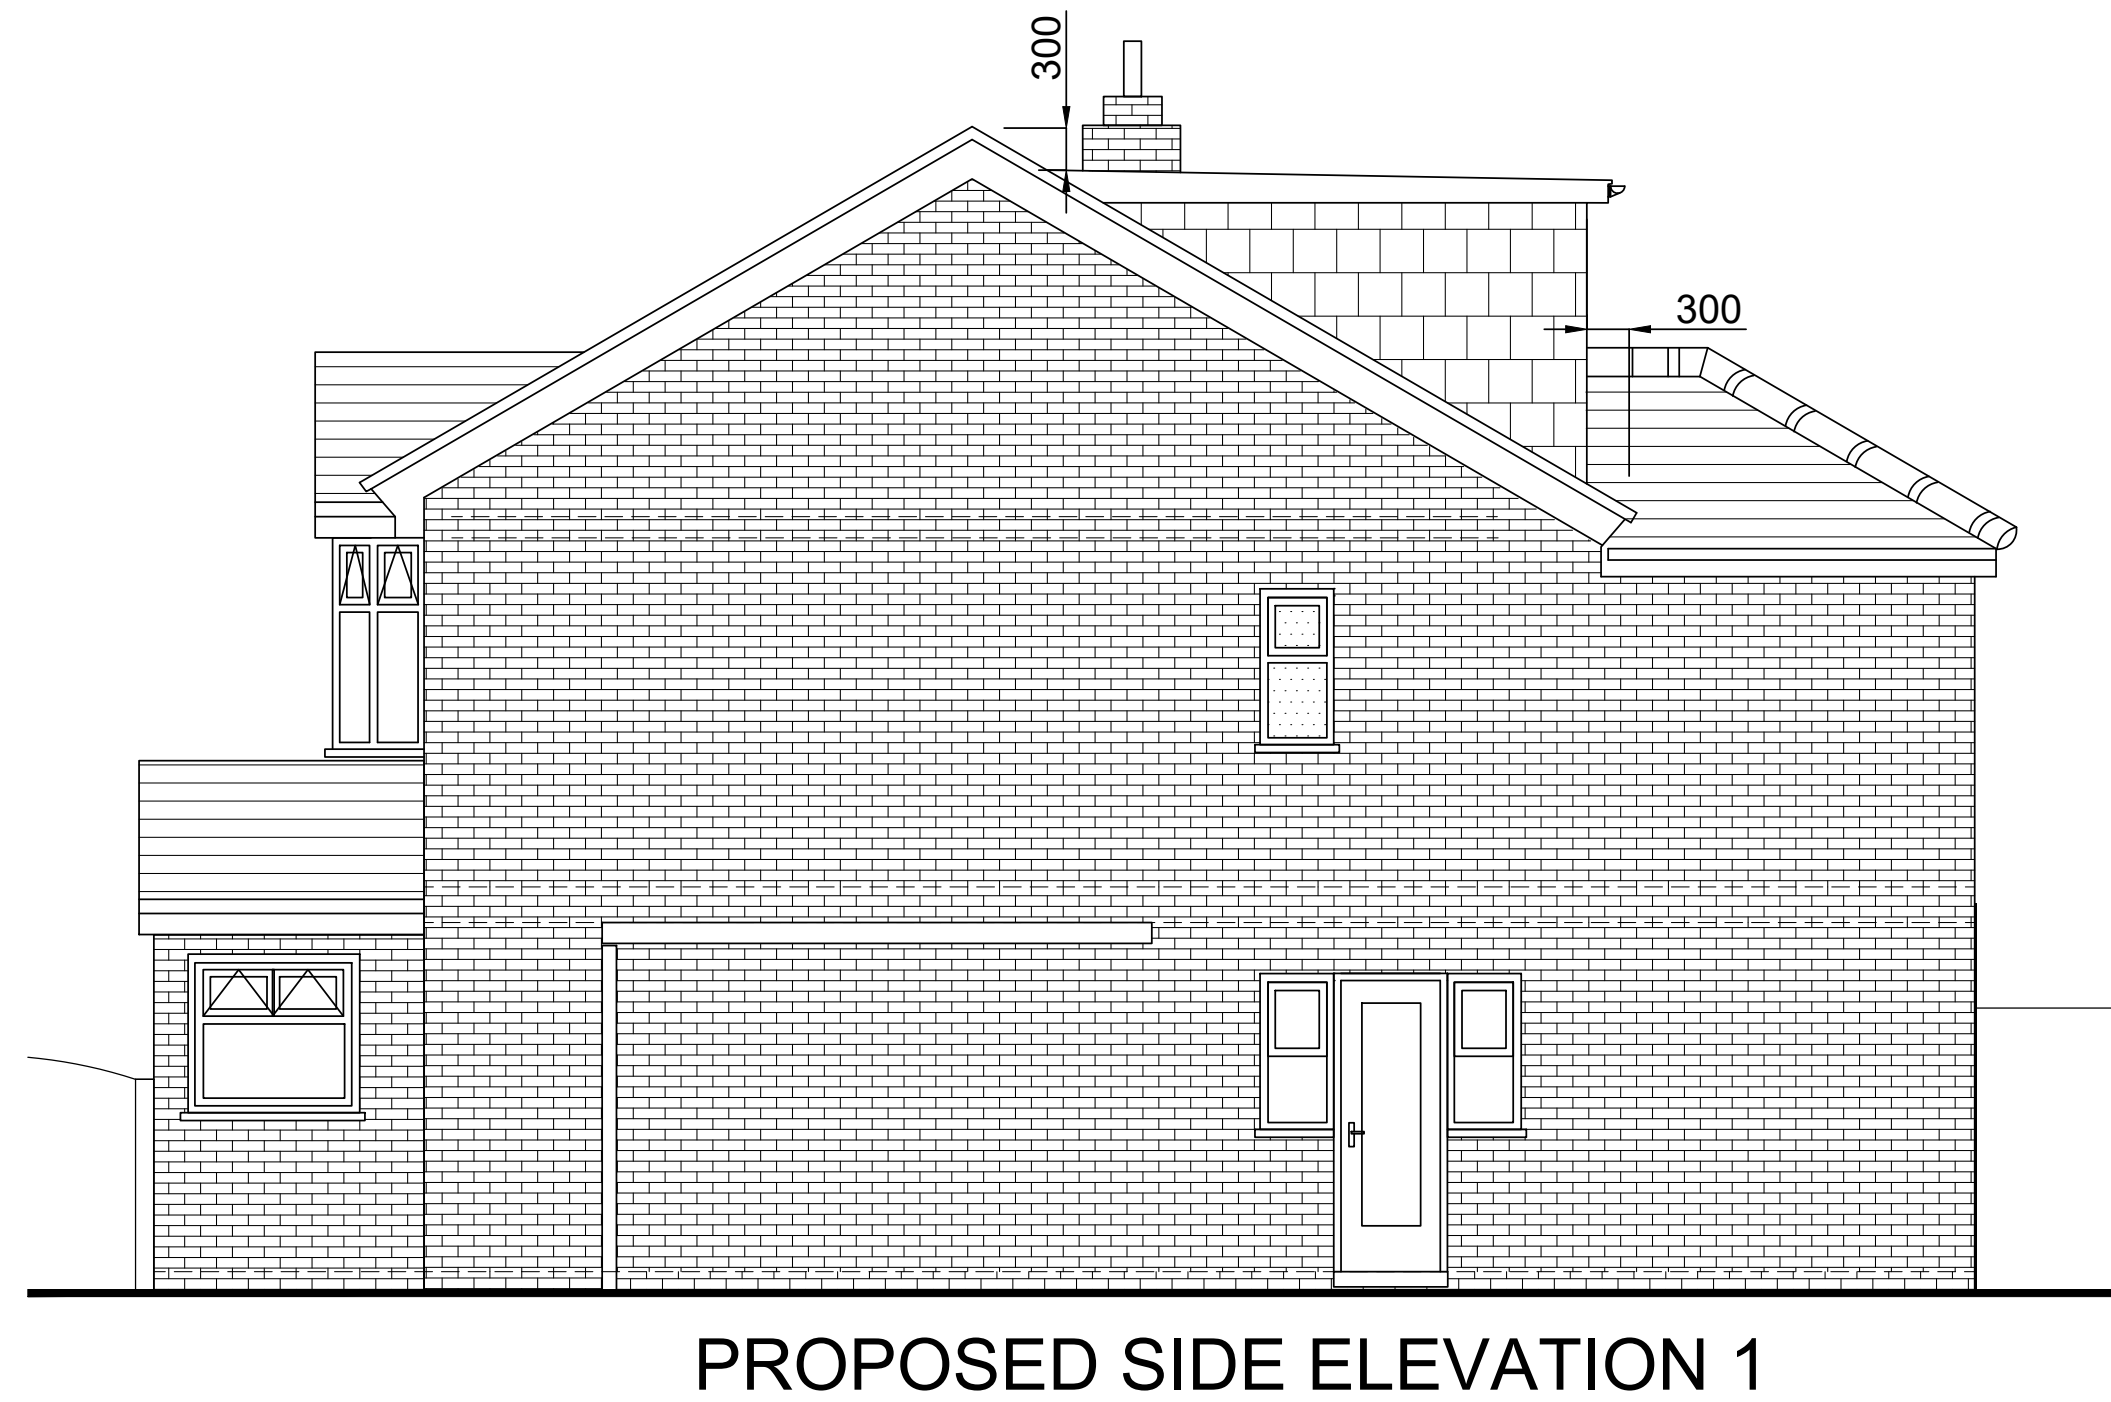


Copyright of this drawing is vested in BPM Architectural and it must not be copied or reproduced without written consent. Figured dimensions only are to be taken from this drawing. DO NOT SCALE OFF THIS DRAWING IF IN DOUBT ASK

All contractors must visit the site and be responsible for taking and checking all dimensions relative to their work.
BPM architectural are to be advised of any variation between drawings and site conditions.

Electronic data/ drawings issued as 'read only' and should not be interrogated for measurement.
All dimensions and levels should be 'read only' from those values stated in text, on the drawings

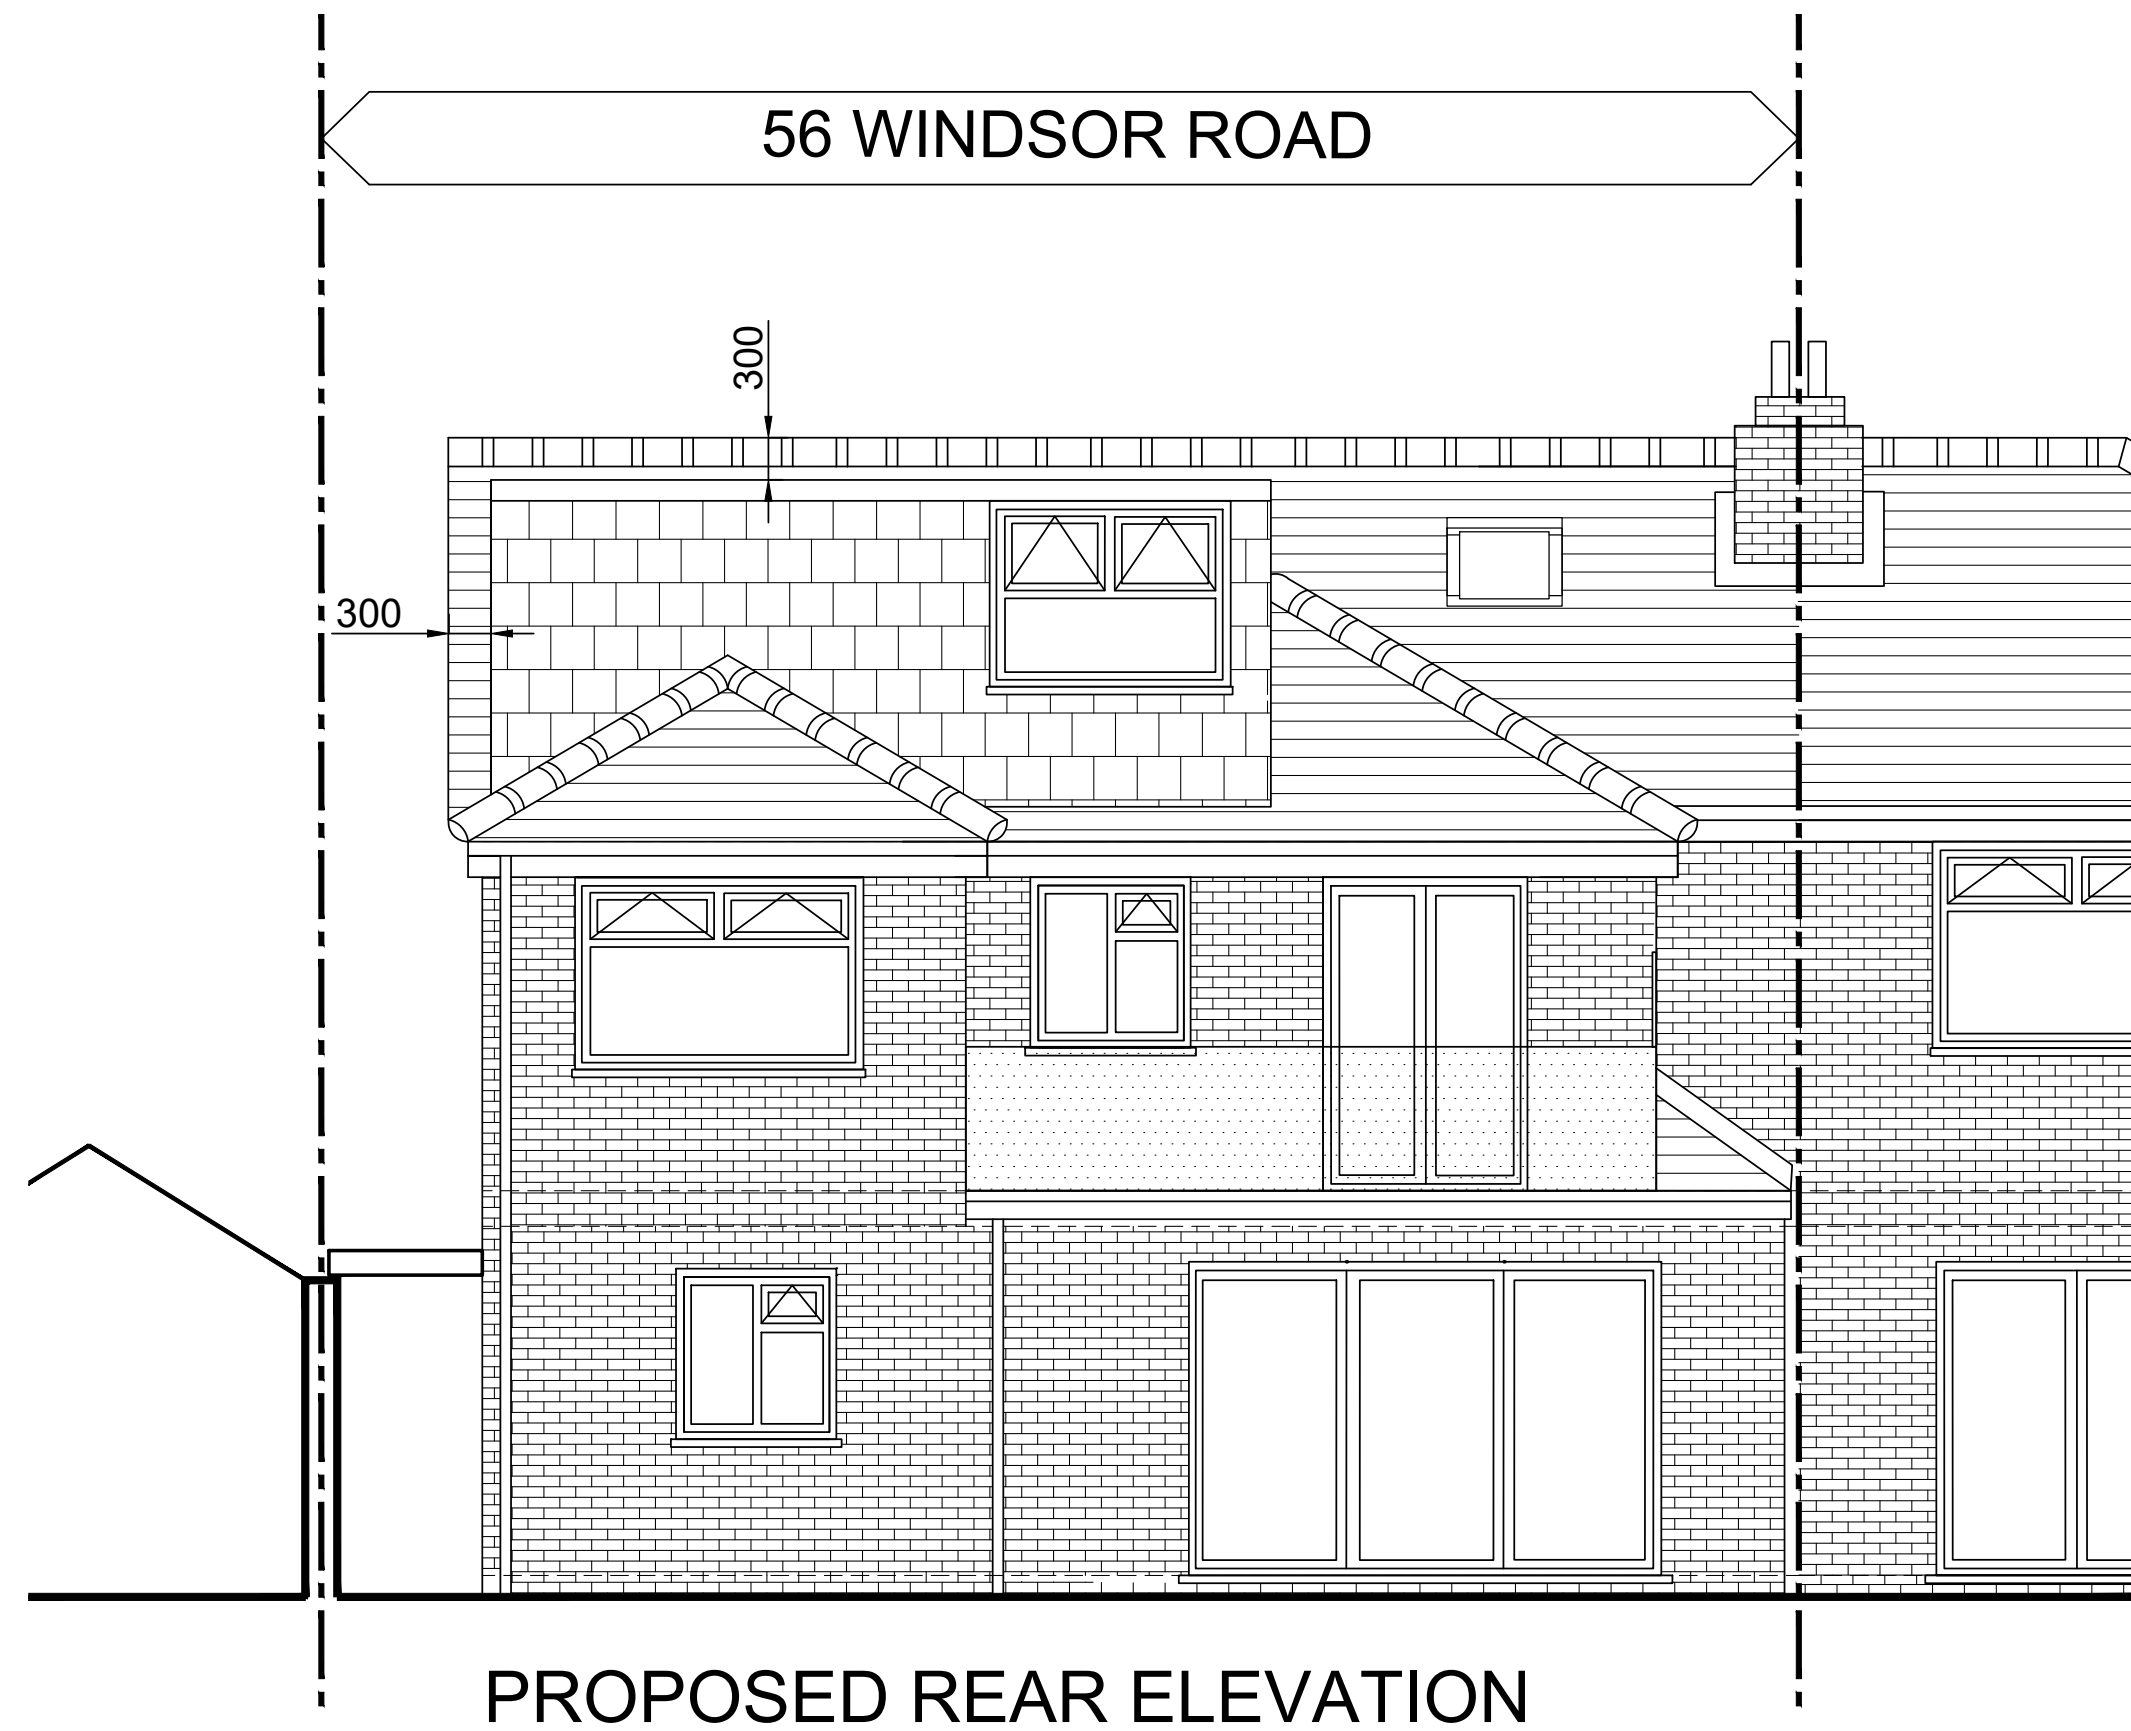

REV.	DATE:	DETAILS:
BM ARCHITECTURAL DESIGNS 128 GLOSSOP ROAD, MARPLE BRIDGE, STOCKPORT SK6 5EL TEL: 07415 493002		
PROJECT: PROPOSED REAR DORMER ROOF EXTENSION AT 56 WINDSOR ROAD, PRESTWICH, BURY, M25 0DE		
TITLE: PROPOSED LAYOUT- SITE/ BLOCK PLAN AND ELEVATIONS		
CLIENT: MR. RAJ SINGH AND FAMILY		
SCALE: 1:200, 1:50 @A1 DATE: 10/ 2022 DRAWN: BM		
STATUS: PLANNING		
DRAWING NO: BM/0521/WINDS2/PL3 REV:		