





4. Front - Proposed
1 : 100

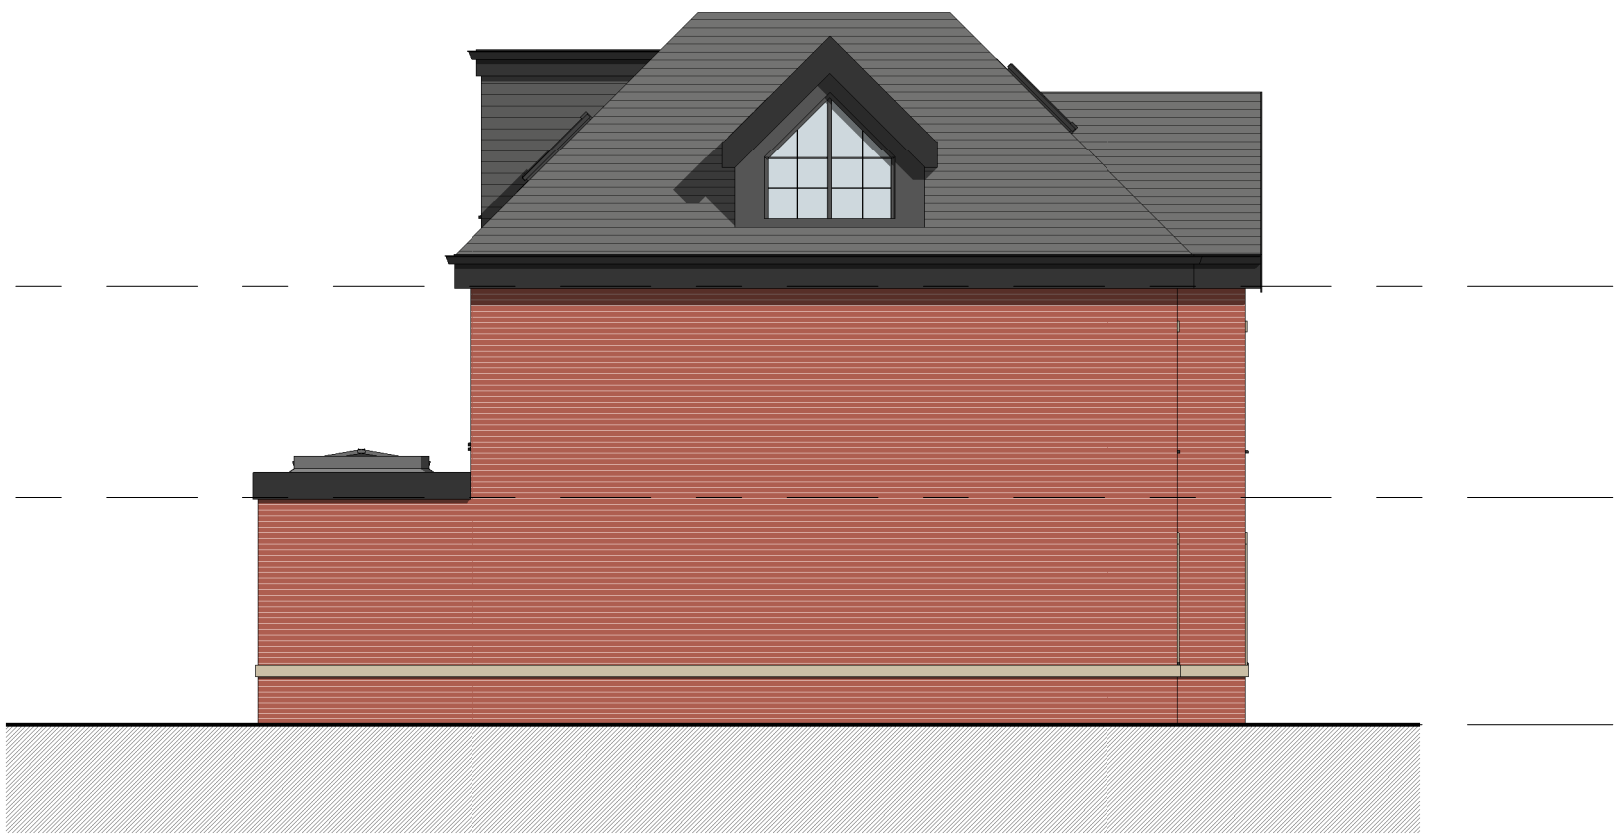


5. Left Side - Proposed
1 : 100




6. Rear - Proposed
1 : 100

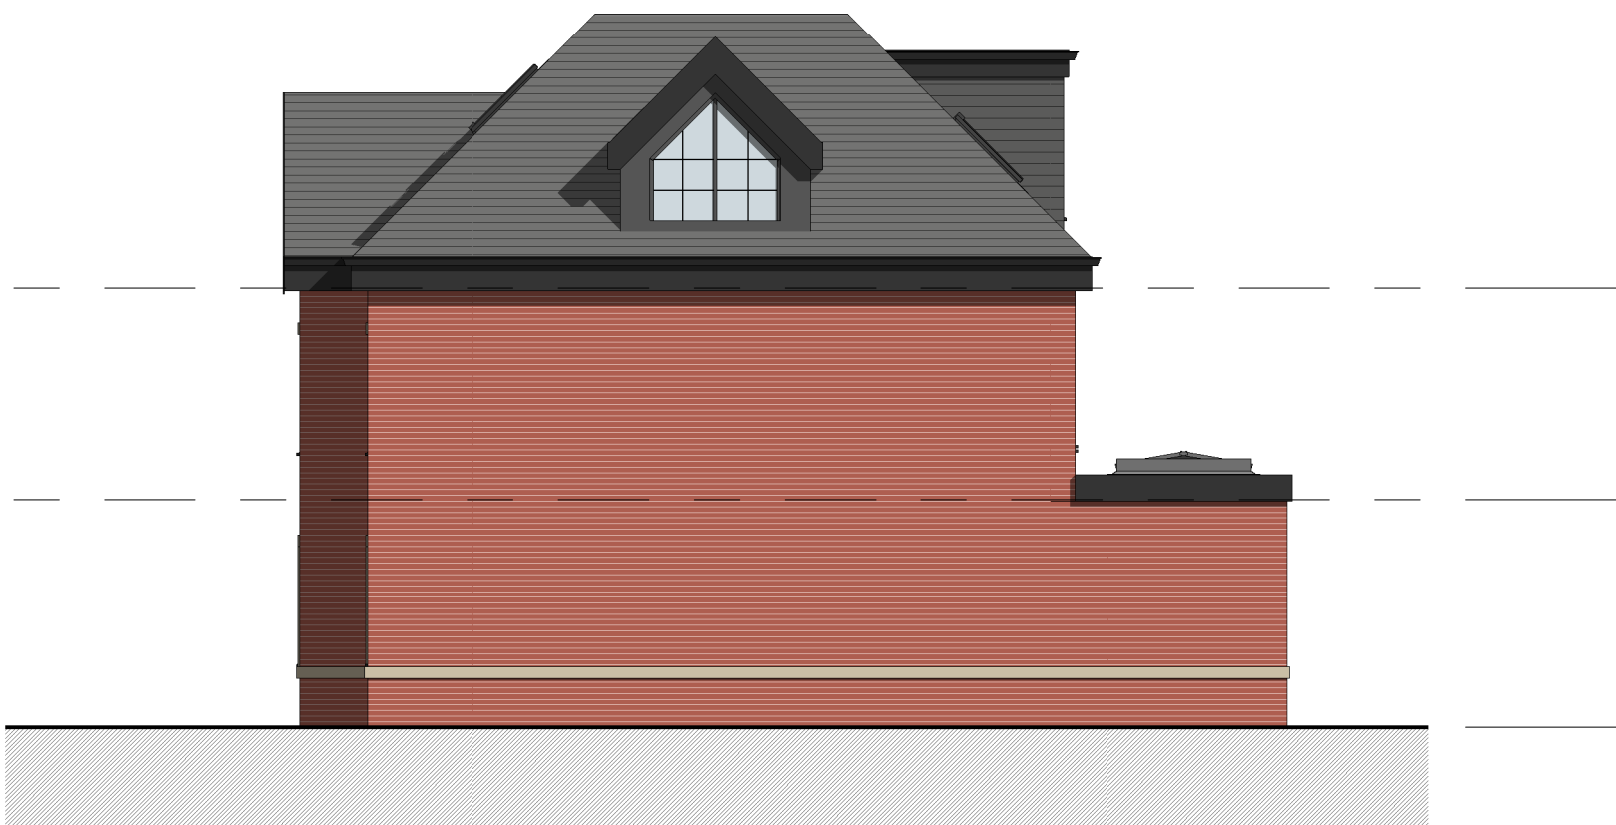


7. Right Side - Proposed
1 : 100

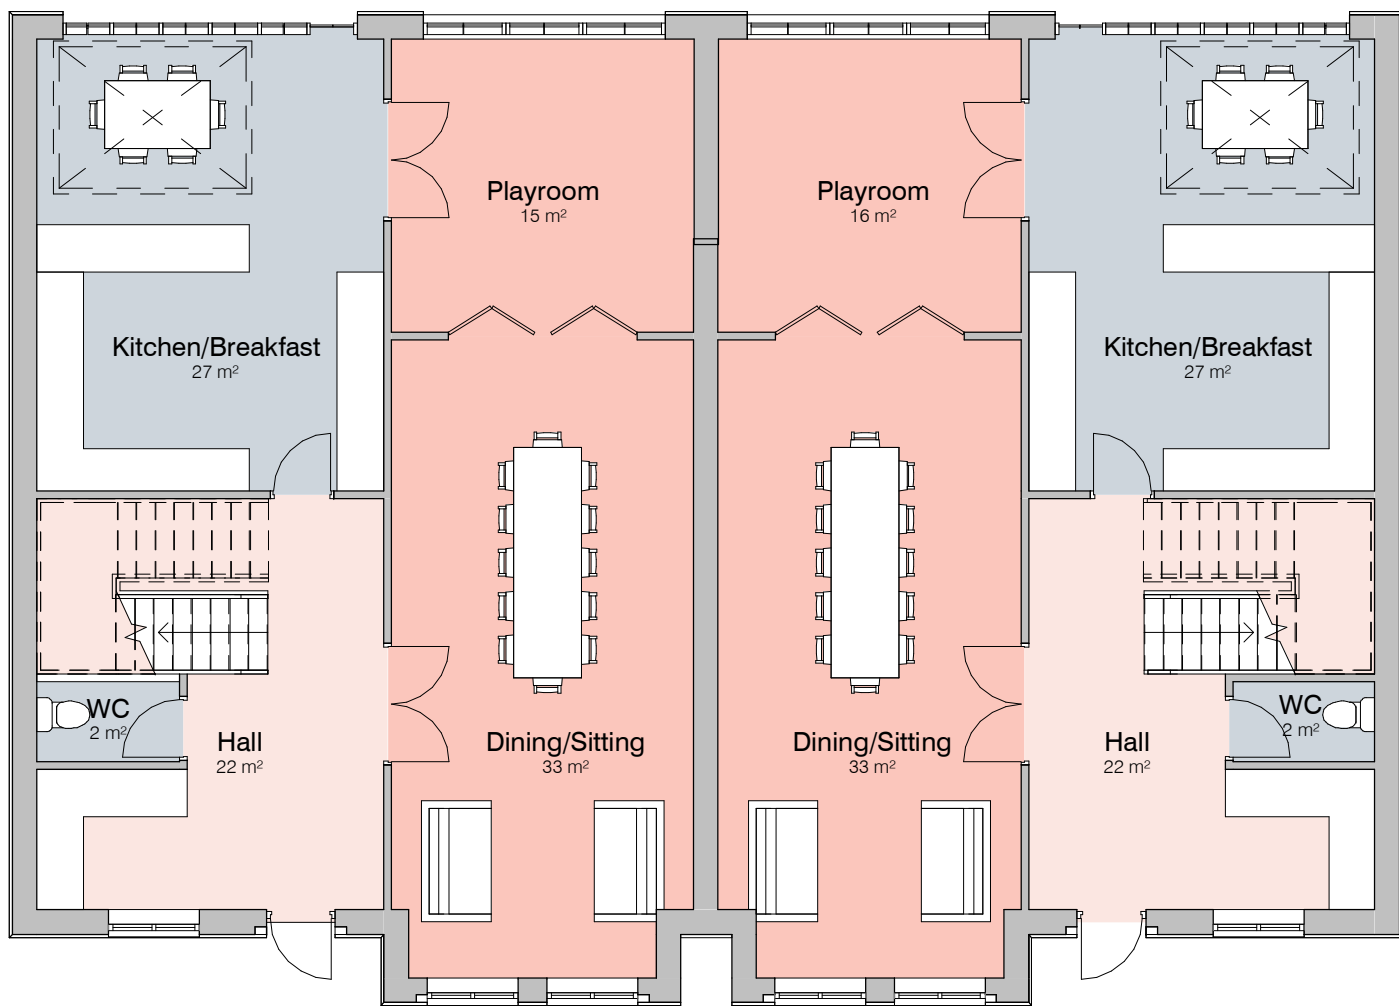


1. Level 0 - GA Proposed
1 : 100

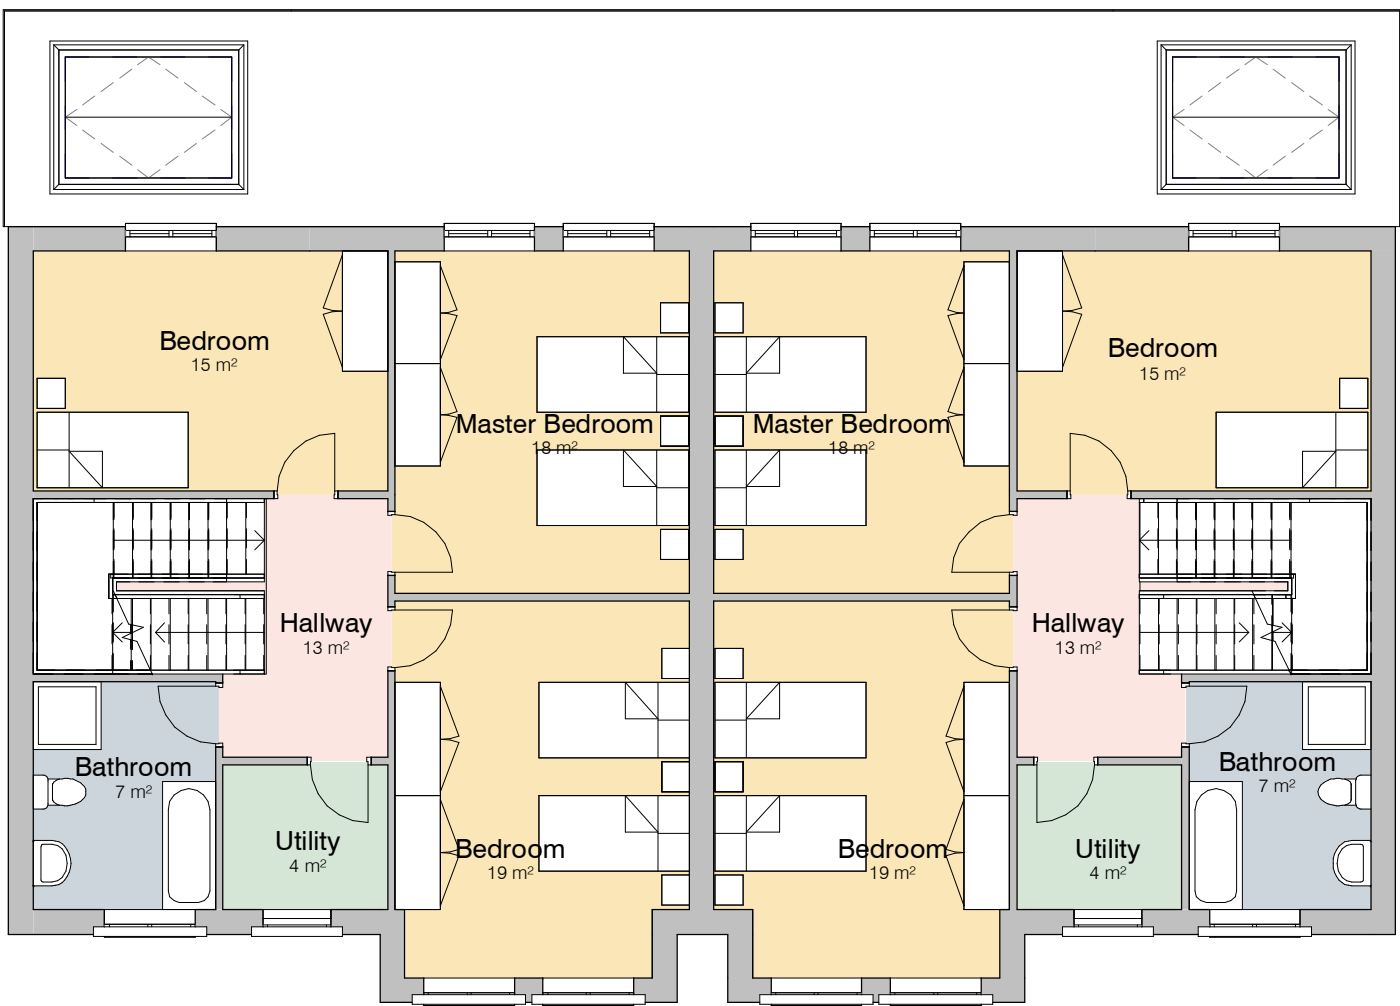

2. Level 1 - GA Proposed
1 : 100

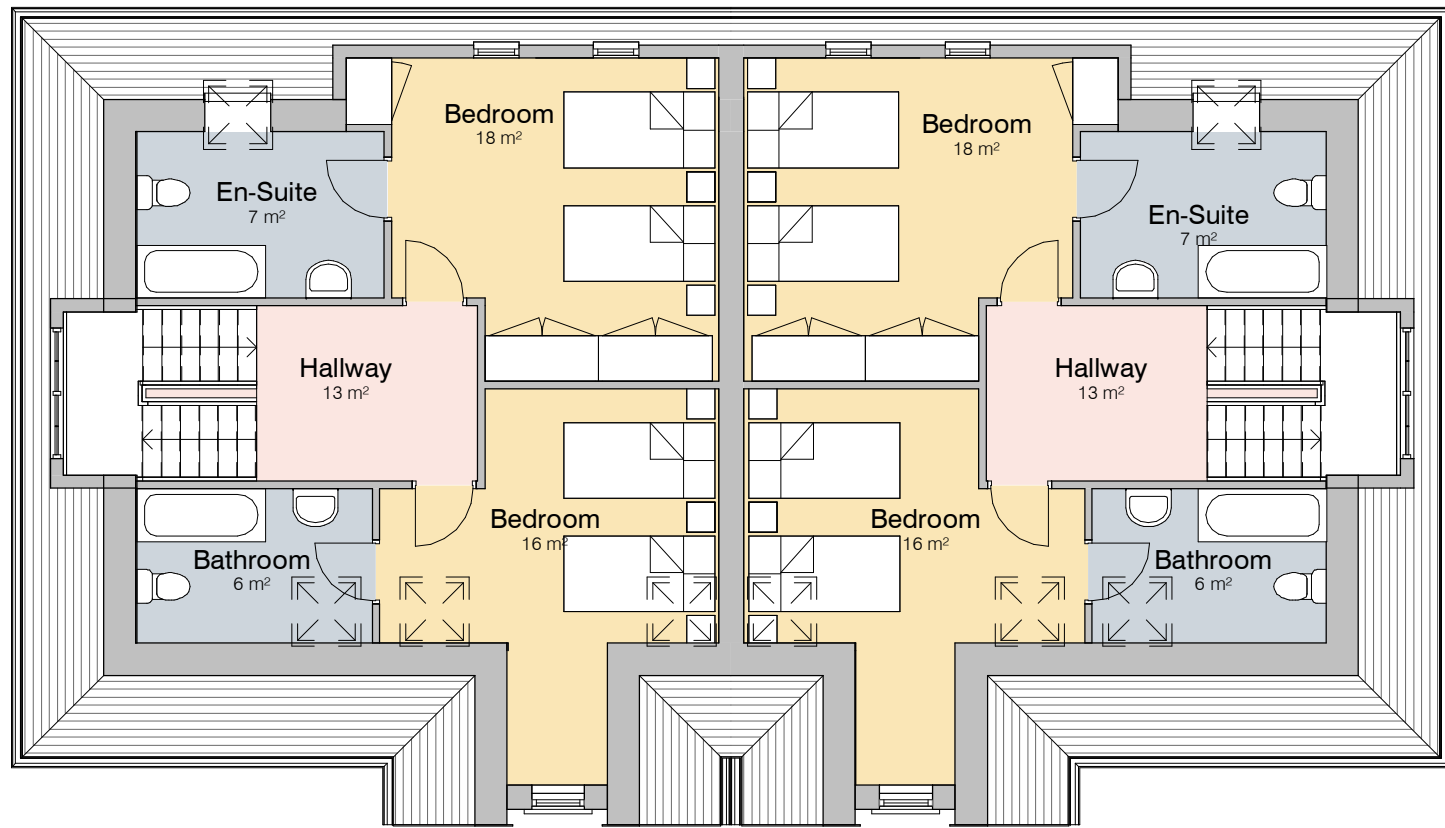

3. Level 2 - GA Proposed
1 : 100

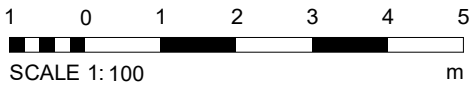

PROJECT	72 Park Road - Semis	SCALE @ A1	1 : 100	DATE	20 JUL 2022	DRAWN BY	SP
CLIENT	Mr S. Reichman	STATUS	PLANNING	PROJECT NO.	DA22012.3. 001.	REV	2
TITLE	Proposed GA Plans and Elevations	NOTES	ALL DRAWINGS AND INFORMATION SHALL BE CHECKED AND CONFIRMED BY THE ARCHITECT AND APPROVED BY THE CLIENT. ALL DIMENSIONS SHALL BE IN ACCORDANCE WITH THE CURRENT STATUTORY REGULATION. ALL DIMENSIONS ON THIS DRAWING ARE IN MILLIMETRES UNLESS OTHERWISE STATED.				