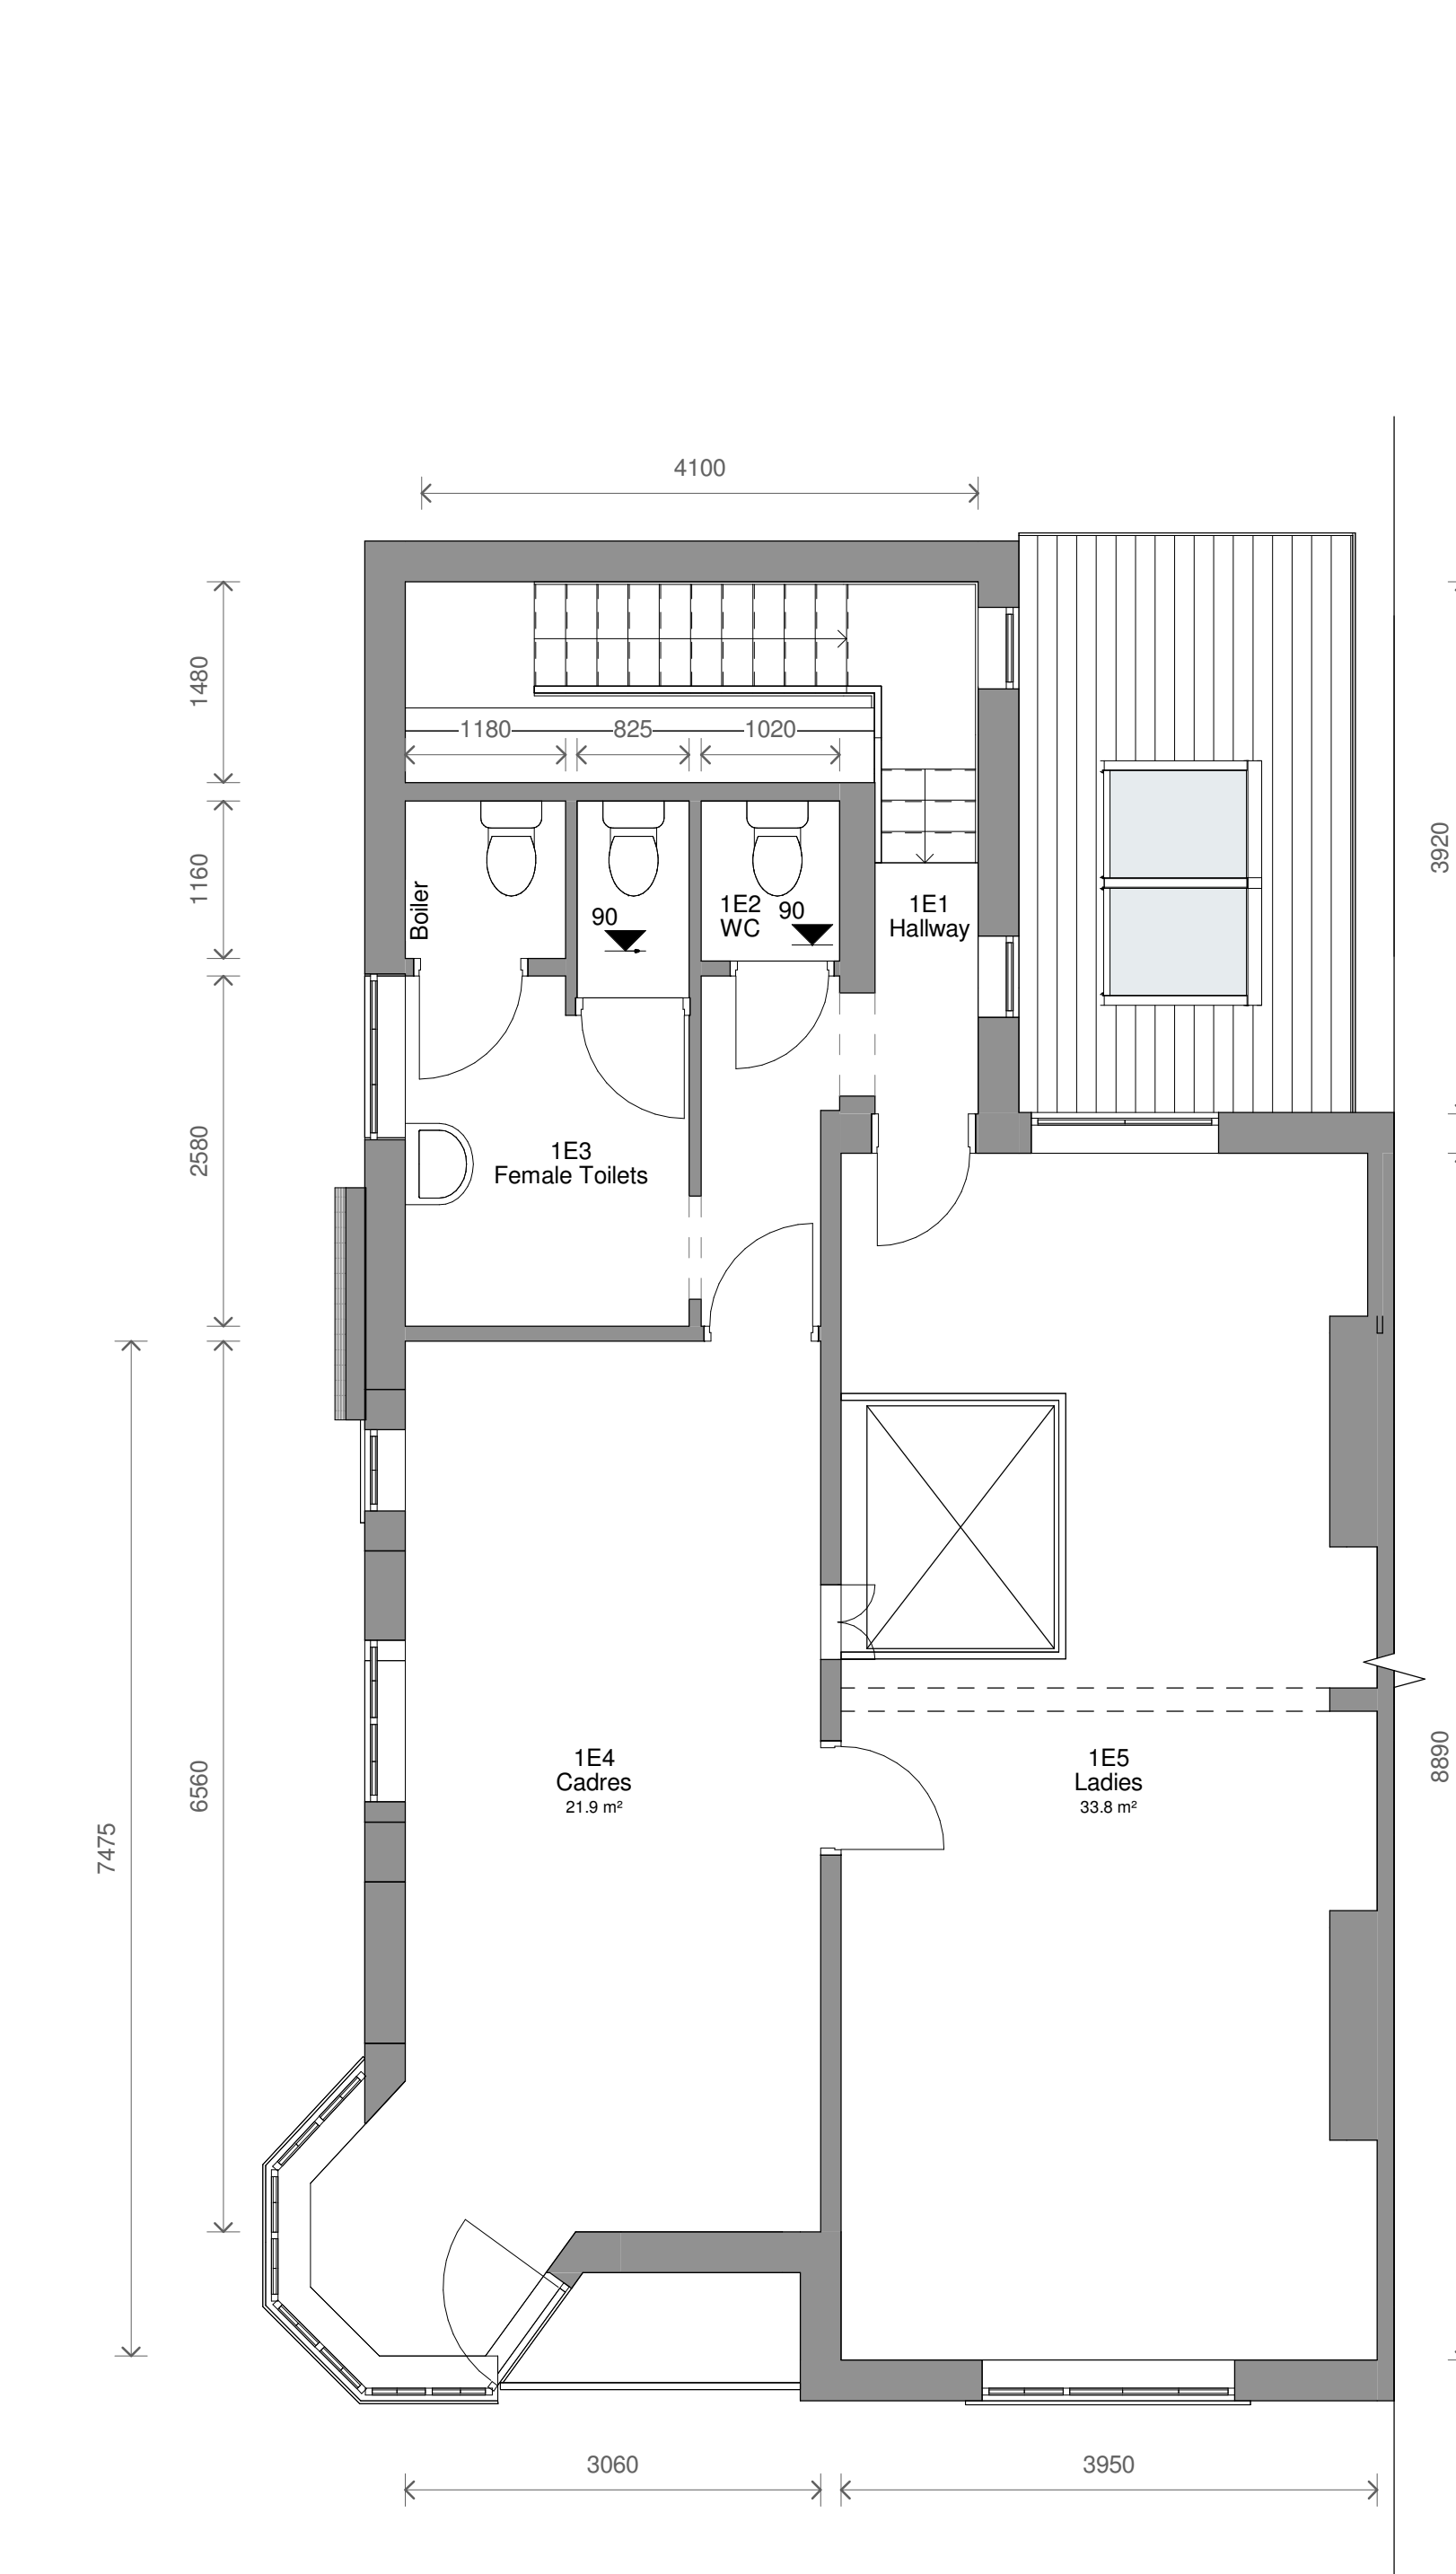
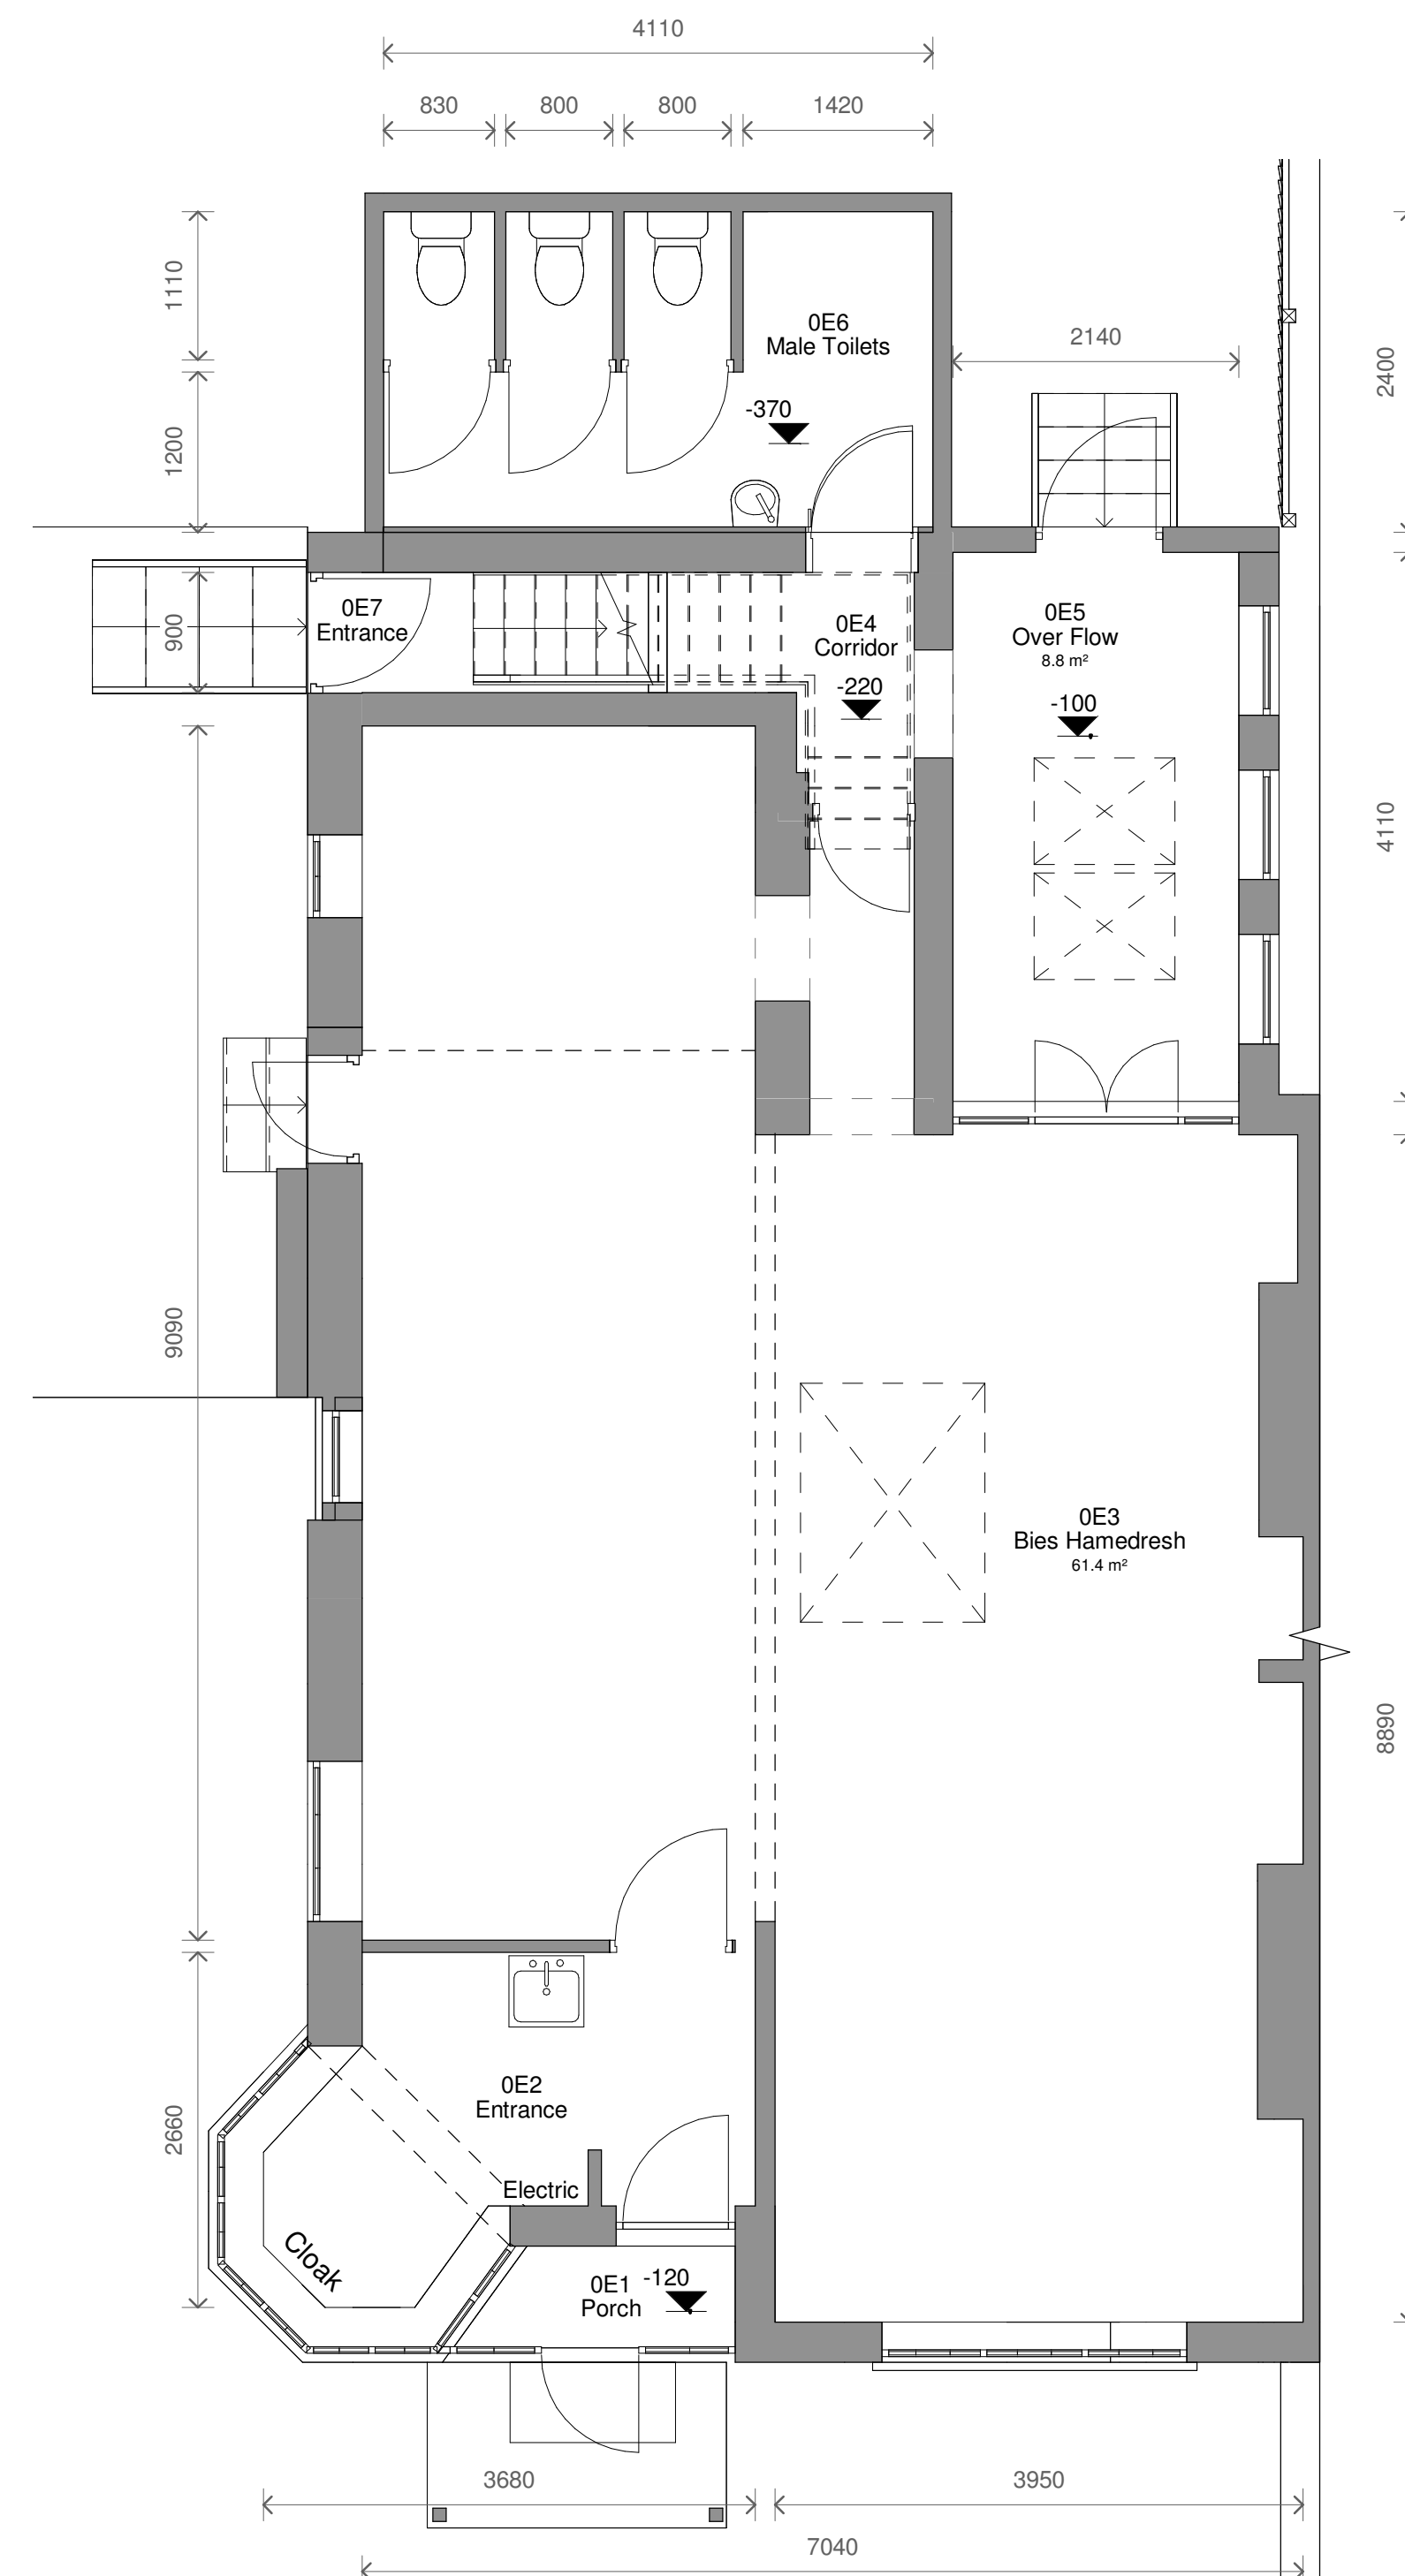
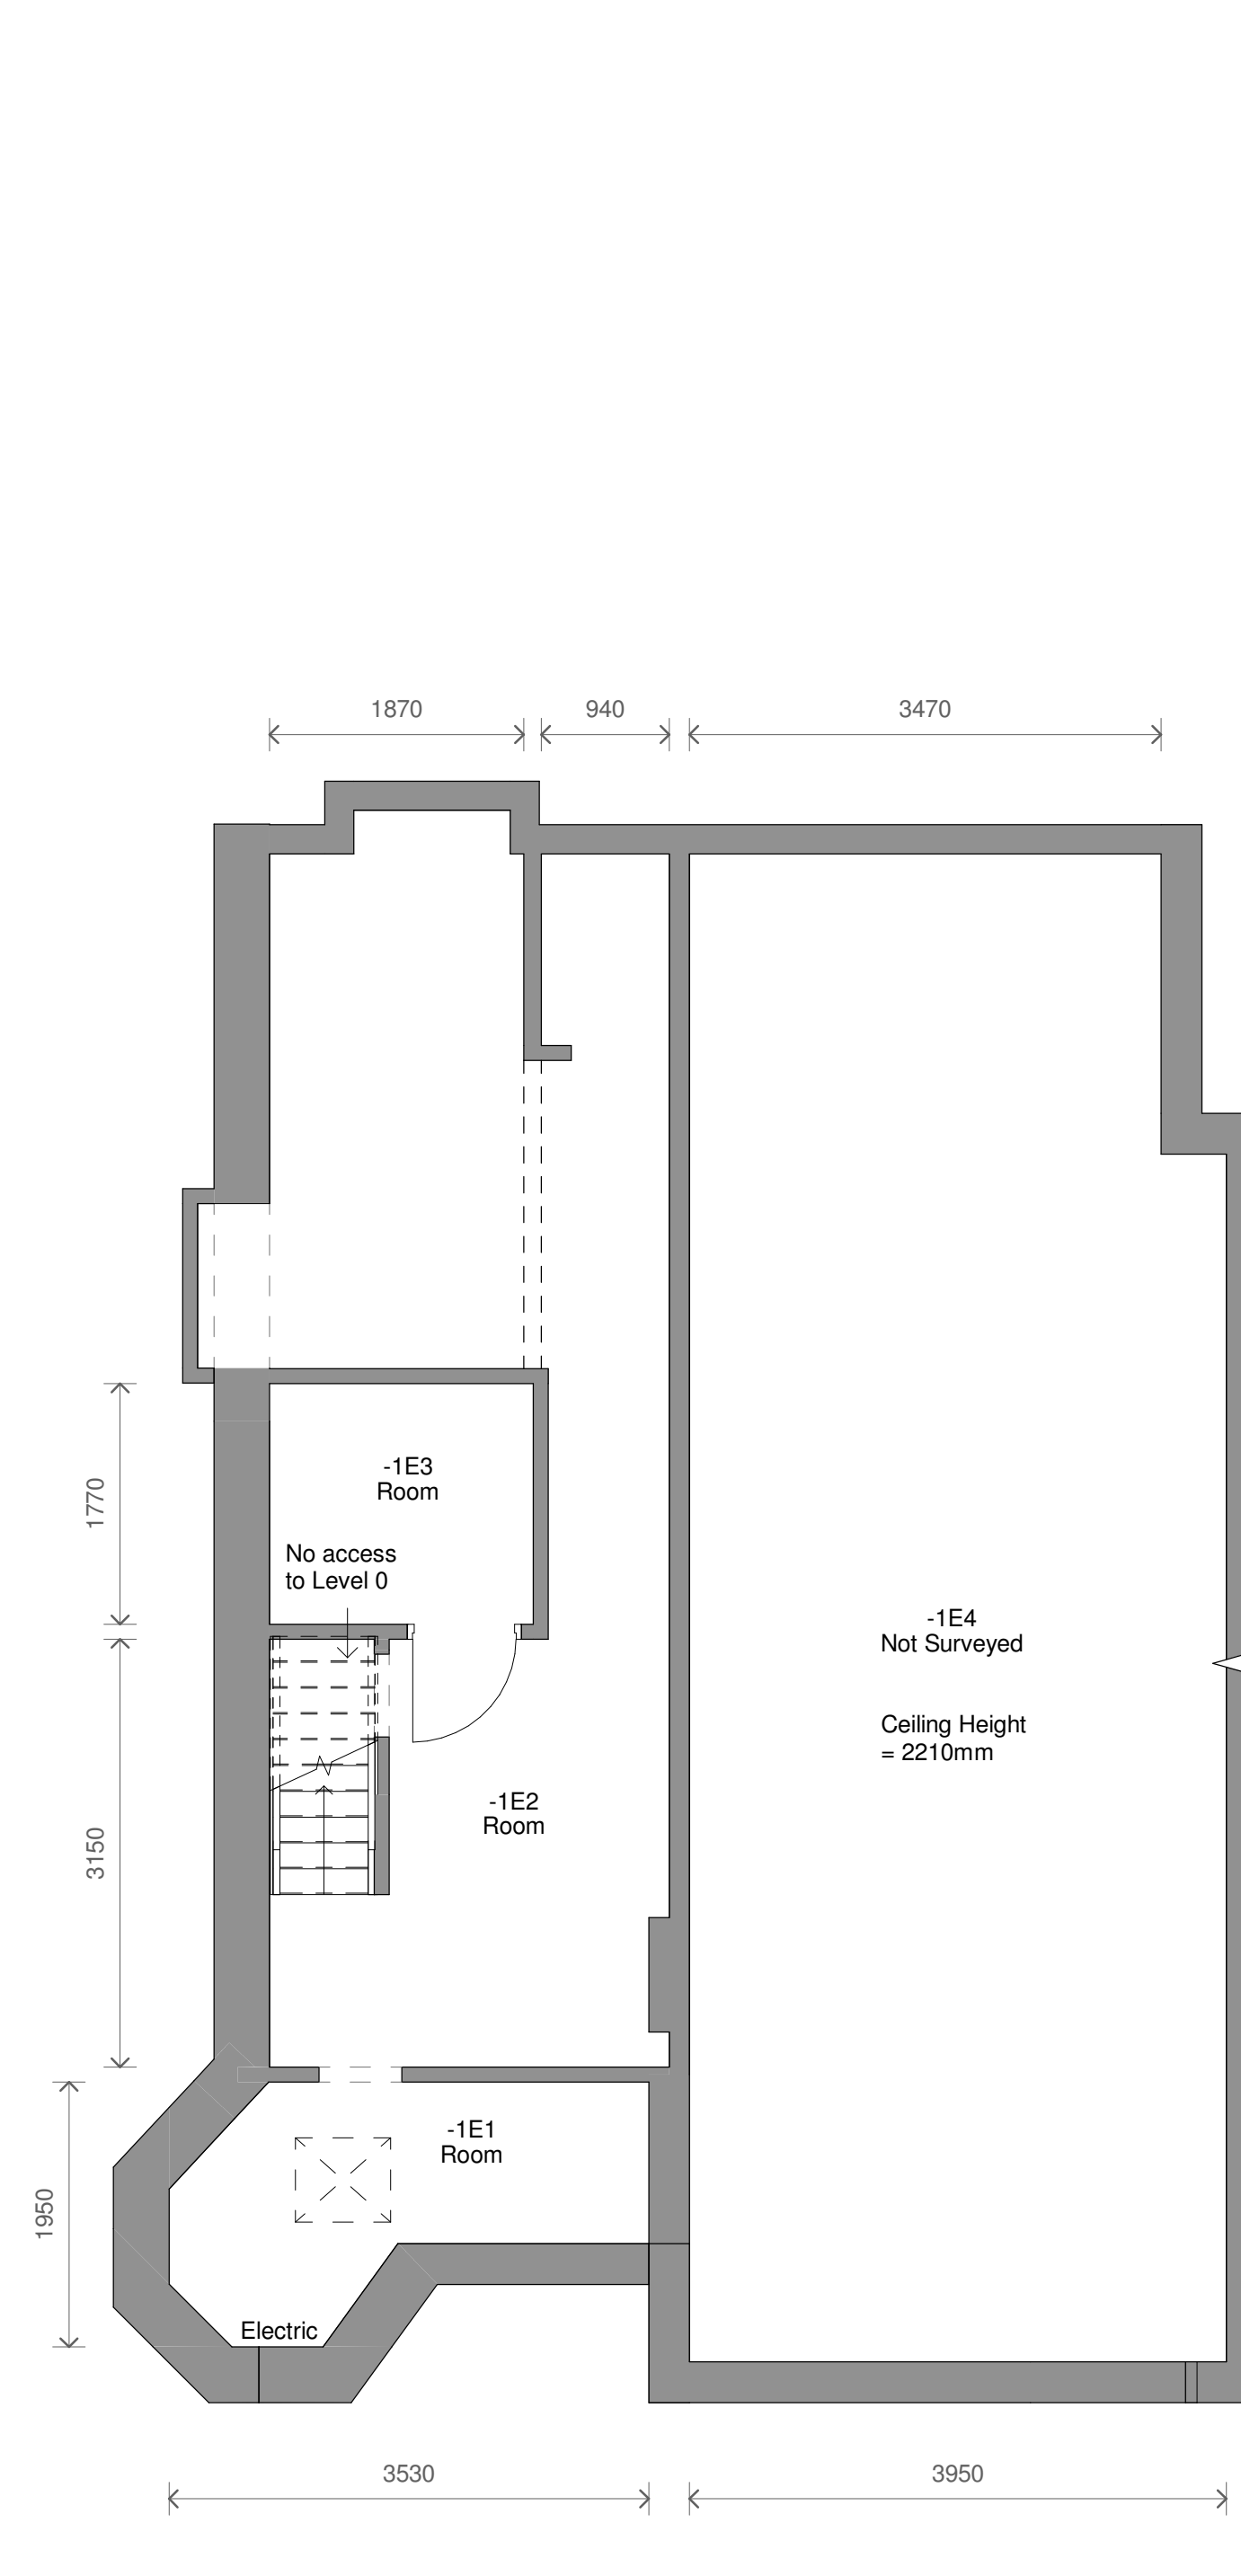
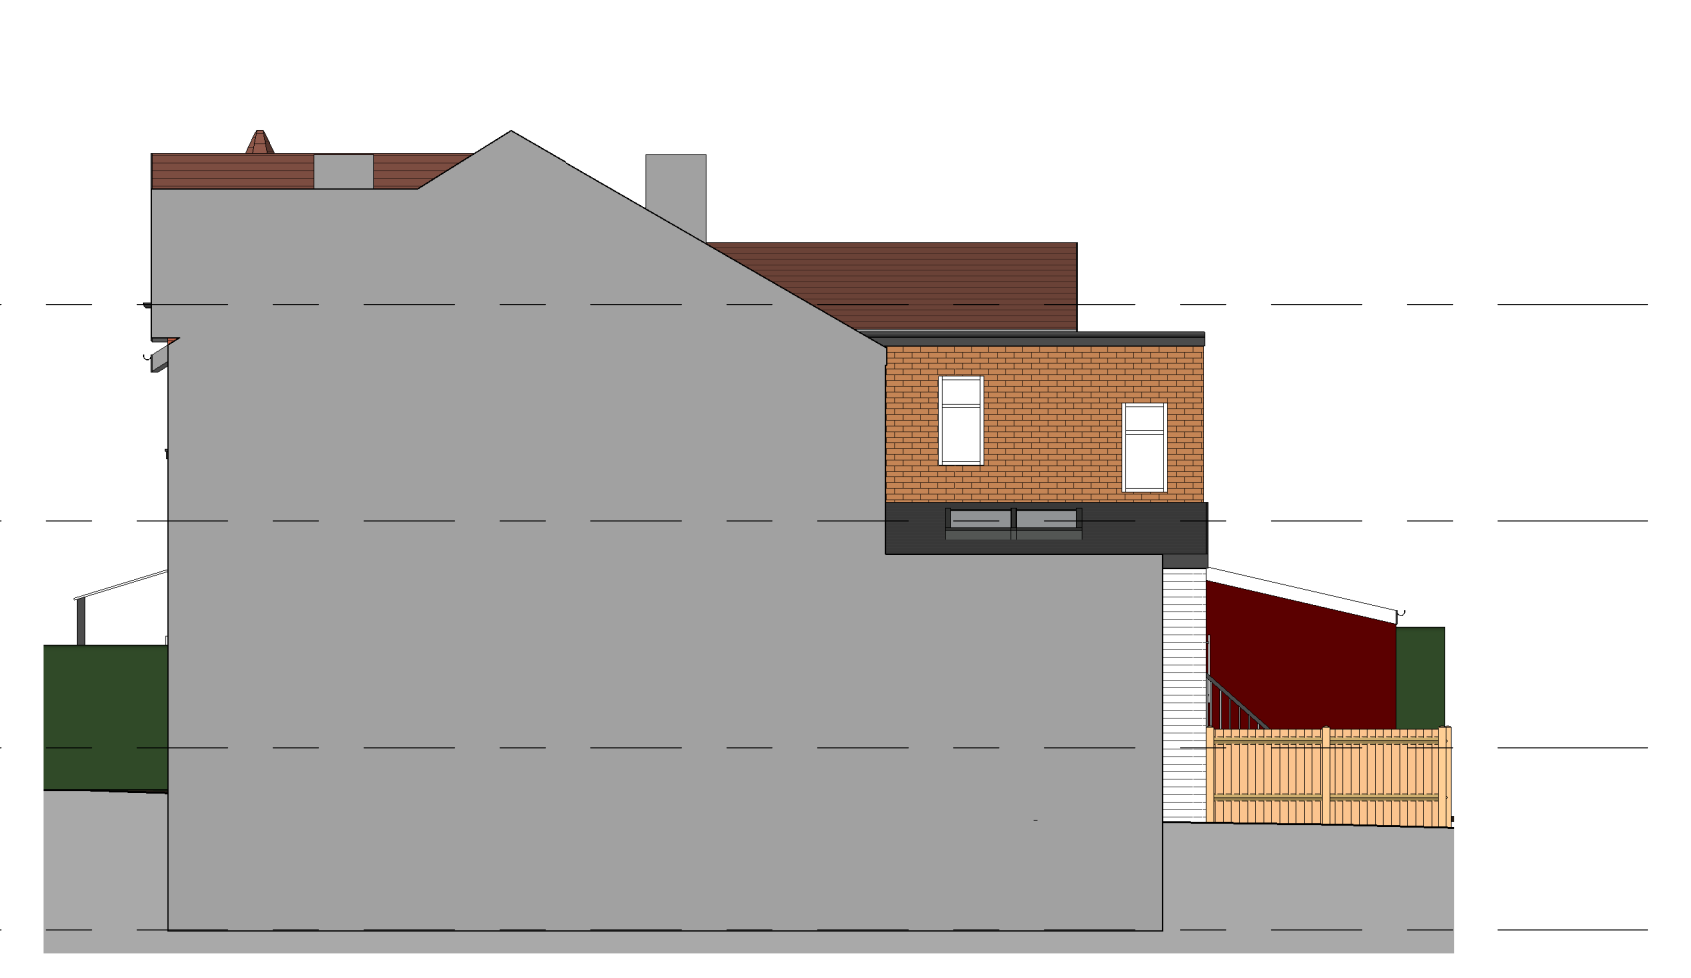
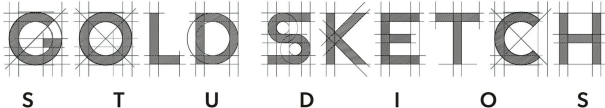


No.	Description	Date	Initial
PROJECT			
106 Kings Road			
TITLE			
Existing Plans and Elevations			
STATUS			
DESIGN			
DRAWN BY	DATE	SCALE (@ A1)	
CB	08/05/2024	As indicated	
PROJECT NUMBER		DRAWING NUMBER	REV
GSS23135.6		002	
			
www.goldsketch.co.uk info@goldsketch.co.uk 0161 792 9555			
NOTES COPYRIGHT: ALL RIGHTS RESERVED. THE DRAWING HEREIN IS THE PROPERTY OF GOLD SKETCH LTD. NO PART OF THIS DRAWING IS TO BE REPRODUCED OR TRANSMITTED IN ANY FORM OR BY ANY MEANS, ELECTRONIC OR MECHANICAL, WITHOUT PERMISSION IN WRITING FROM GOLD SKETCH LTD. DRAWING TO BE USED FOR THE STATUS INDICATED ONLY. ANY CHANGES TO THE DRAWING MUST BE APPROVED AND CONFIRMED IN WRITING. ANY DISCREPANCIES TO BE REPORTED TO THE ISSUING OFFICE. THESE DRAWINGS ARE NOT TO BE USED FOR ANY OTHER PURPOSES WITHOUT THE WRITTEN PERMISSION OF GOLD SKETCH LTD. GOLD SKETCH LTD. IS NOT RESPONSIBLE FOR ANY CONSEQUENCES ARISING FROM THE USE OF THESE DRAWINGS. 