



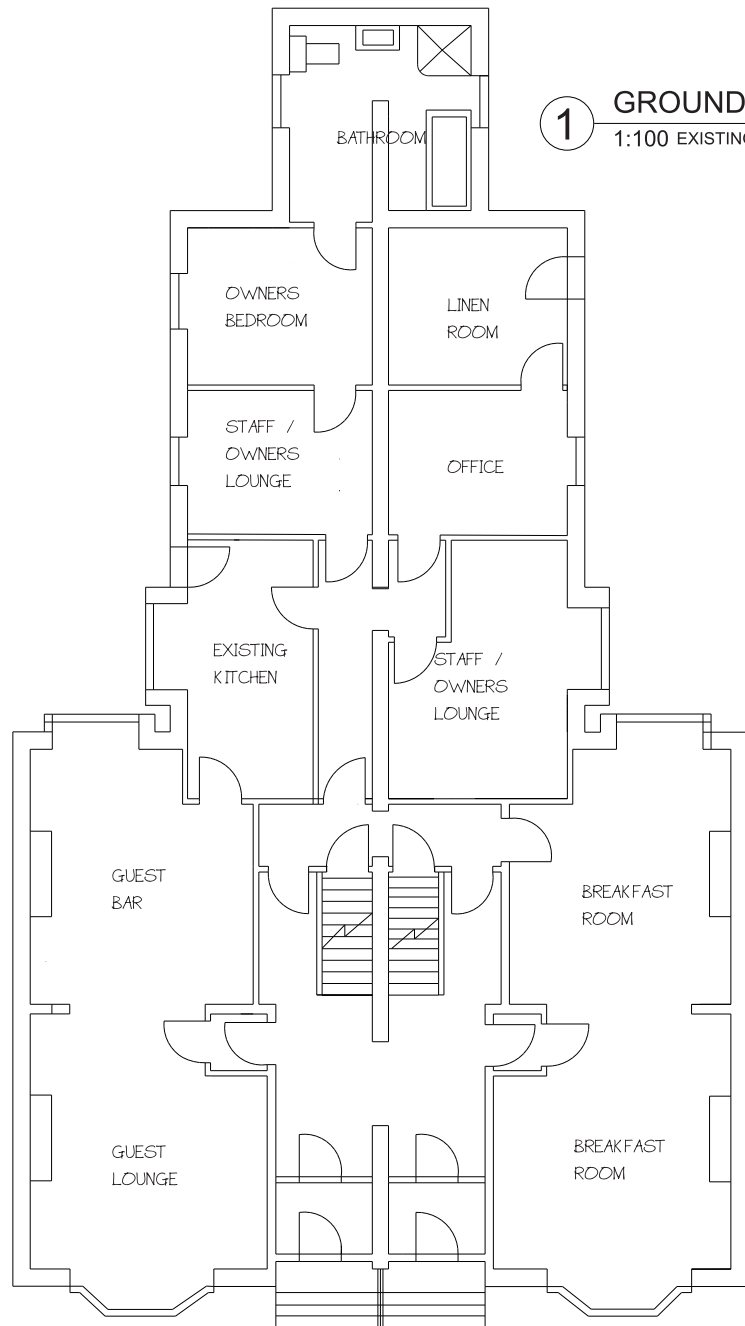

1 GROUND FLOOR
1:100 EXISTING

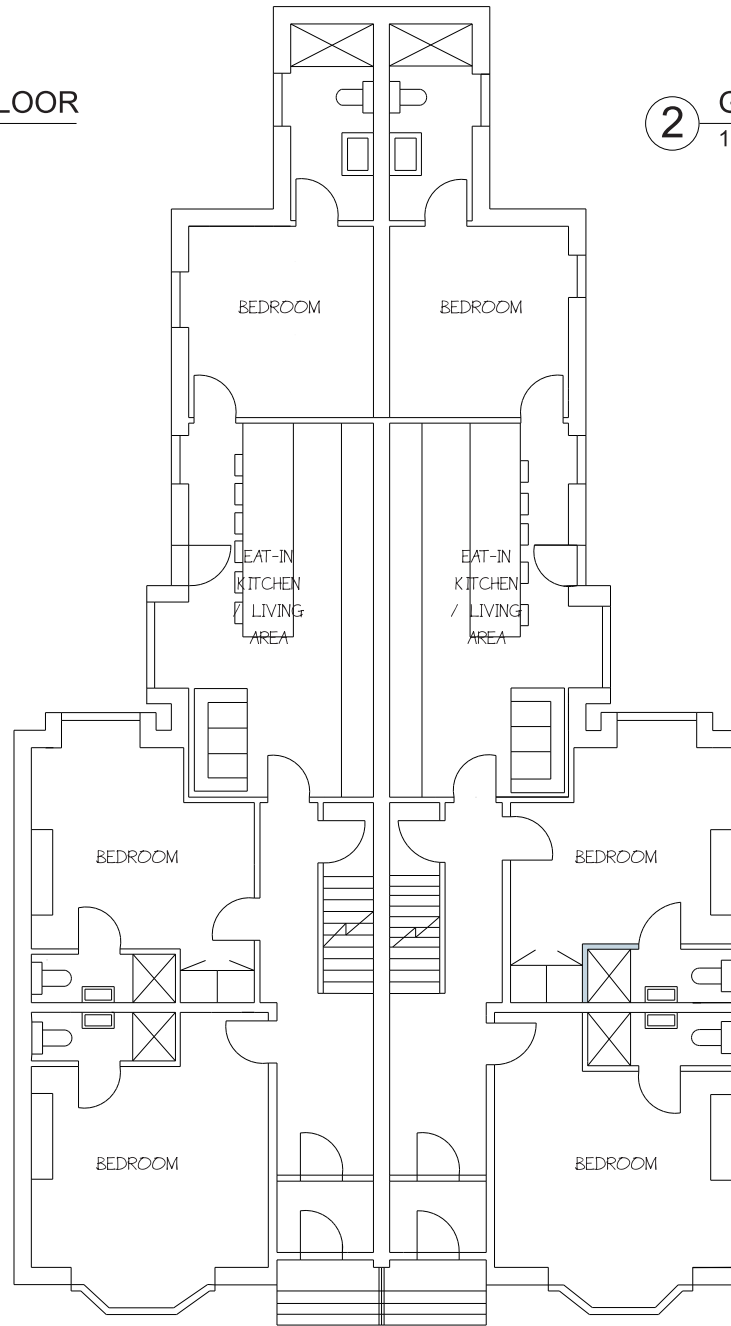

2 GROUND FLOOR
1:100 PROPOSED

PROJECT ADDRESS 146 & 148 MANCHESTER ROAD, BURY, BL9 0TL (CURRENTLY ROSTREVOR HOTEL)		
TITLE GF FLOORPLANS - EXISTING & PROPOSED		
PROJECT NO. GF-01	DRAWING NO. 01	REV 02
SCALE SCALE @ A/H	DATE 29/06/23	DRAWN BY LC
© COPYRIGHT ALL RIGHTS RESERVED. THIS DRAWING MUST NOT BE REPRODUCED WITHOUT PERMISSION. ALL DIMENSIONS RELATIVE TO THIS DRAWING TO BE CHECKED ON SITE. DESIGNER TO BE NOTIFIED OF ANY DISCREPANCIES. SEWER DUCTWORK LEVELS MUST BE VERIFIED BEFORE WORK COMMENCES. THIS DRAWING MUST BE CHECKED AGAINST ANY OTHER STRUCTURAL SPECIALIST DRAWINGS/NOTES. THIS DRAWING MUST NOT BE USED FOR CONSTRUCTION UNLESS OTHERWISE STATED FOR CONSTRUCTION. ALL DIMENSIONS ON THIS DRAWING ARE IN MILLIMETRES UNLESS OTHERWISE STATED.		
SCALE 1:1250 m		
SCALE 1:500 m		