



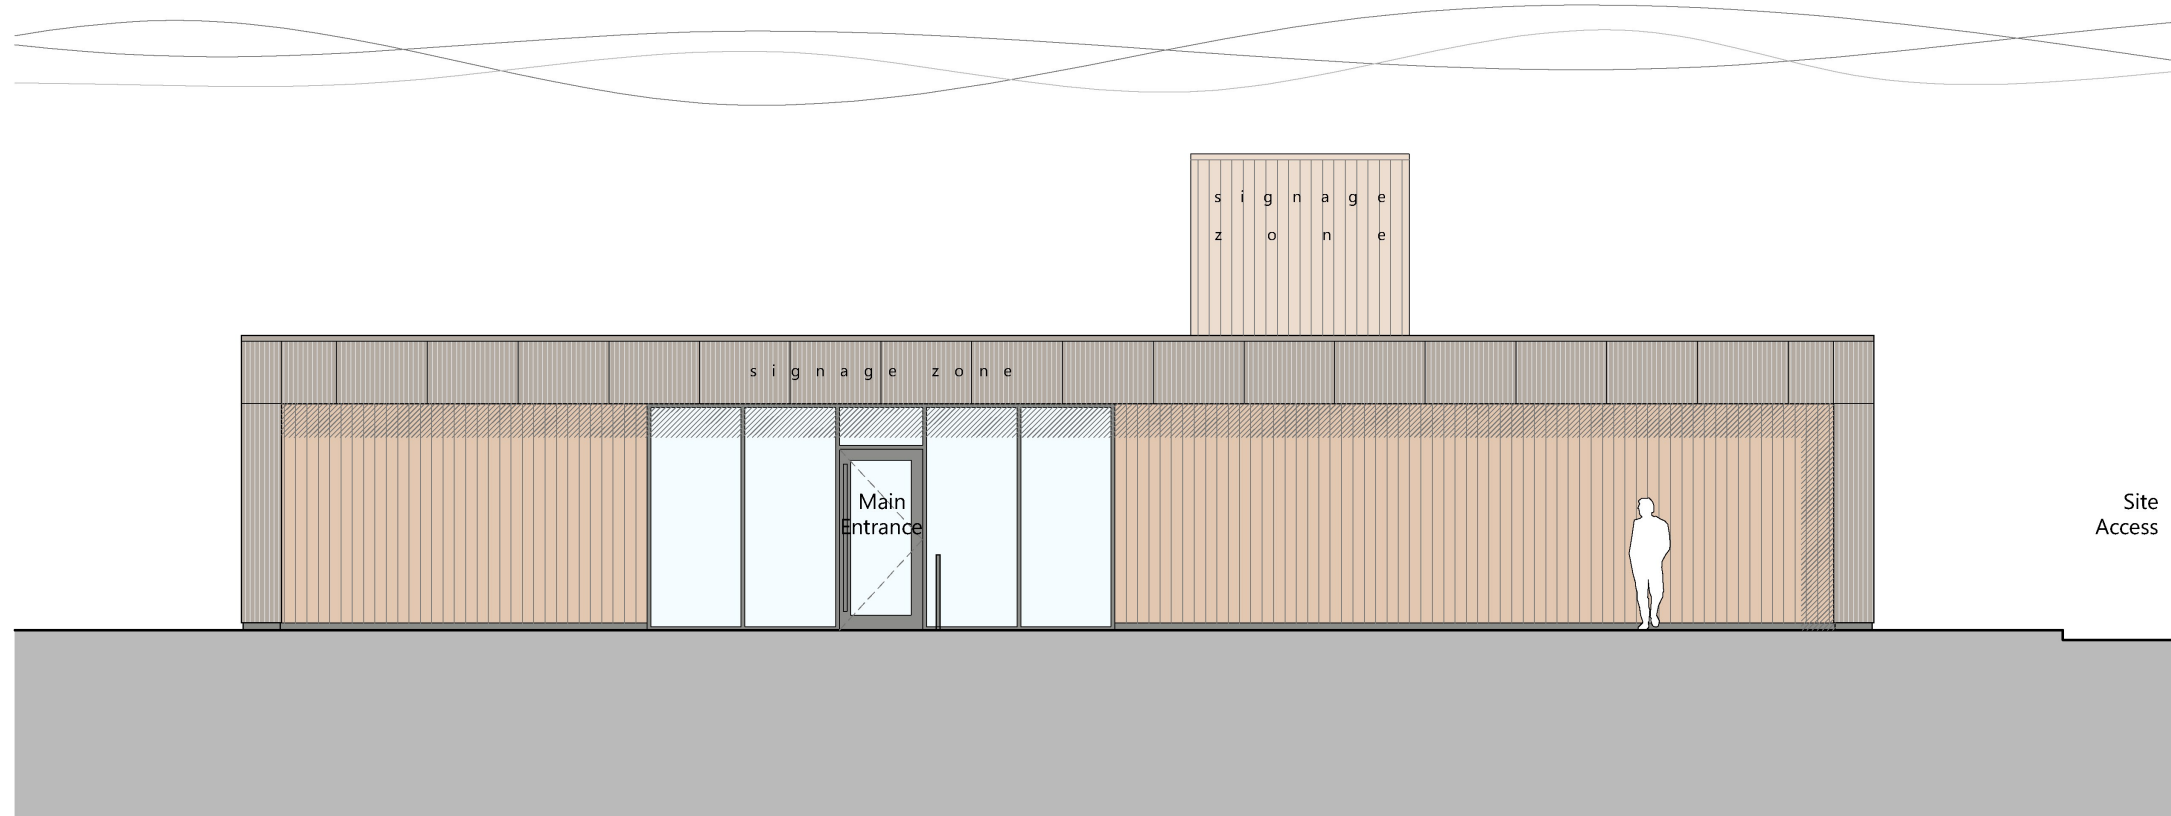


PROPOSED WEST (FRONT) ELEVATION TO CAR PARK
1:100

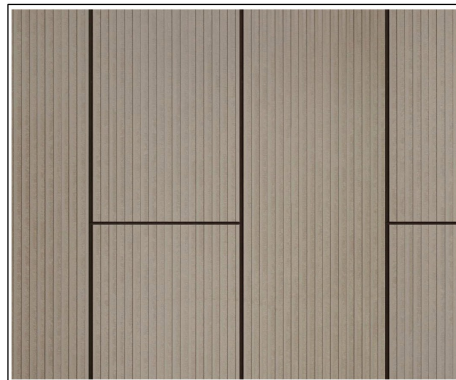

01. Cladding (external walls)
Eternit Equitone Linea panel (colour - LT60 Hessian) with concealed fixings.

Blue/ black brickwork with matching mortar below cladding line/ DPC

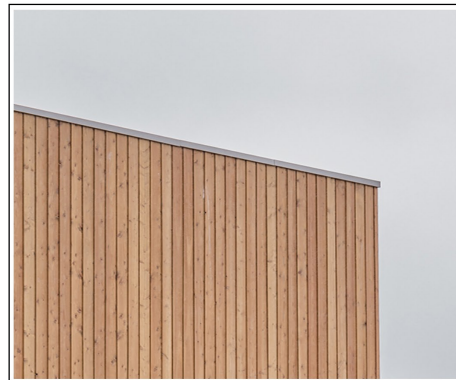


02. Cladding (external walls)
Vertical Larch timber cladding with Teknos stain finish (colour - Base:Wicker Top:Cypress)



03. Roof
Light Grey Sarnafil (or similar) flat roof membrane with internal gutter, max. 1:60 fall.

Aluminium parapet copings and flashings.

Internal rainwater goods.

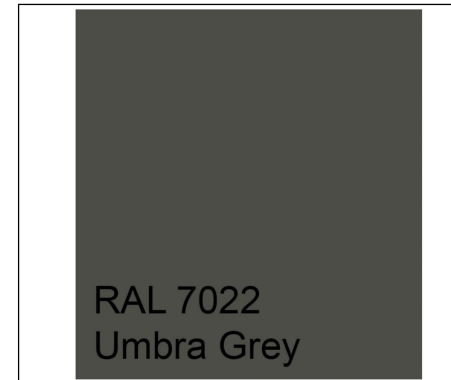

04. Main Entrance Doors
Dark Grey (RAL7022) powder coated aluminium frames with clear glazing and American Oak door handles.

05. Shopfronts
Dark Grey (RAL7022) powder coated aluminium frames with clear glazing.

06. Goods/ Service Doors
Dark Grey (RAL7042) painted galvanised steel frame and solid door

Building Mounted Signage subject to future Adverts Applications.

Refer to Site Plans for details on external lighting, hard and soft landscaping.

BURY, PARKHILLS ROAD, PARKHILLS GARAGE, BL9 9AZ
0592(P)133A Drive Thru Building - Proposed Materials Schedule

Kingscrown Group

April 2026

studioPH
architecture

studioPH Limited
249 North
Lynfield House
Church Street
Altrincham
WA14 4DZ

0161 823 3530

phil@studioPH.co.uk

www.studioPHarchitecture.co.uk

Do not scale from this drawing, use written dimensions only. copyright - studioPH Limited 2026