


plan as existing

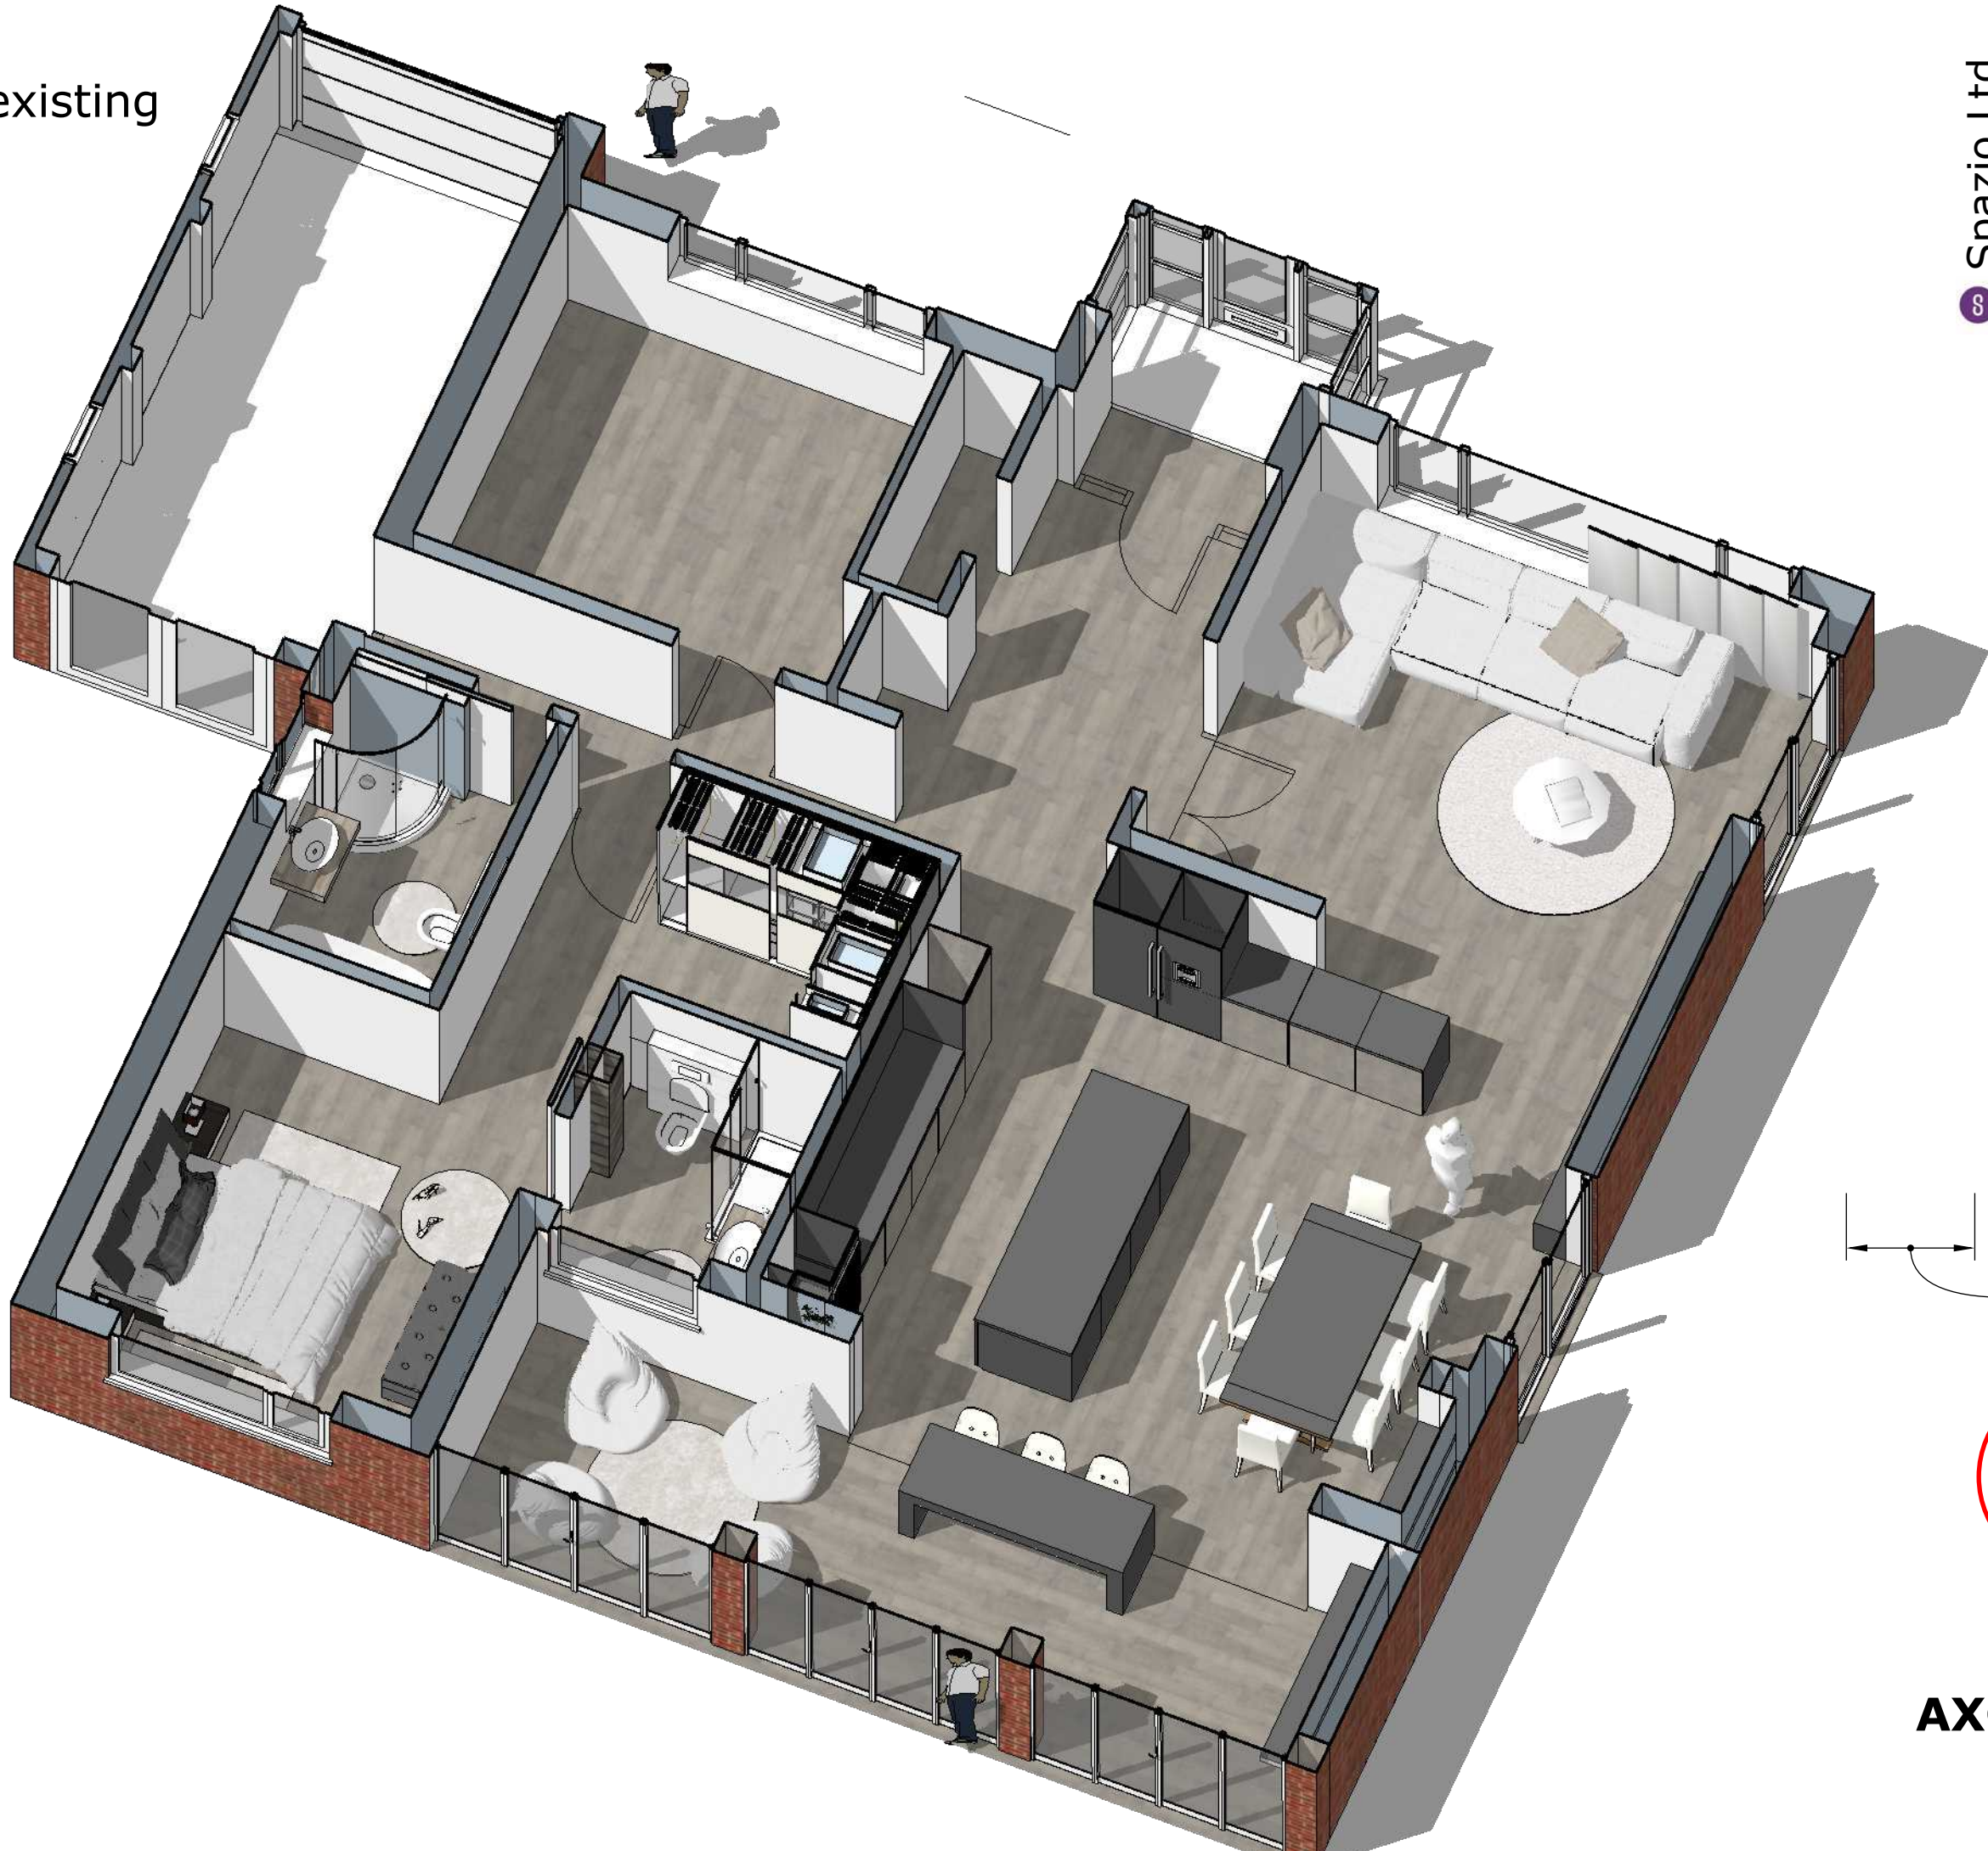

 Spazio Ltd

1A Churchwood Road
M20 6TZ
Didsbury
Manchester
United Kingdom

Project:
12 FAIRHAVEN AVENUE, Bury

Drawing: ax02

Date:	Jan 22	Drawn by:	EJG	Checked by:	
Scale:	x@A3	Drawing no:	823 01 207P	Rev:	E

PROGRESS DRAWING
This drawing is not intended to be used for
contract pricing or fabrication purposes.
All content is subject to change

1000mm

DRAFT

AX02