


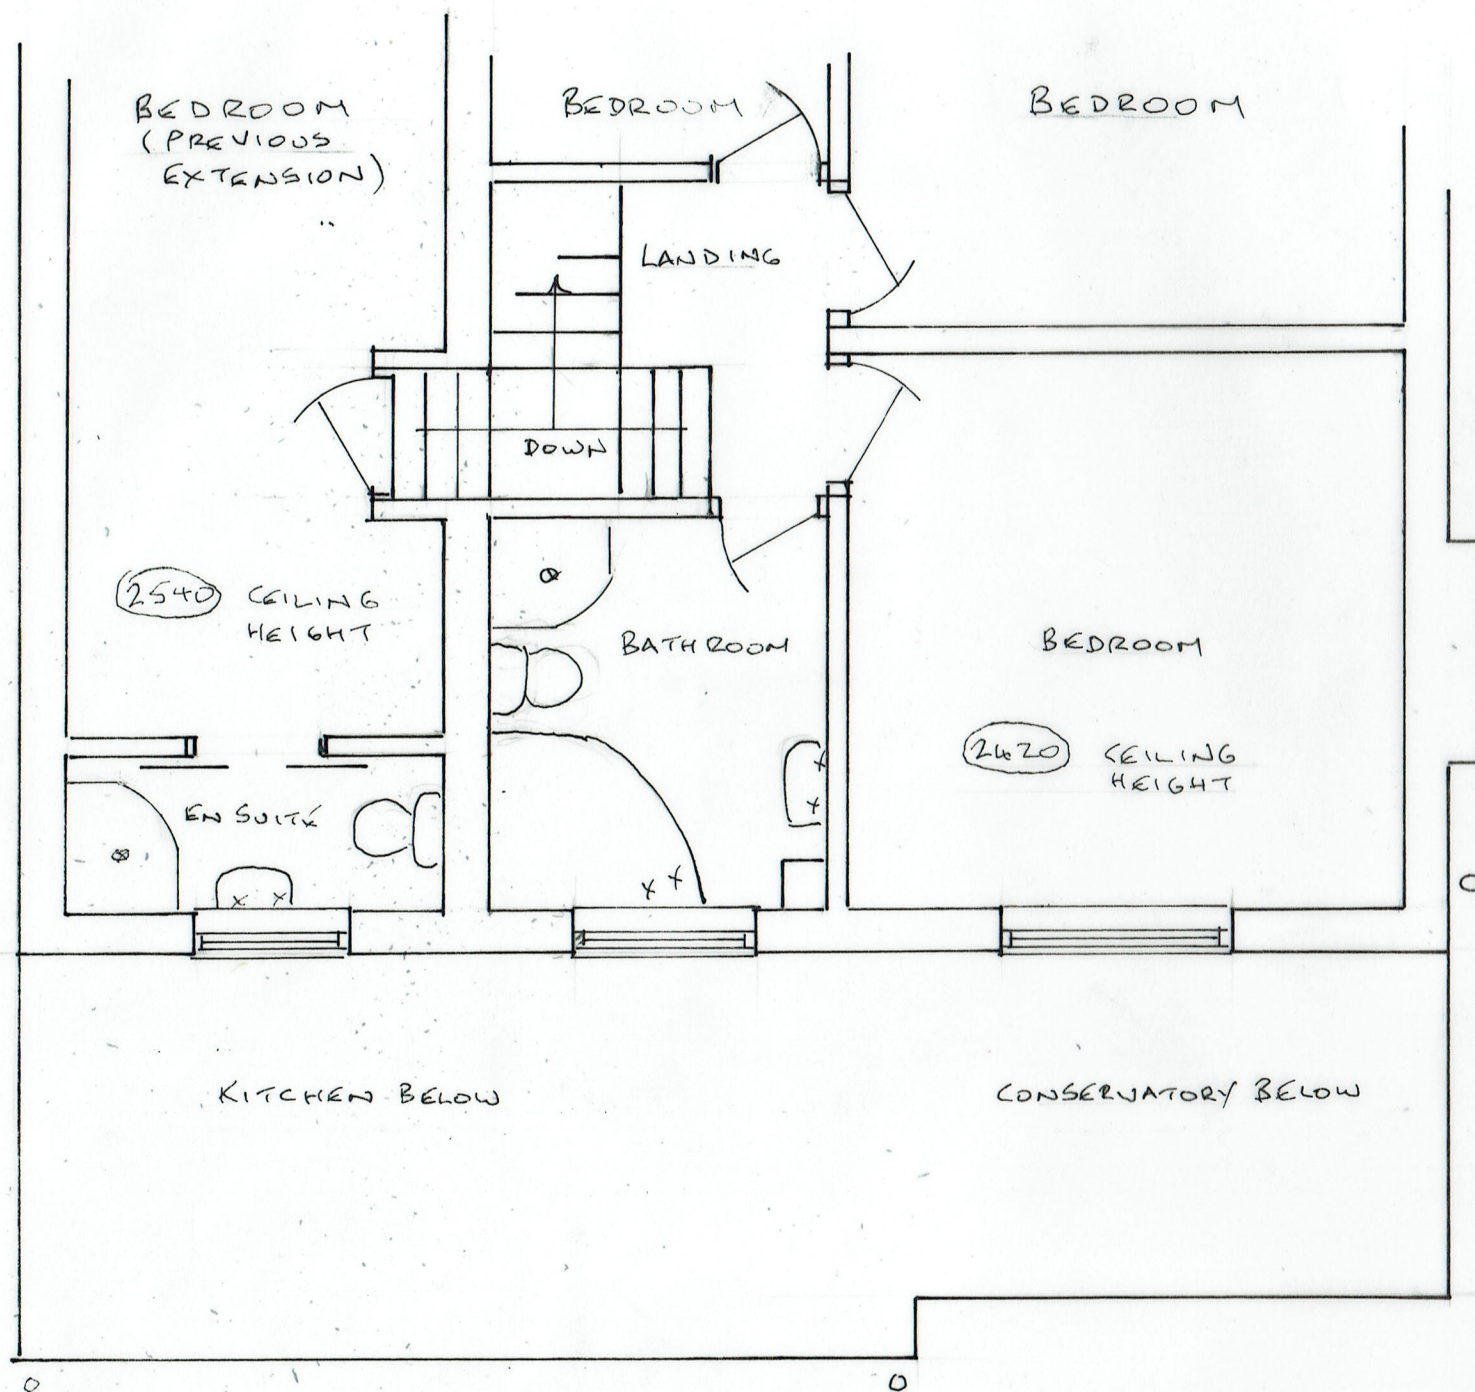

4/ EXISTING FIRST FLOOR PLAN

18/10/2021

21/603/04

TWO STOREY REAR EXTENSION
126 PARKHILLS ROAD, BURY BL9 9AW