

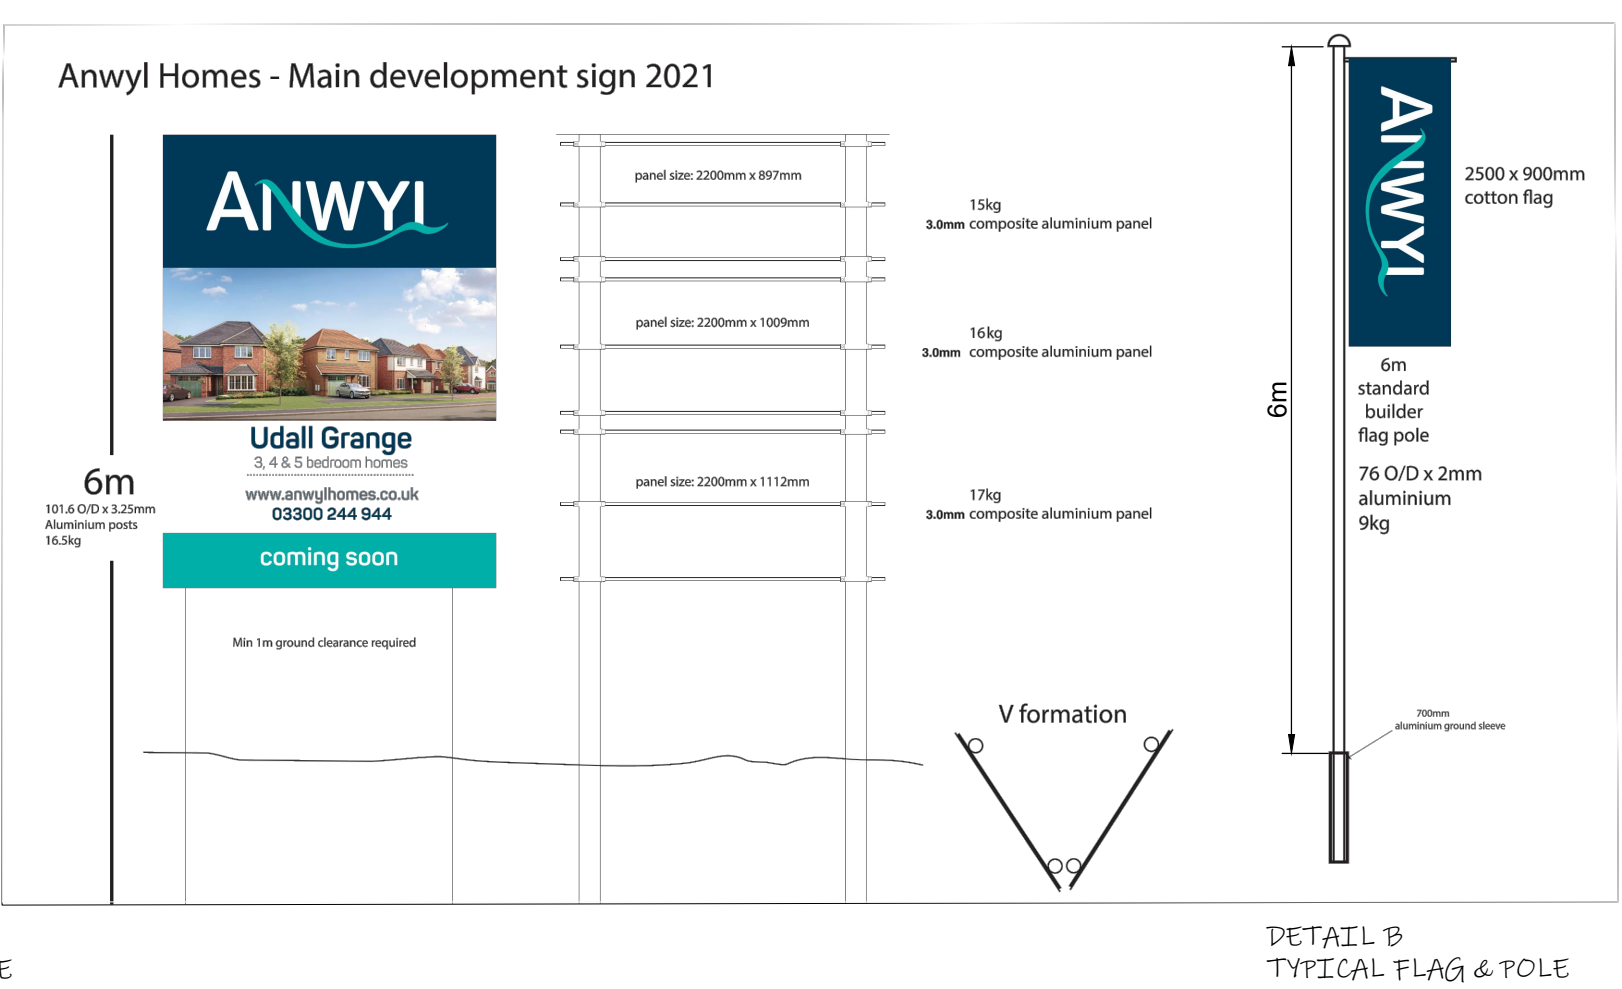
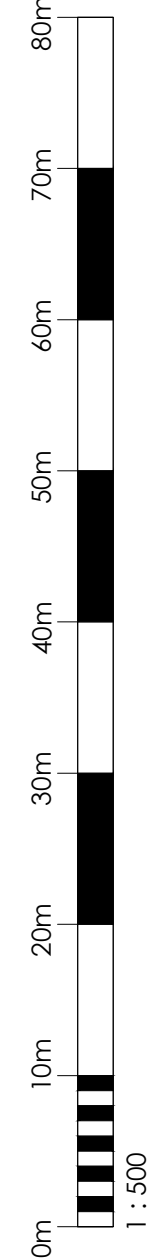
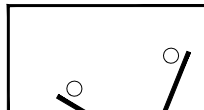
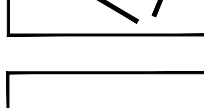
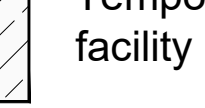
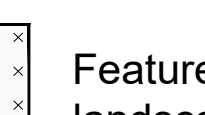
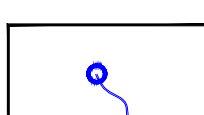
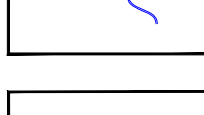


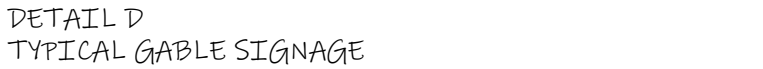

- | DRAWING LEGEND | | | |
|---|---------------------------------|---|--|
|  | Soft landscaped areas |  | Illuminated Sales Stackboard ('V' board) (refer to Detail A) |
|  | Temporary parking facility |  | Sales signage (refer to Details C & D) |
|  | Feature rear garden landscaping |  | Anwyl Flag & Pole (refer to Detail B) |
|  | Plot/garage left down |  | Uplighter (LED) to be placed within low level planted areas where possible |
|  | Plots to be occupied |  | LED Lighting Bollard ground mounted to concrete base (not to be mounted on paving slabs) |

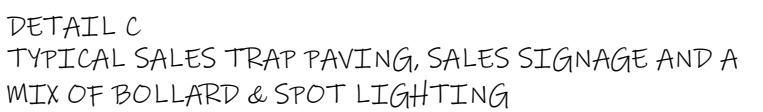

REV	BY	DATE	DESCRIPTION		
PROJECT Walmersley Old Road, Bury					
DRAWING TITLE Proposed Sales Area Layout Signage					
SCALE	NTS		PAPER SIZE	A1	
DATE	2022		DRAWN	RB	
STATUS		PLANNING			
JOB No: LNP1040		DRAWING No: SA-01		REVISION: -	
 <i>thoughtful homes</i>					