
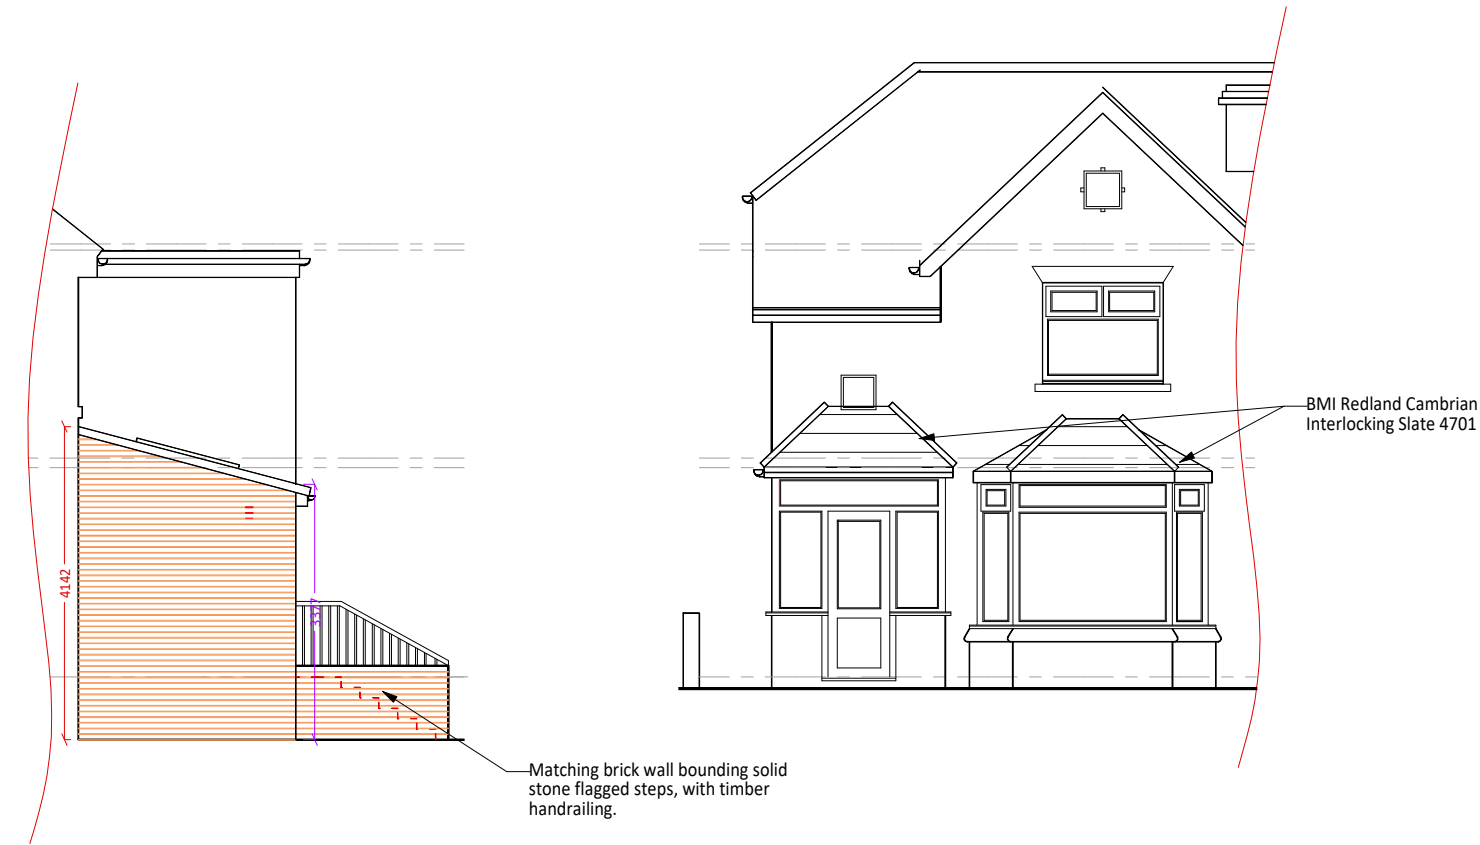
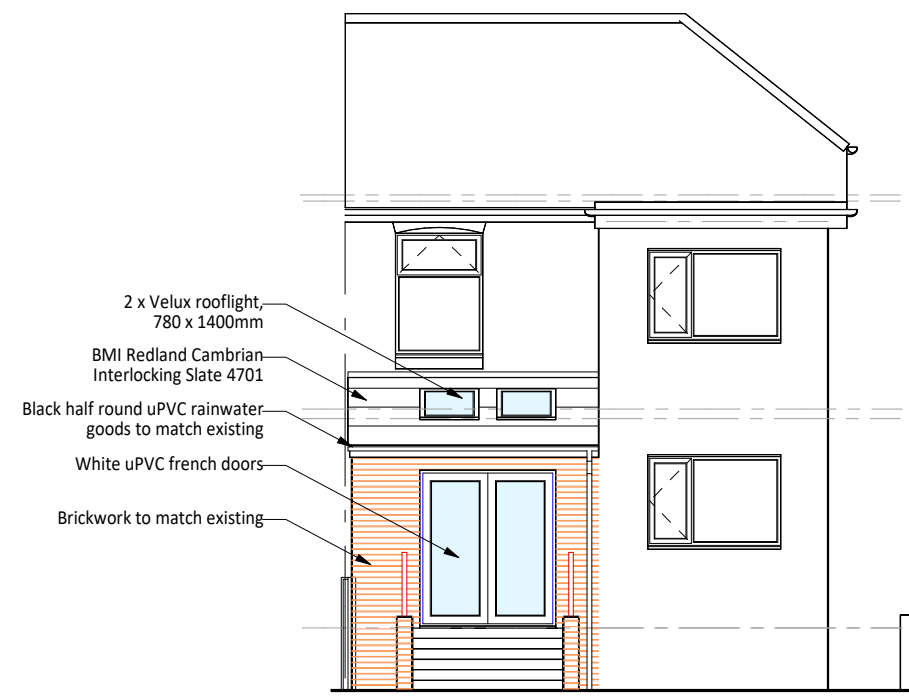
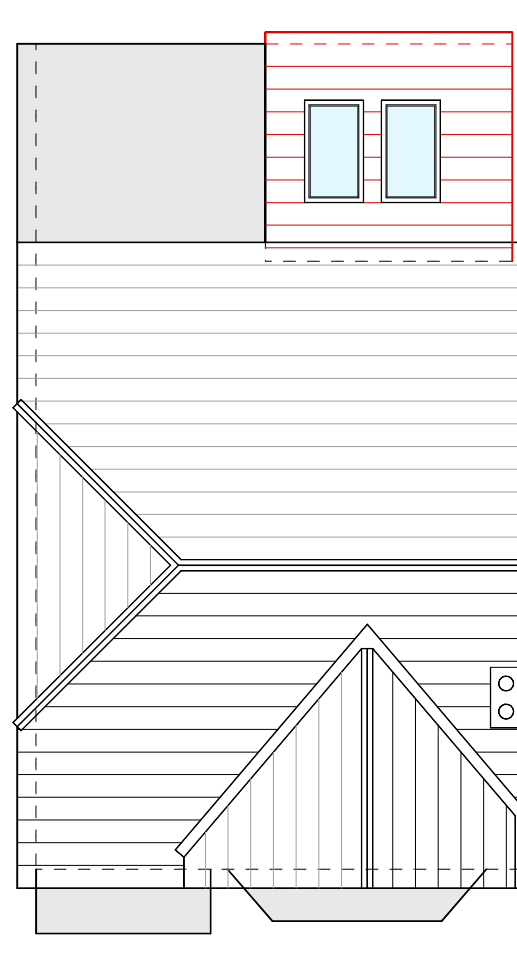
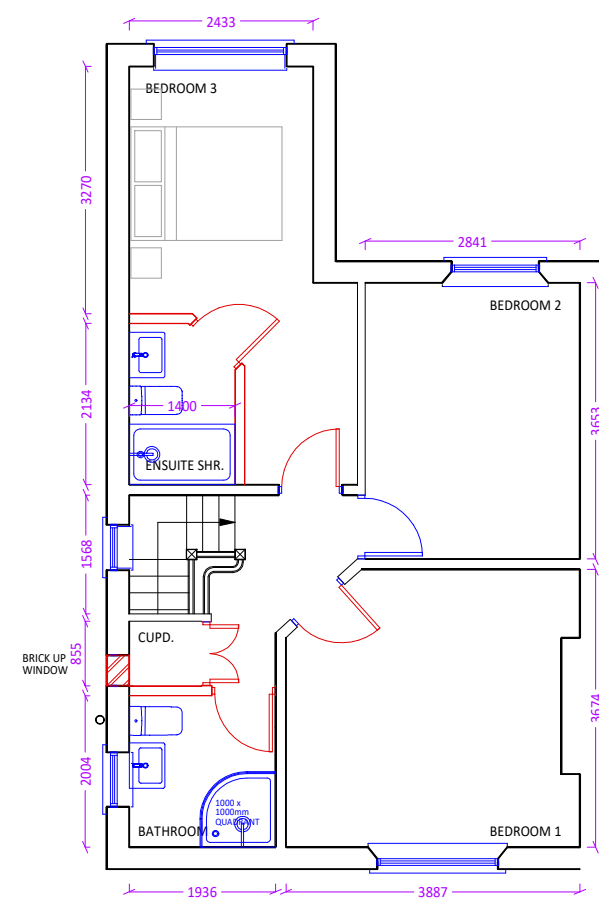


PROPOSED

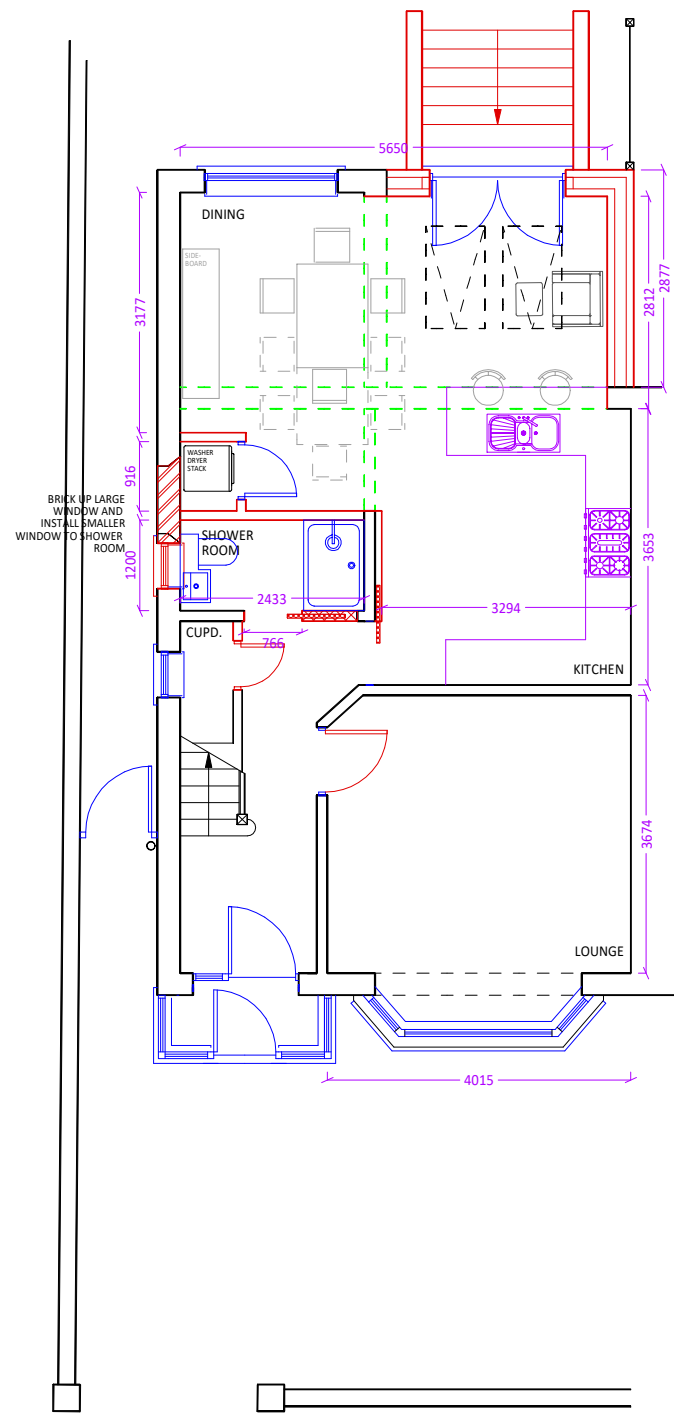

GROUND

FIRST







ROOF

REAR

RIGHT

FRONT

EXISTING

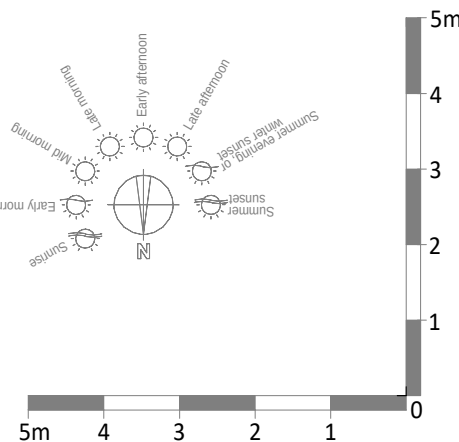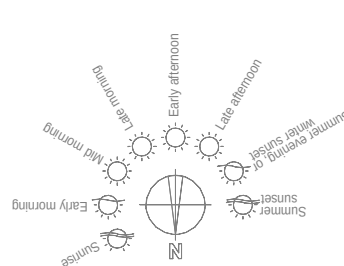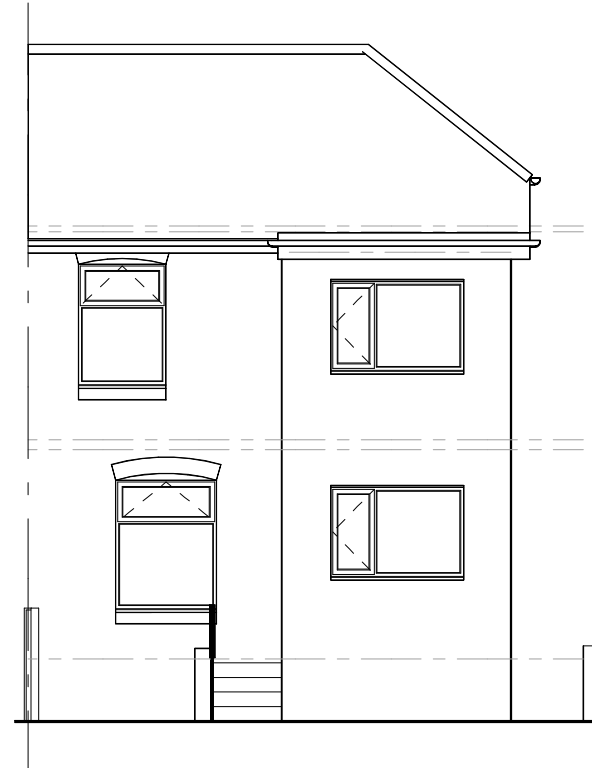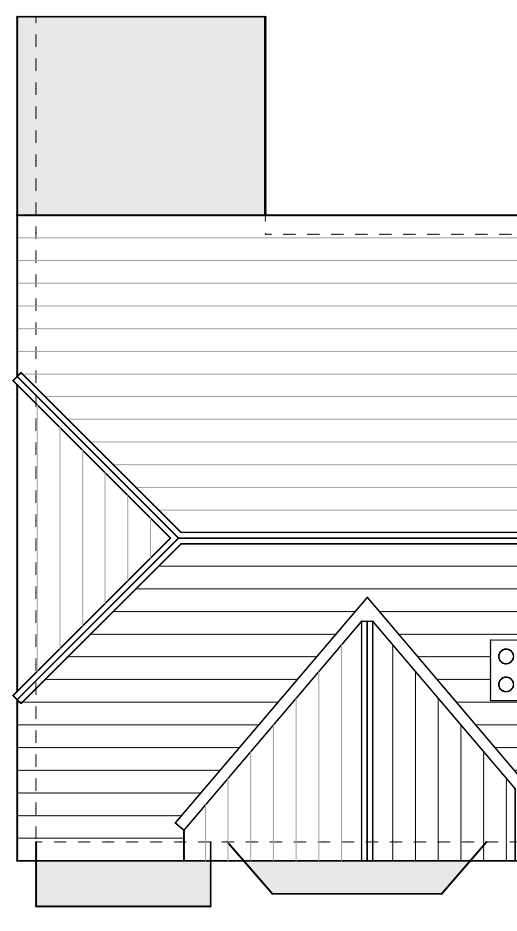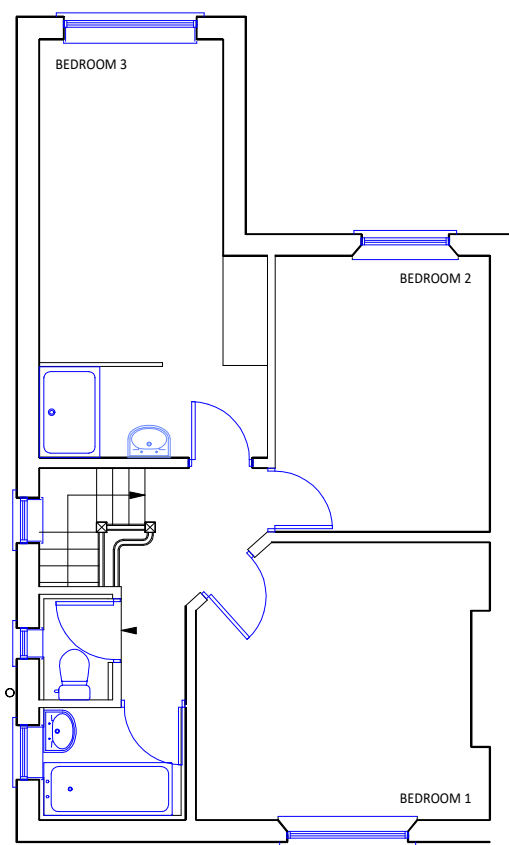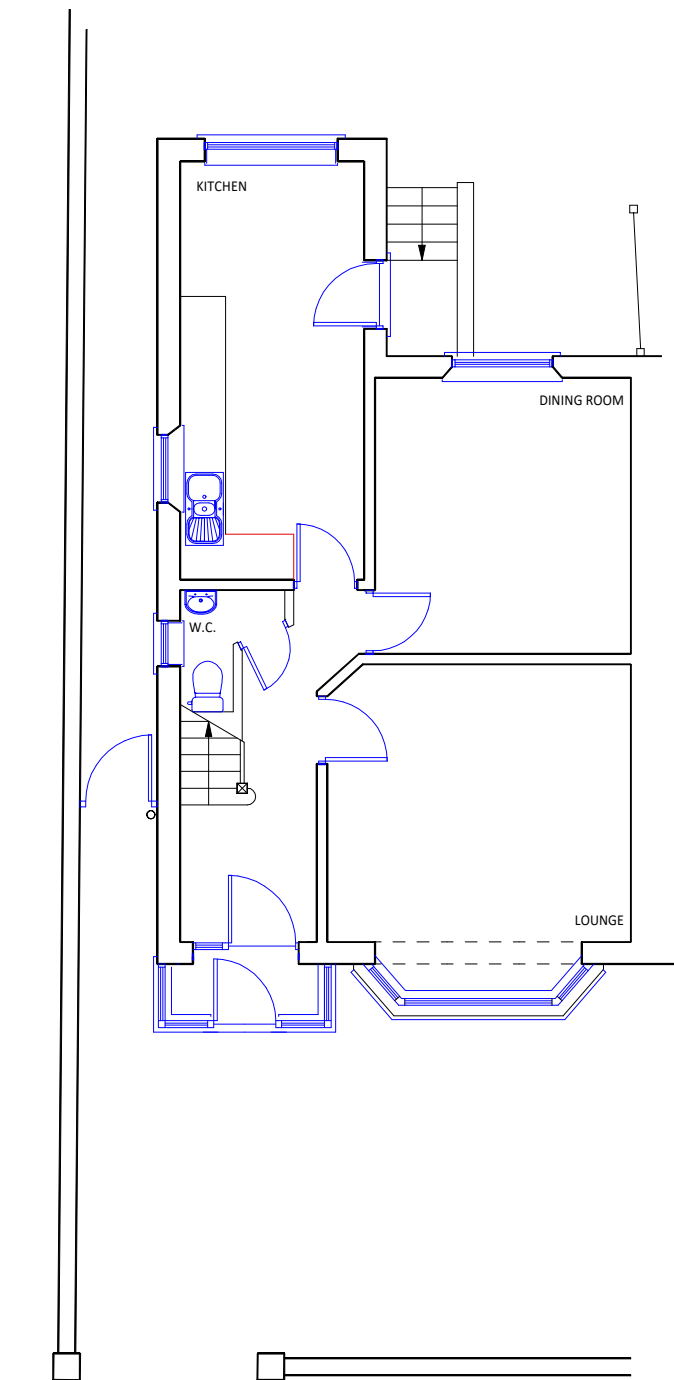

PROJECT: 1 Birch Grove Prestwich Manchester M25 3DP
CLIENT: Shaw

TITLE: Existing and Proposed Plans and Elevations		
© 2026 Building Sense Limited		
DRAWN: MKN	CHECKED: MKN	DATE: 21/06/26
SCALE: 1:100 @ A1	DRAWING NO. 26001.01	REV: D

REV	DESCRIPTION	DATE	INITIAL

Do not scale. All dimensions and levels must be verified on site and discrepancies reported to Building Sense Limited, prior to commencing works or preparing site drawings. Any conflicting information must be reported for clarification. If in doubt, ask.
STAGE: PLANNING

Building Sense
Chartered Surveyors

T: 0161 215 1229
E: mark.newman@buildingsense.co.uk
W: buildingsense.co.uk