




NOTE TO ALL CONTRACTORS: DO NOT SCALE FROM THIS DRAWING

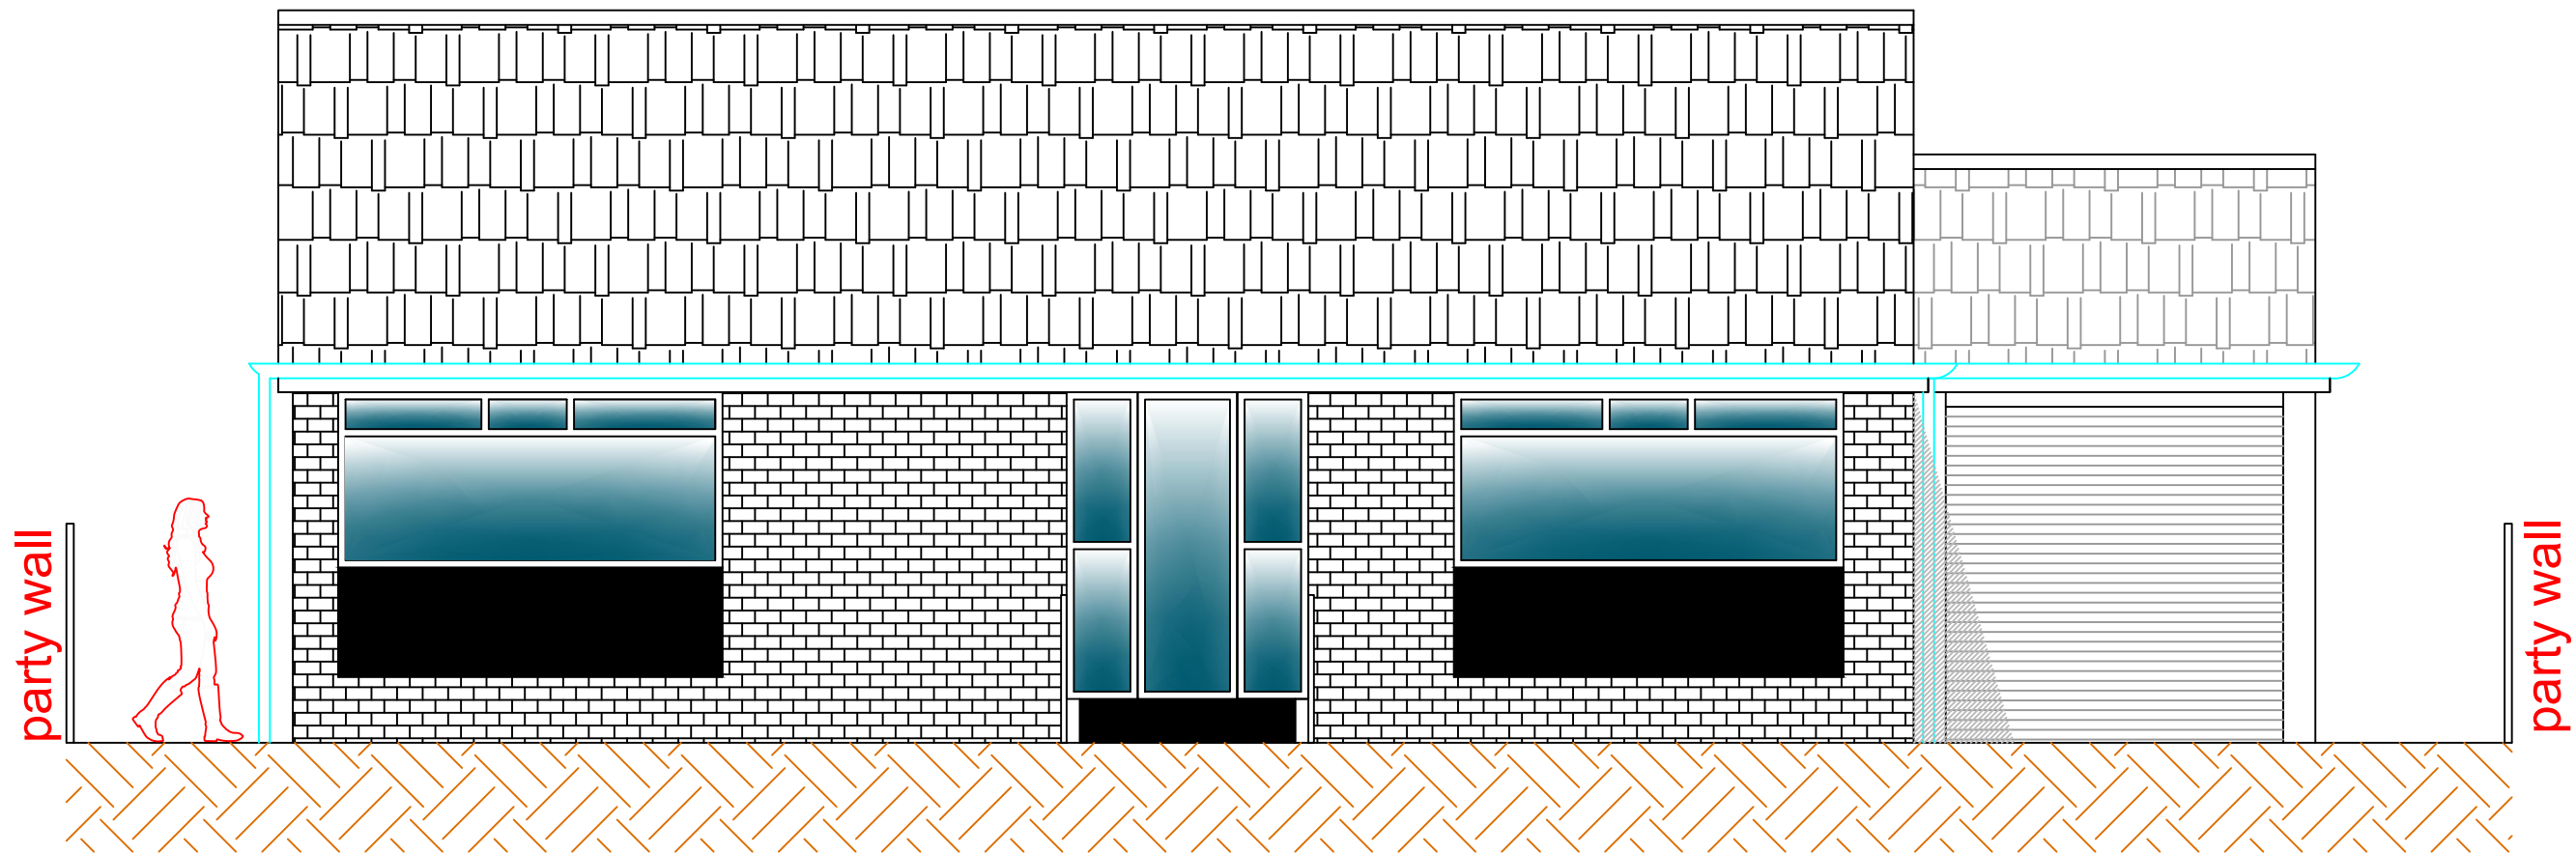


PROPOSED FRONT ELEVATION 1:50 @ A1

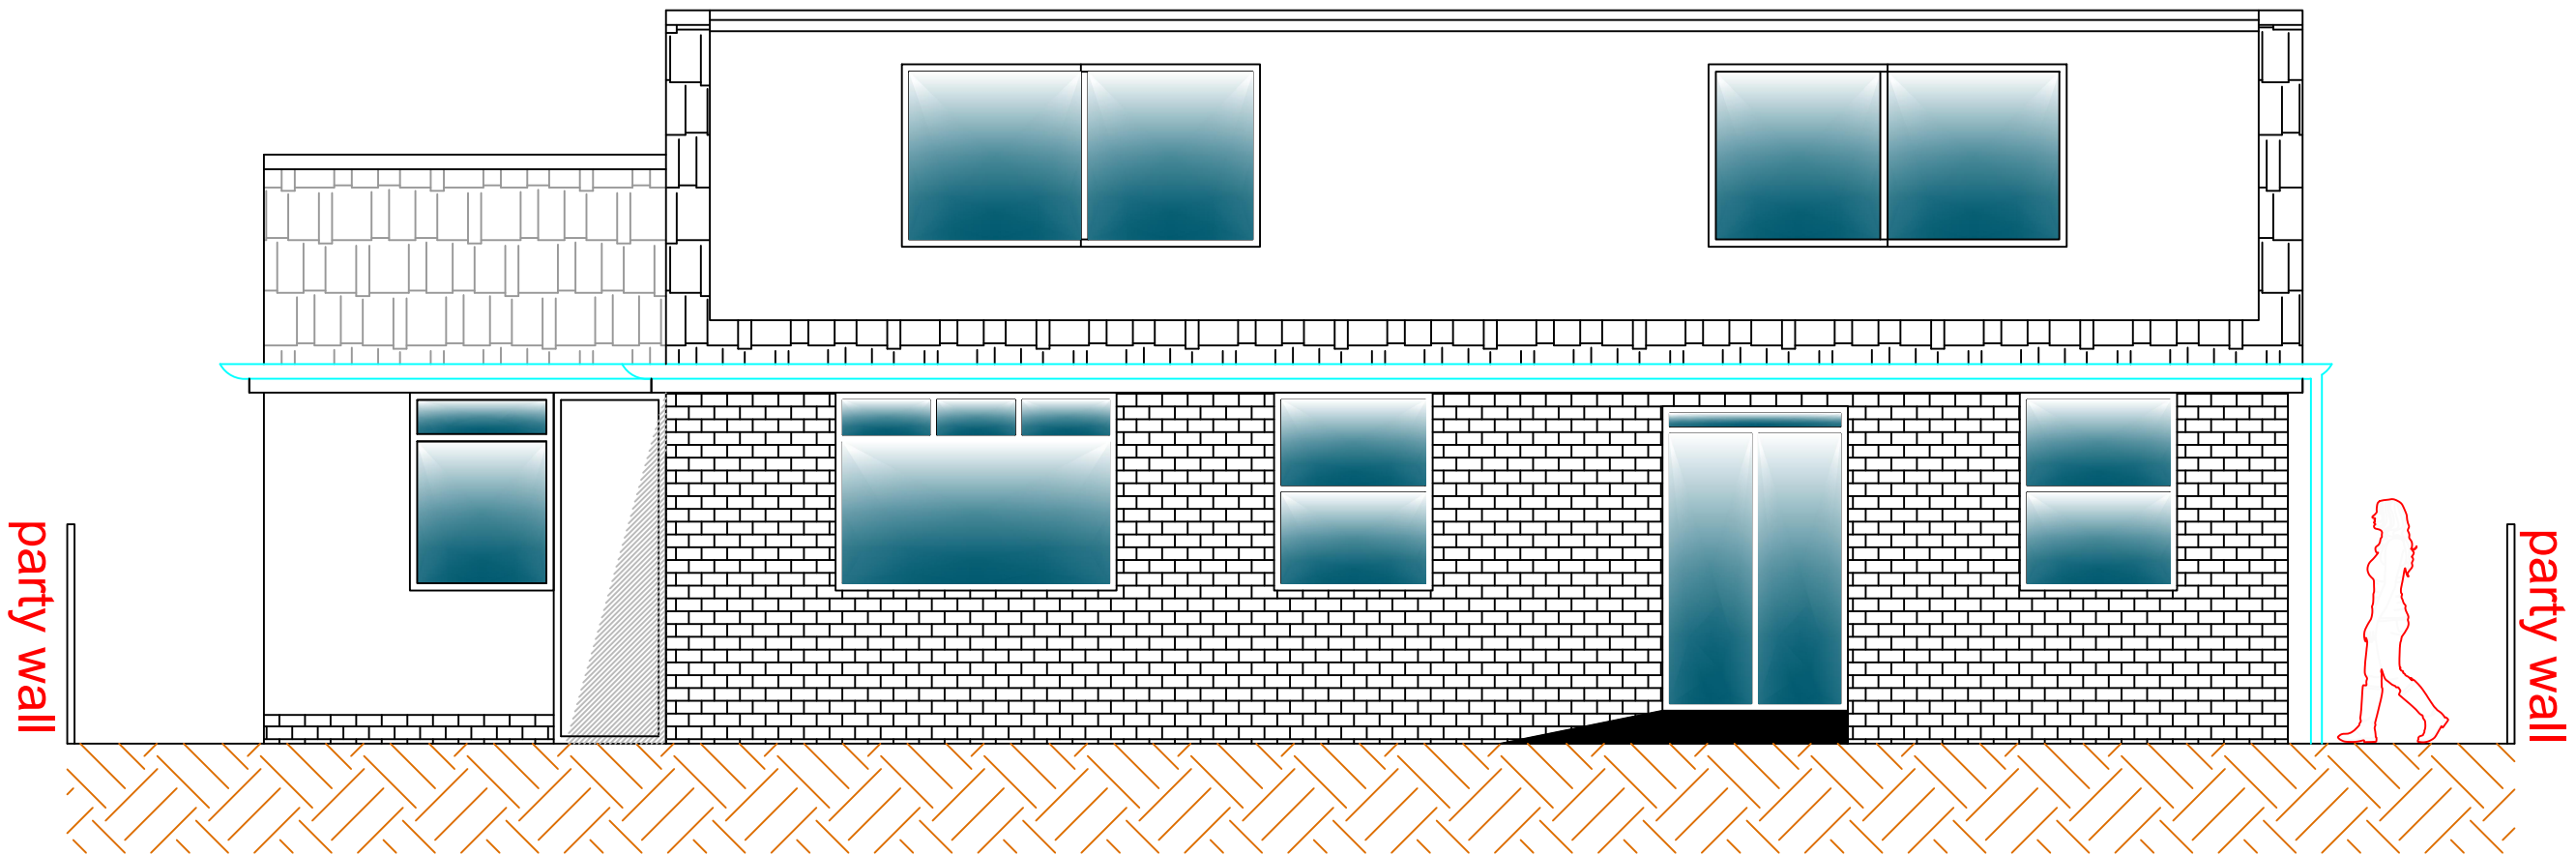

PROPOSED REAR ELEVATION 1:50 @ A1

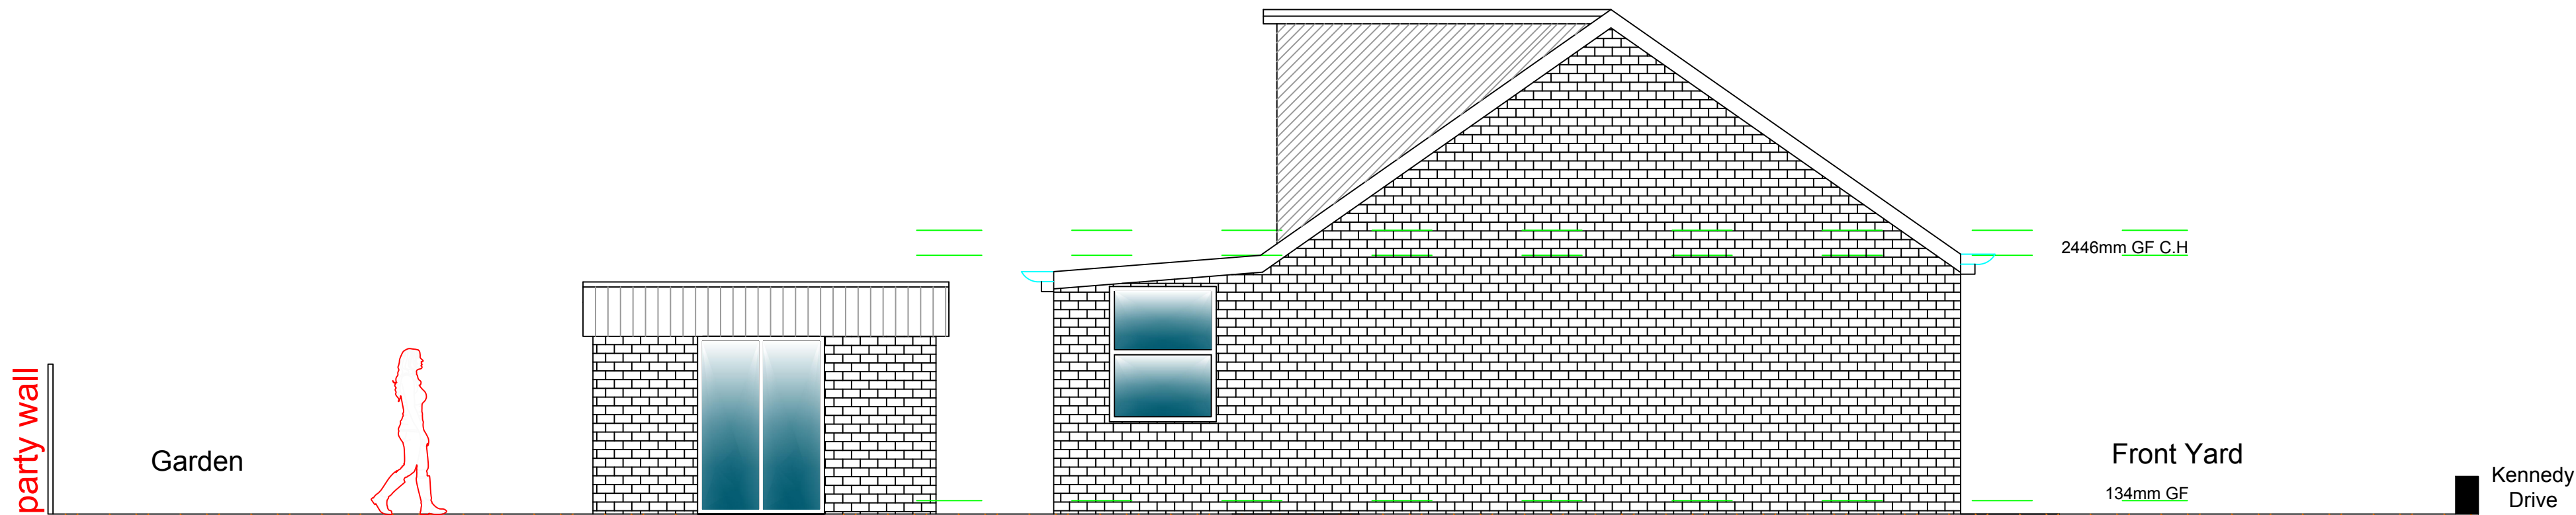

PROPOSED NEIGHBOURING ELEVATION 1:50 @ A1

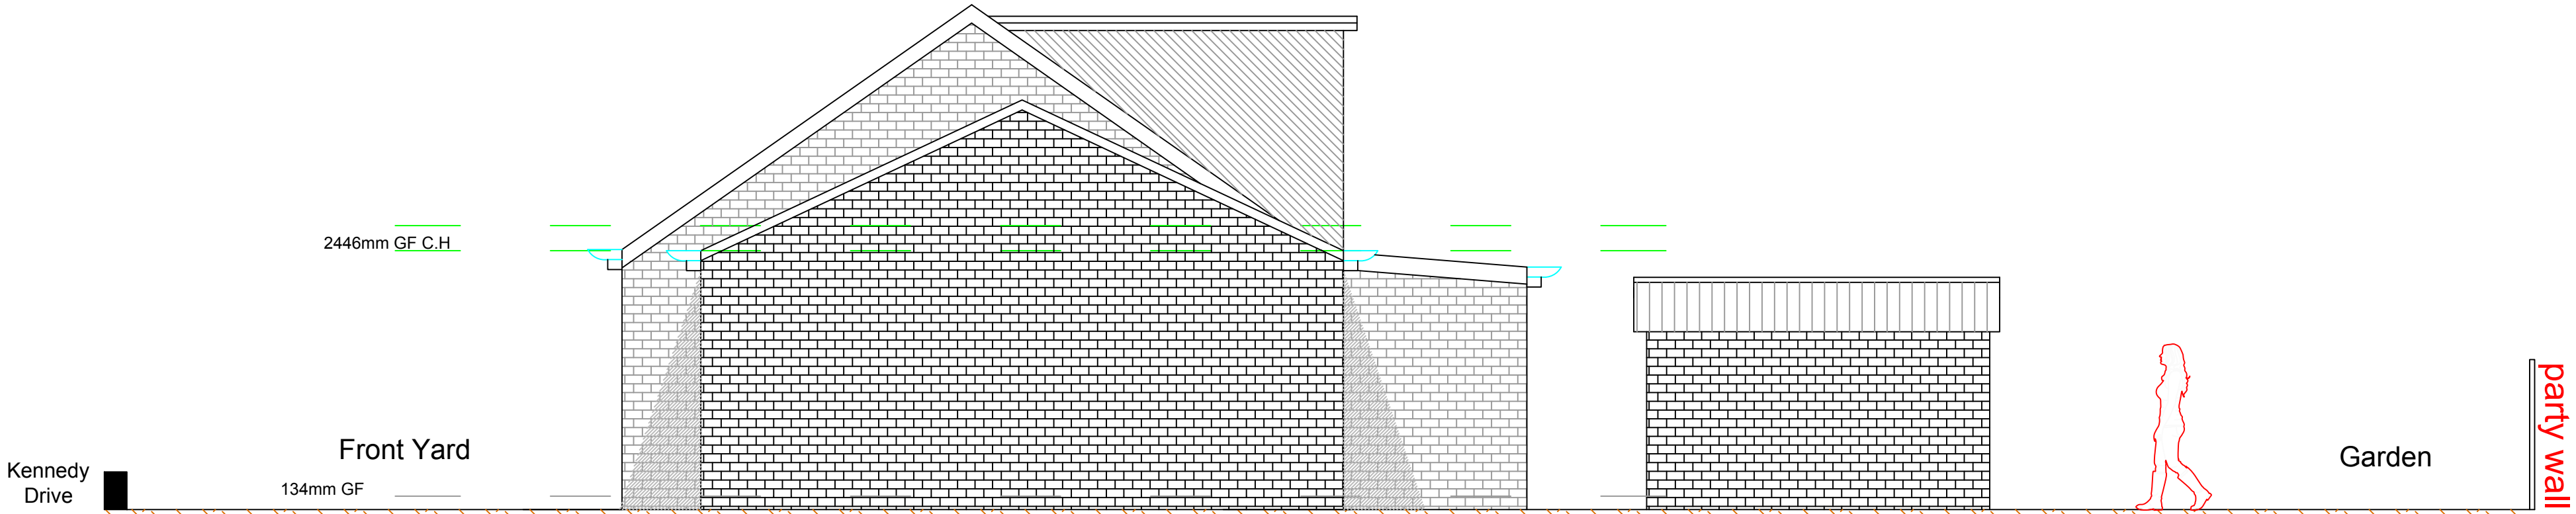

PROPOSED NEIGHBOURING ELEVATION 1:50 @ A1

ADDRESS	
16 kennedy drive, bury	
PROJECT	
proposed rear dormer.	
REV.	REVISION DETAILS