
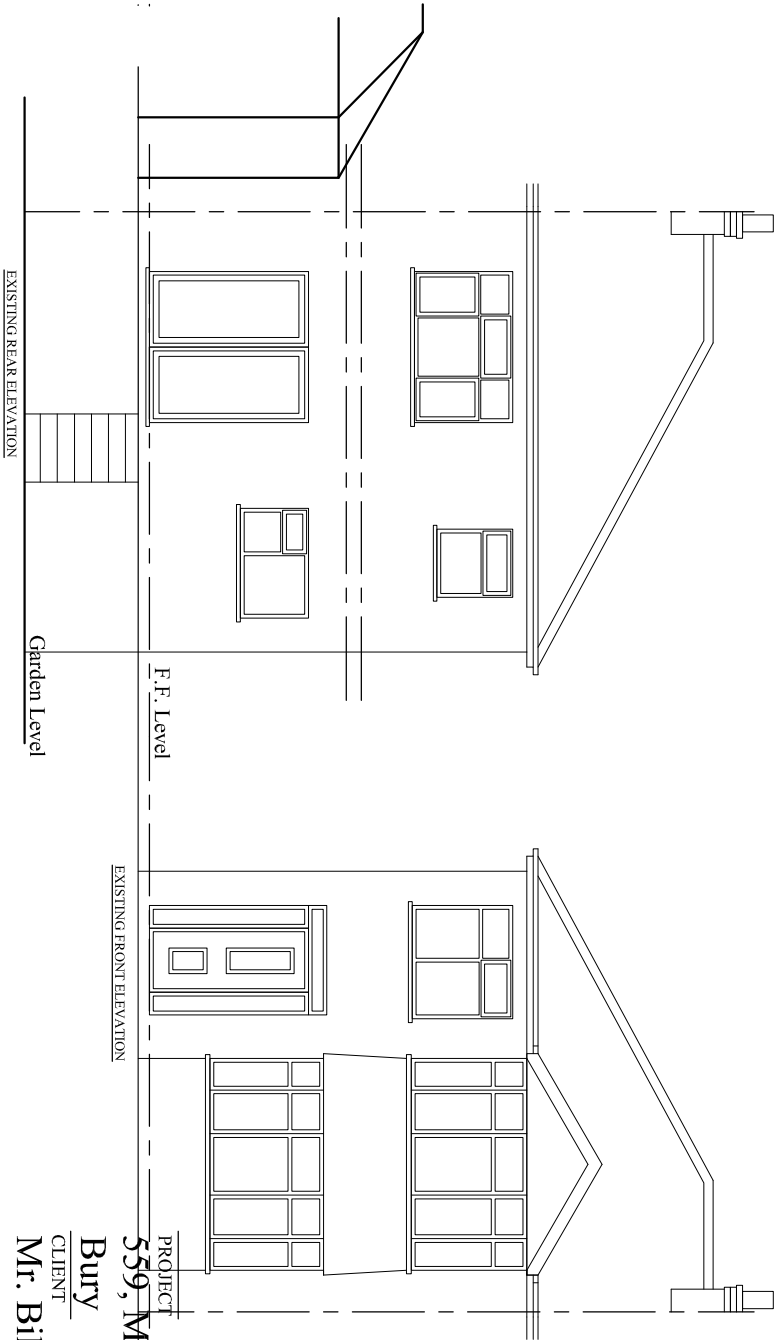
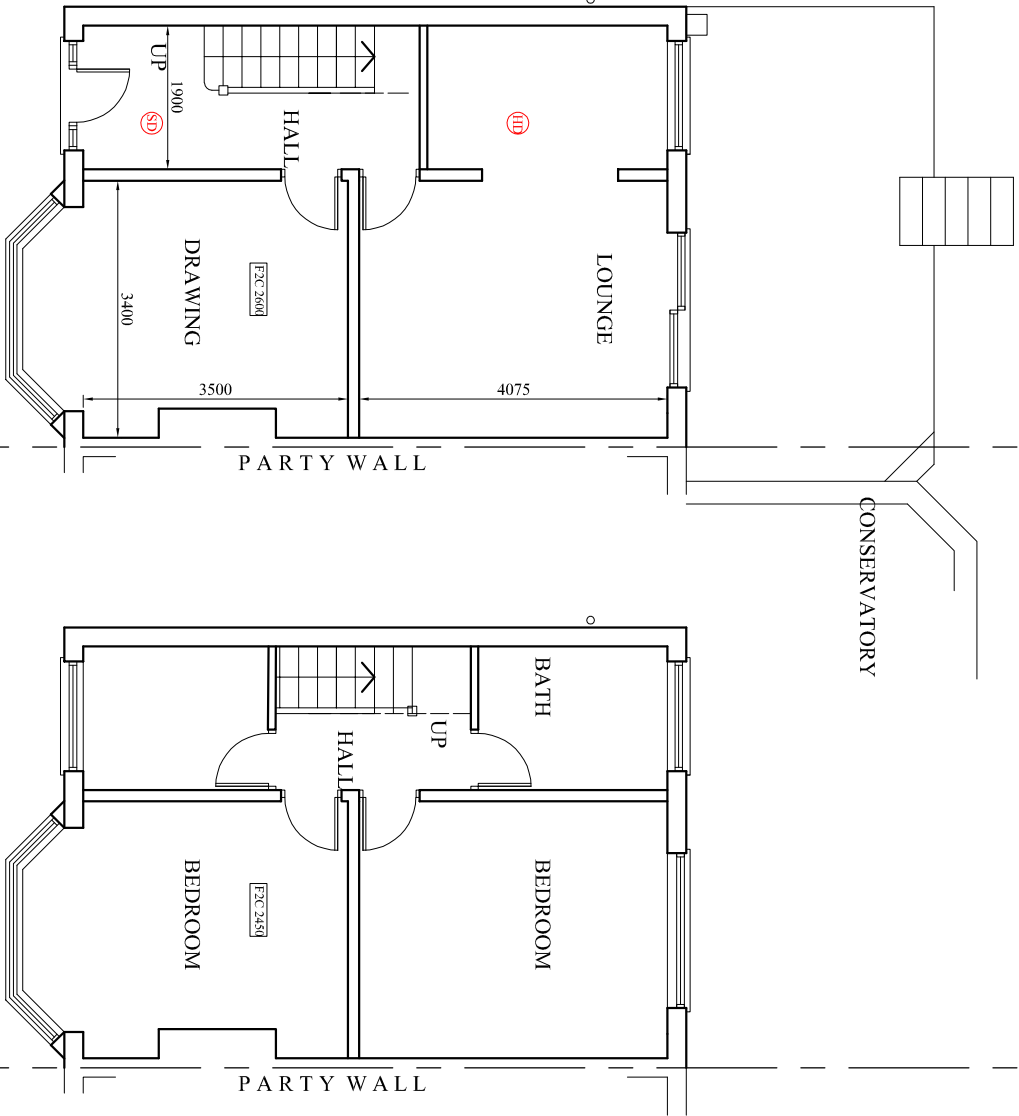


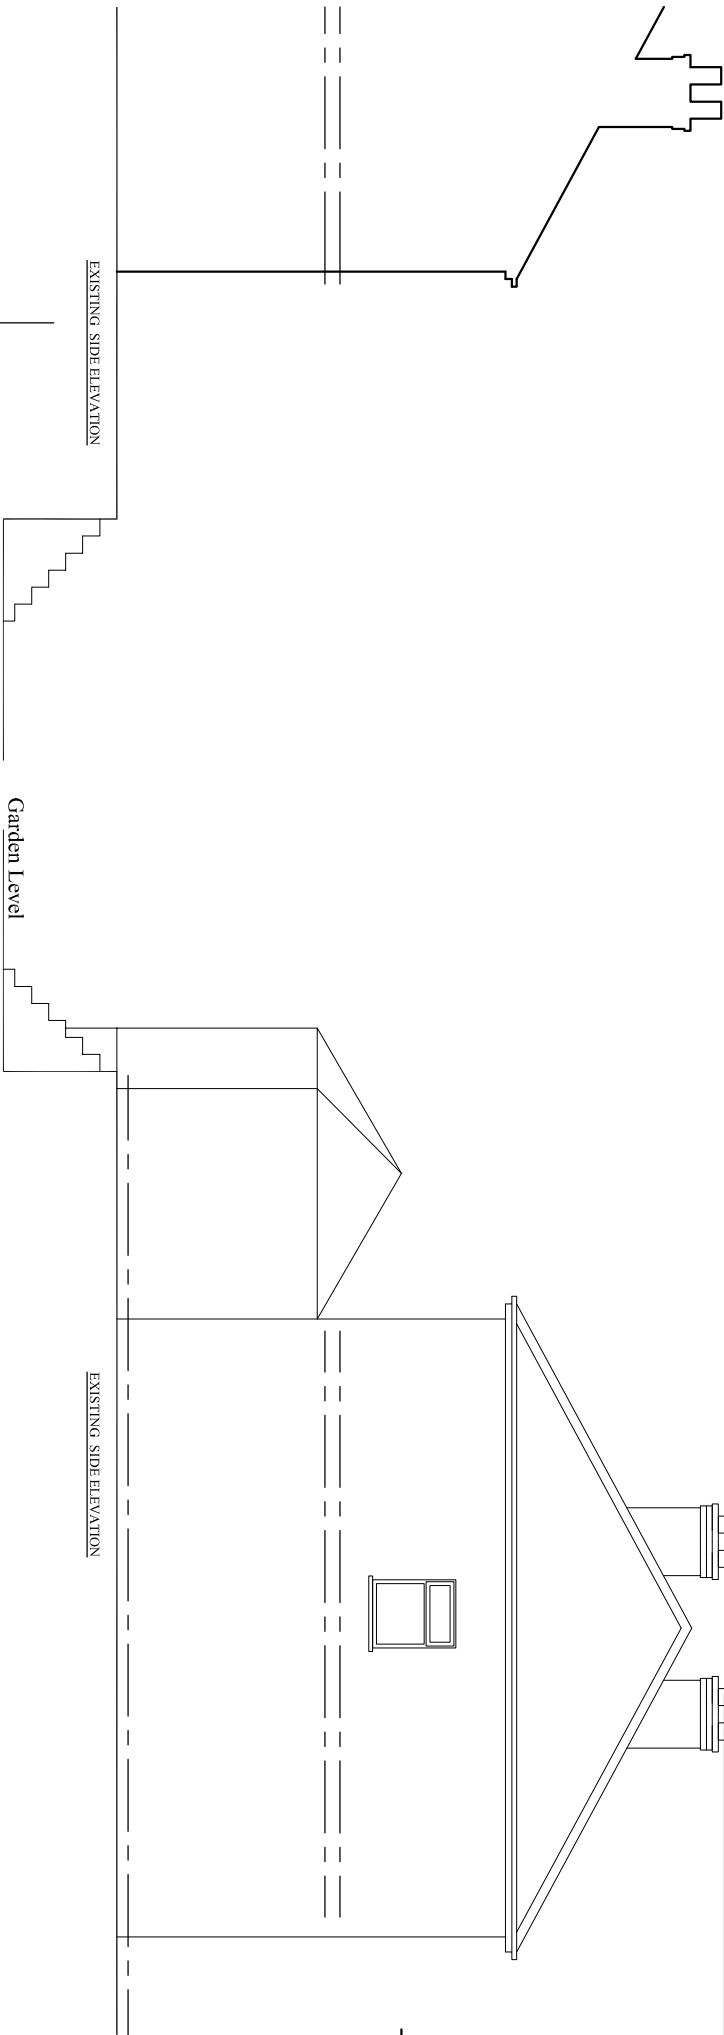

PROJECT
559, Manchester Road,
Bury

CLIENT
Mr. Bilal Shabir

DRAWING TITLE
Existing Plan

JOB No _____ DRAWING No
NA-P01

SCALE DATE REVISION
1:100@A3 June 2020 -
DRAWN CHECKED BY NA

t: 0782 895 3405
e: niamat@hotmail.co.uk