
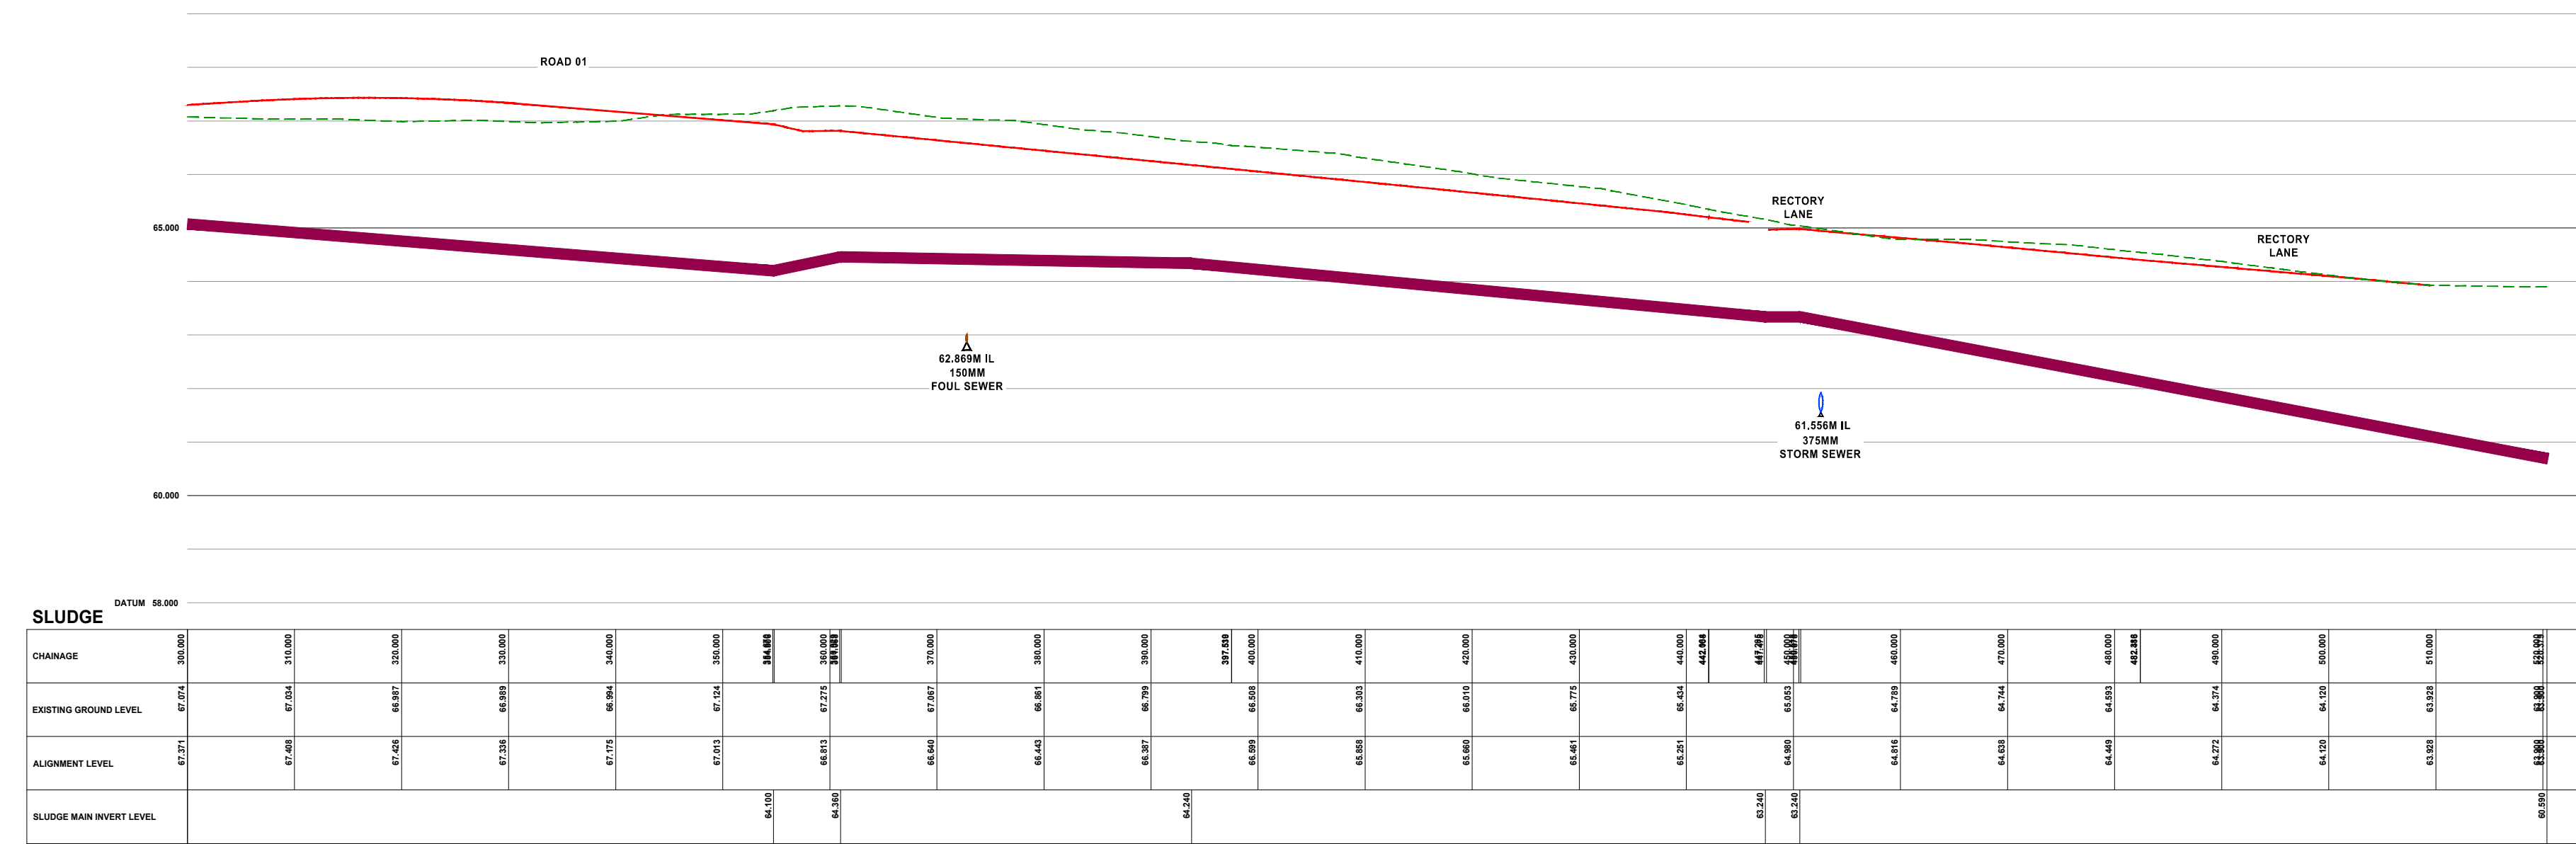


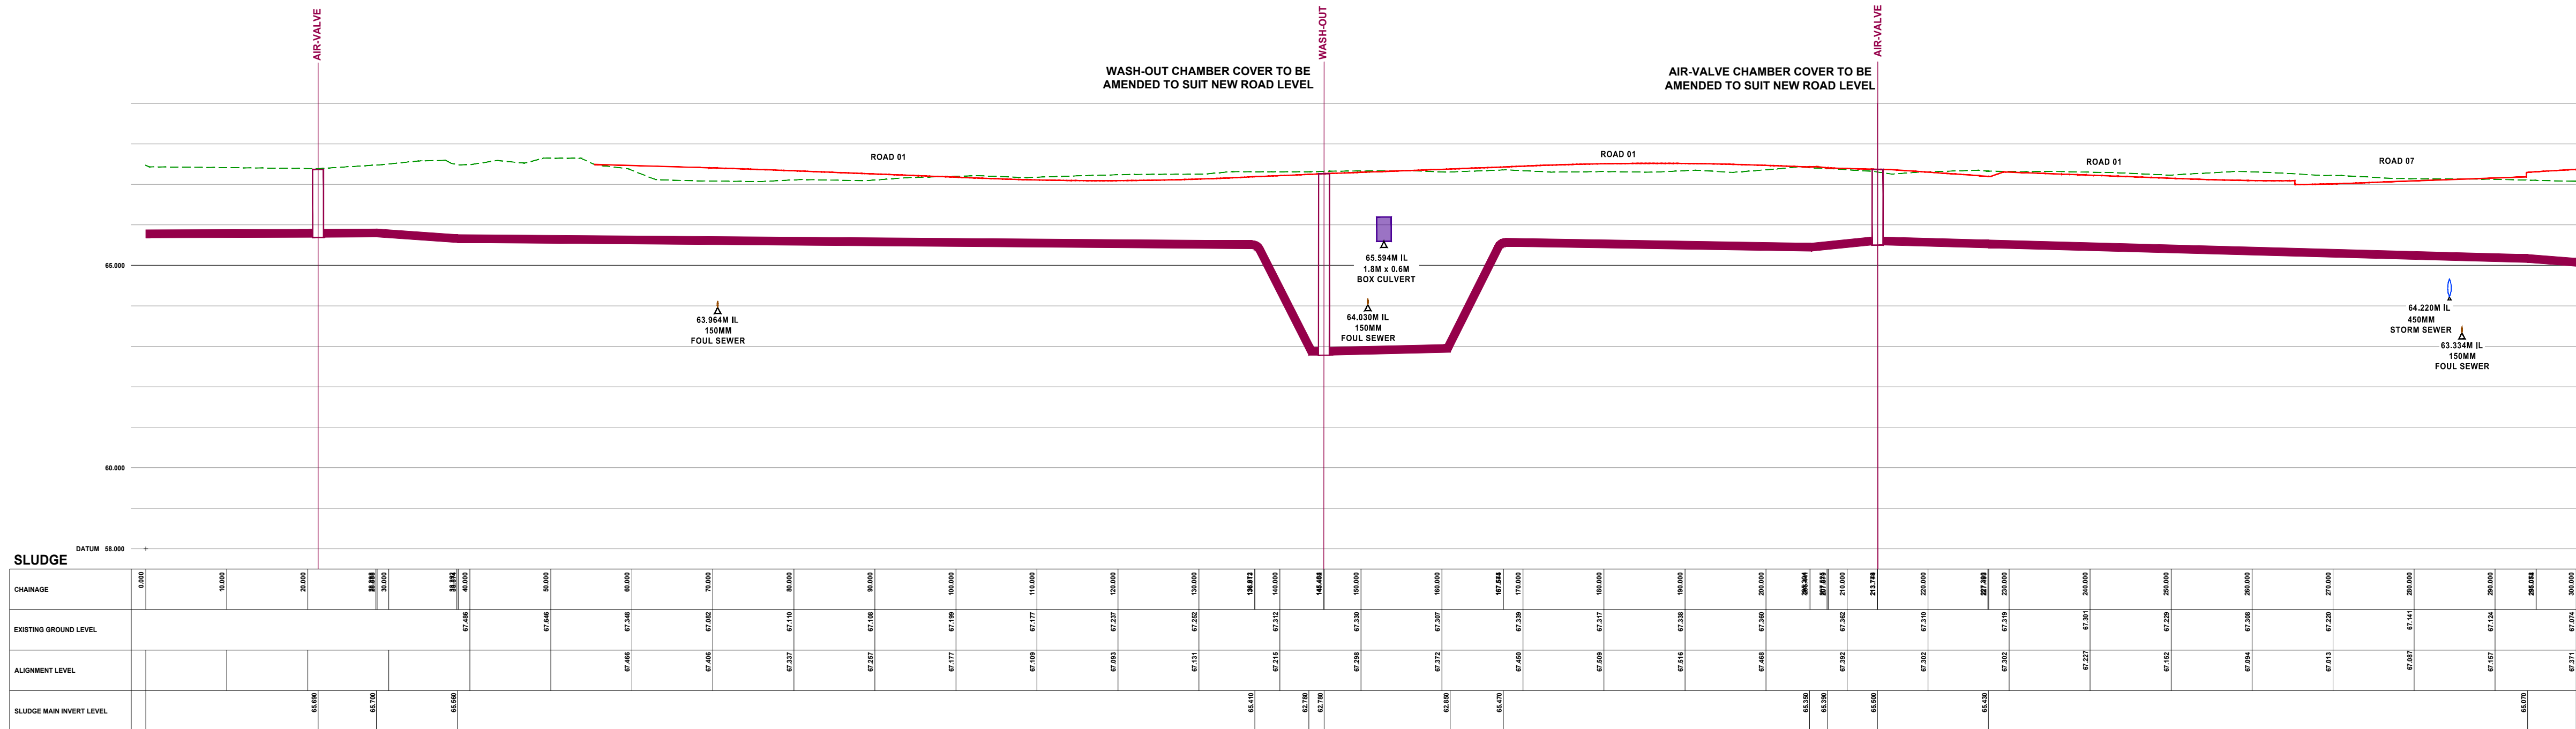

The Contractor is to check and verify in conjunction with the Architects details all setting out points, building and site dimensions, levels and sewer invert levels at connection points and ensure that they are fully compliant with the contents and requirements of the site investigation report before work starts. The Contractor is to comply in all respects with current building legislation, British Standard Specifications, Building Regulations etc, wherever or not specifically stated on the drawing.

This drawing is not intended to show details of ground conditions or ground contaminants. Each area of ground relied upon to support any structure depicted (including drainage) must be investigated by the Contractor any areas of formation for said structure which do not accord with the anticipated conditions as described in the site investigation report are to be immediately notified to the Engineer, where applicable, any suspect full ground or ground contaminants on or within the ground should be further investigated by a suitable expert. Any airworks shown indicate typical shapes for guidance only and should be investigated further by a suitable geotechnical expert.

Where existing trees are shown to be retained they should be subject to a full Arboricultural inspection for value. All trees are to be protected so as to ensure they are a minimum of 5 metres from buildings and 3 metres from drainage and services, where applicable. A foundation is to be provided to accommodate the proposed tree planting, where applicable.

© This drawing and the building works depicted are the copyright of Banners Gate Ltd and may not be reproduced or amended except by written permission. No liability will be accepted for assessments made by other persons.

GENERAL NOTES

- This drawing is to be read in conjunction with relevant architectural and engineering drawings.
- Levels indicated in blocks are Finished floor levels and are 150mm above adjacent finished ground levels unless otherwise shown.
- Levels of the existing road at the point of tie-in with proposed site road must be checked prior to commencement of works.
- Any discrepancies between the details shown and actual on site conditions to be reported immediately to the engineer prior to commencement of works.

Road & Drainage Longitudinal Sections

Legend:

Existing Ground Profile Proposed Ground Profile

SHOWN SLUDGE MAIN ROUTE & INVERT LEVELS HAVE BEEN BASED ON AS-BUILT 'UNITED UTILITIES PLC MERSEY VALLEY SLUDGE PIPELINE - AMP4' SERIES OF DRAWINGS. THE SLUDGE MAIN SHOULD BE INVESTIGATED ITS ENTIRETY TO CONFIRM LOCATION, SIZE, IL & CL PRIOR TO DETAILED DESIGN. PROPOSED DRAINAGE STRATEGY LEVELS ARE CRITICAL TO THIS INFORMATION.

B	Road alignment levels added to plan to suit client request.	04/07/24	LJ
A	Road 01 amended to reduce cover above sludge main.	06/06/24	LJ
-	First issue	17/04/24	LJ

Rev.	Description	Date	By
------	-------------	------	----

Drawing Status

PLANNING

Please note while these drawings may be used for tender purposes, drawings are subject to the United Utilities approval as part of ongoing consultations and design checks. Amendments may therefore be requested.

Client




Project

Papermills, Bury,
Lancashire

Title

Sludge Main - Longitudinal Section
Sheet 2 of 2

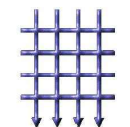

BANNERS GATE

CIVIL, STRUCTURAL & ARCHITECTURAL DESIGN SERVICES

10-11 Birmingham Street, Halewood, West Midlands B63 3HN
Tel: 0121 687 1500 Fax: 0121 687 1501
E-mail: mail@bannersgate.com

Scale H = 1:500, V = 1:100 @ A1

Date April 2024

File 22166/drawings/civils/current

Drawn LB

Checked LJ

Drawing 22166 / PL232-B