


29 PARRENTHORN ROAD PRESTWICH M25 2RH

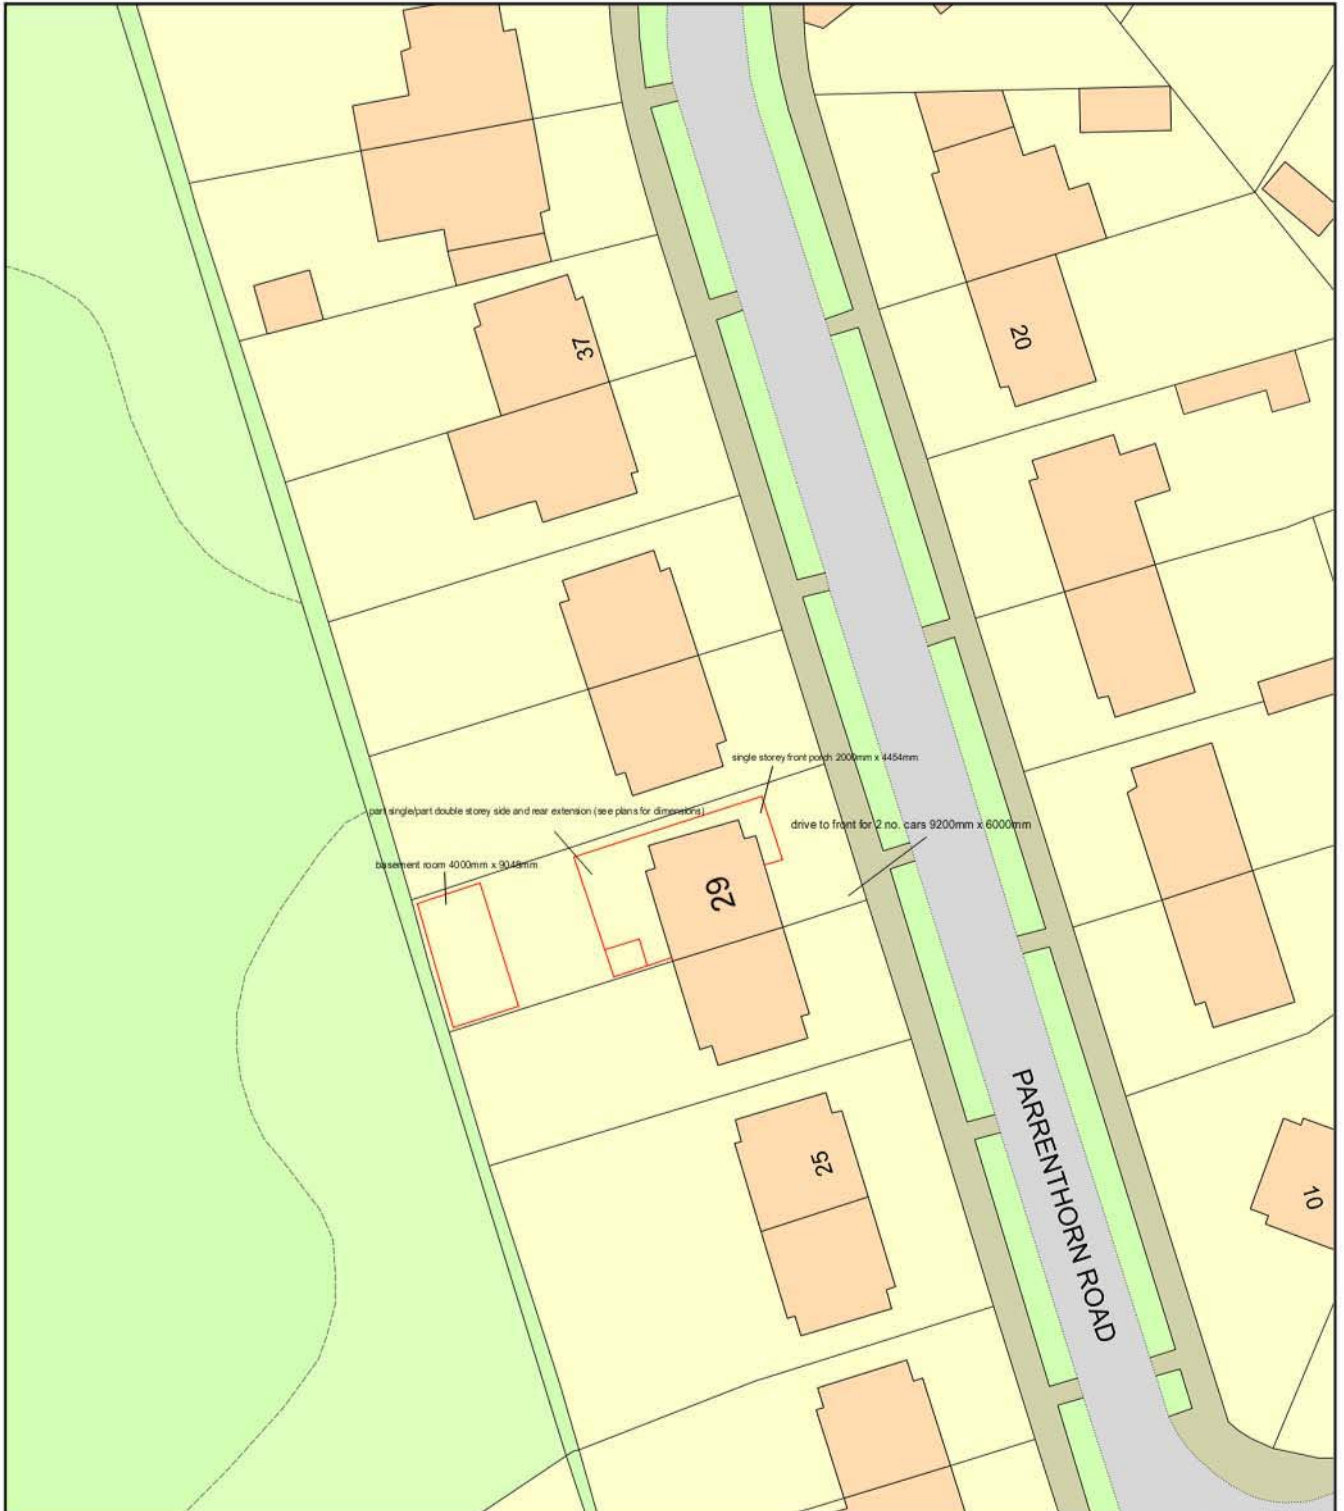

Plan Produced for: ZS

Date Produced: 04 Dec 2023

Plan Reference Number: TQRQM23338101139307

Scale: 1:500 @ A4