
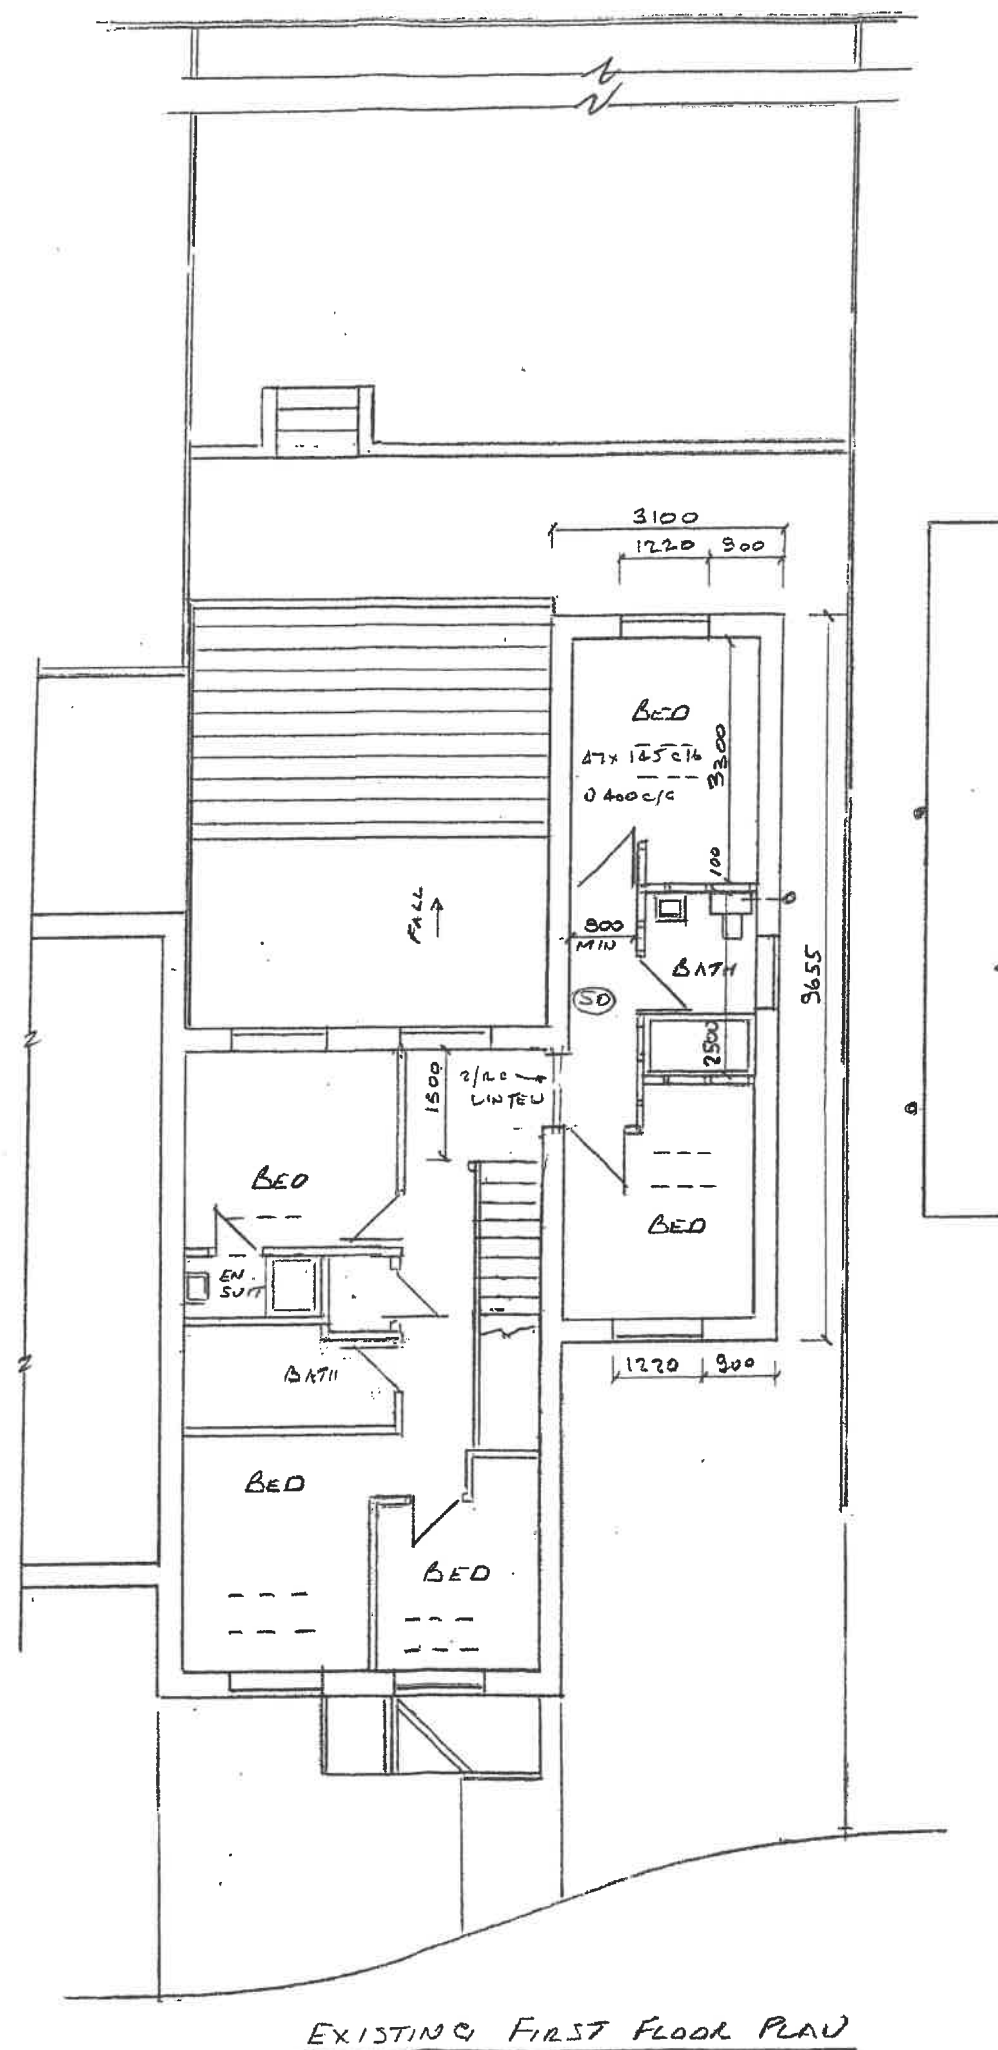


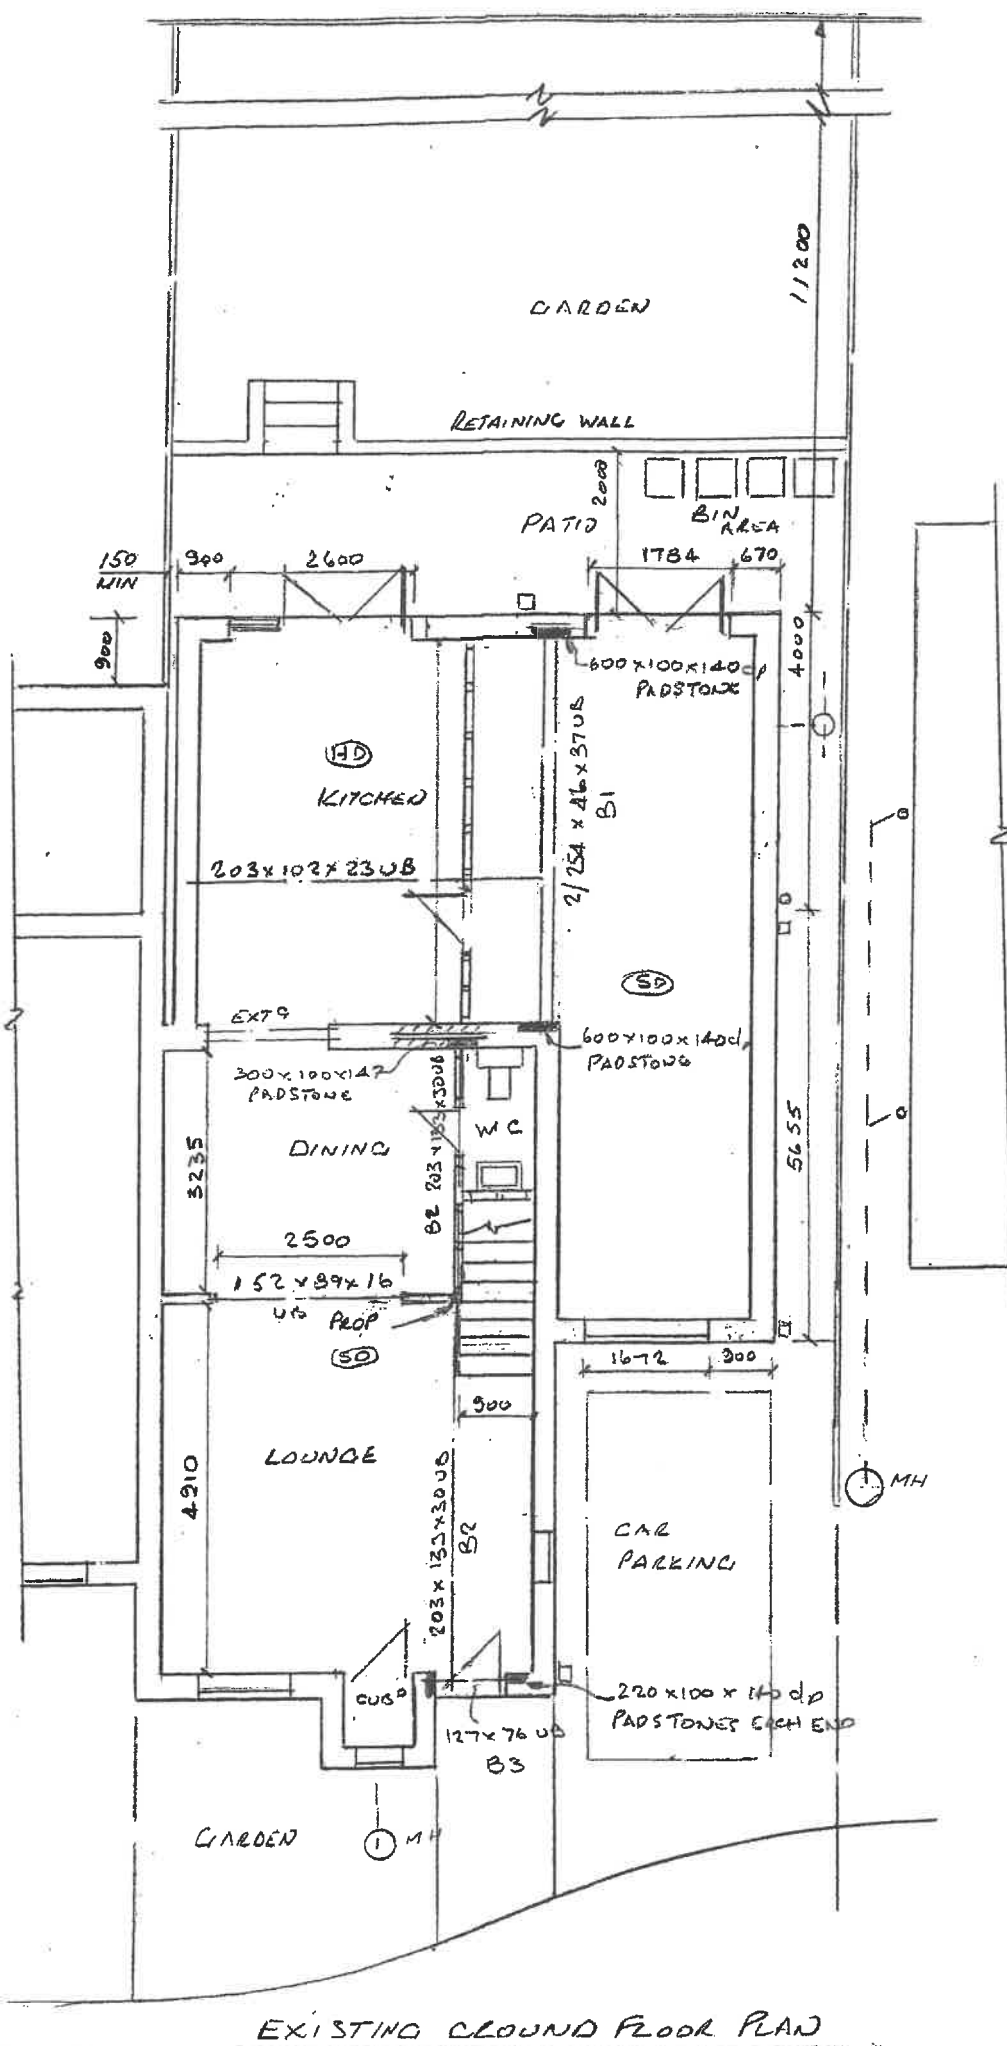

Thompson Designs
Tel 0161 705 1458 Mob 07884 318634

Sheet 1
Existing Plans
27 Parkhills Close
Bury BL9 9AS
Scale 1 : 100 @ A3 Date August 2021