


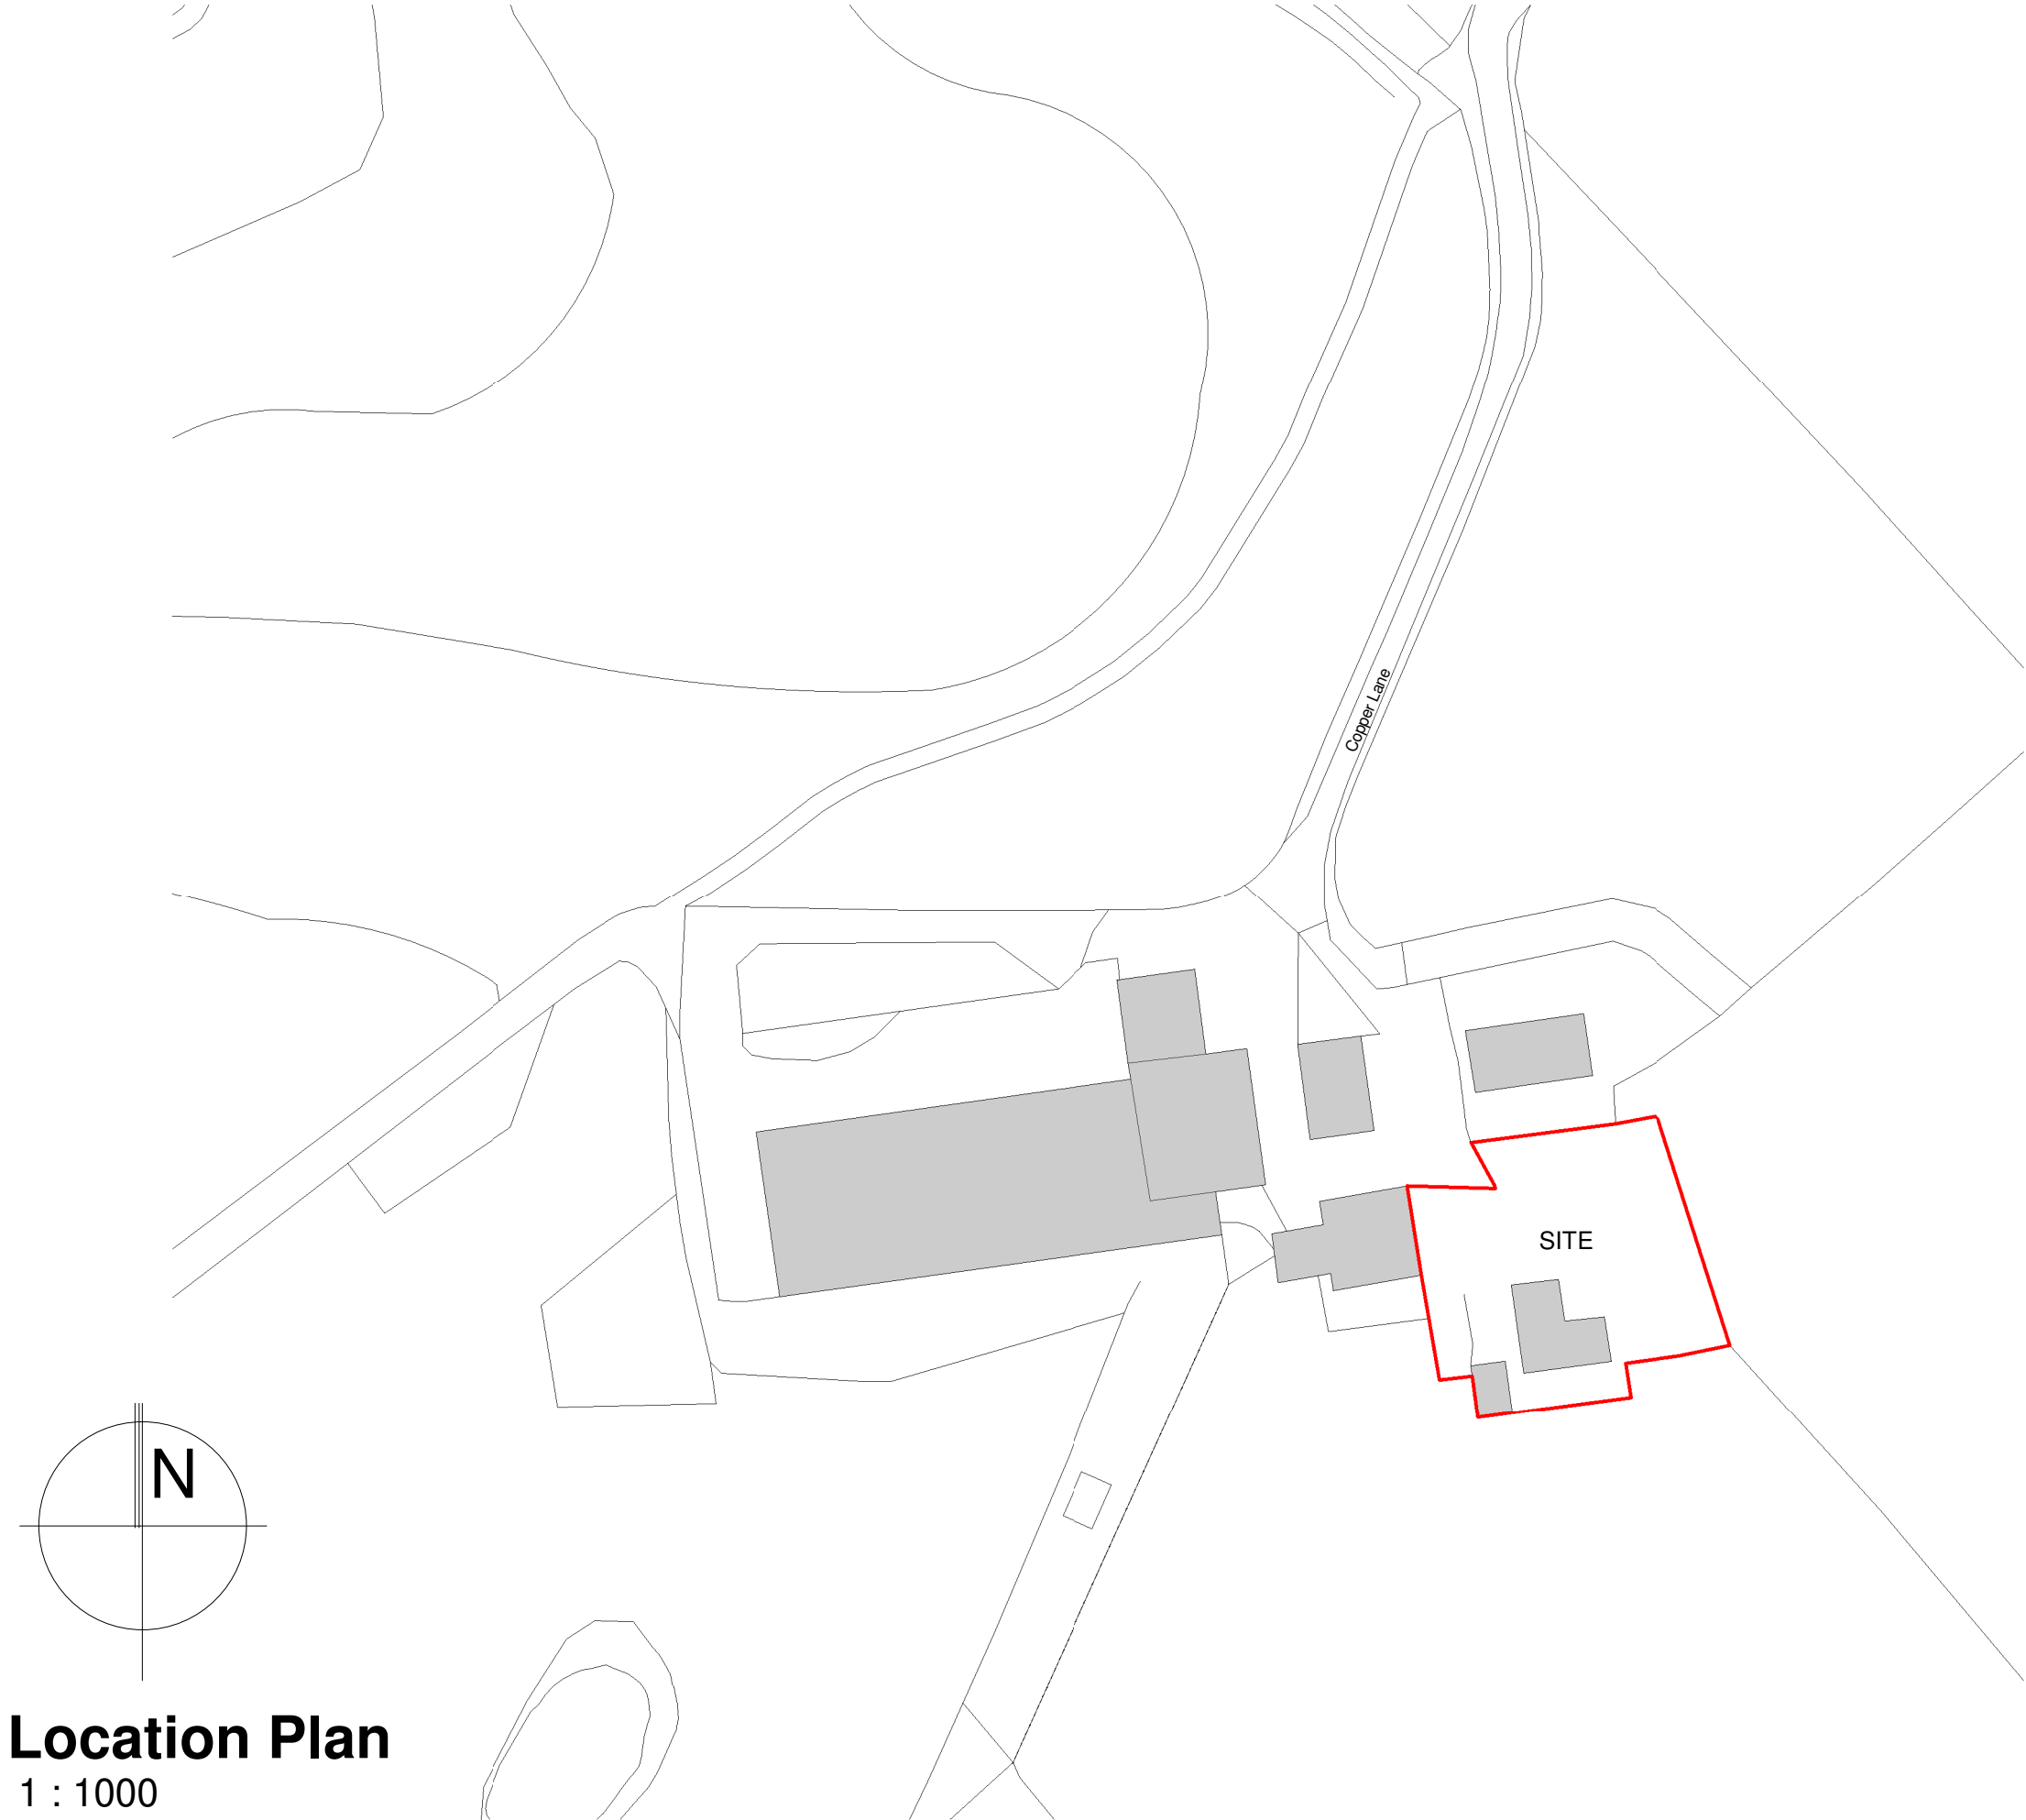

Location Plan
1 : 1000

Notes

The Contractor is to check all dimensions and conditions on site before commencing. Do not scale from this drawing. This drawing remains the copyright of Creative Architecture Ltd.

Scale Bars

TO BE USED ONLY AS GUIDANCE

1:100	mm		1000		3000		5000
1:200	mm			5000	8000		
1:500	M		5		15		25
1:1250	M		10		30	50	70

KEYPLAN

Rev	Description	By	Date
Client	Mr & Mrs Howarth		
Job	Hurst Farm - Extension		
Drawing	Location Plan		
Drg. No.	19014 - 1000		Revised
Date	13.03.19	Scale 1 : 1000	@ A3
3D CoOrd		2D CoOrd	Approved
		AH	AH
Project Status	Feasibility	Tender	Construction
	Design	Contract	As Built

Creative Architecture Ltd

No. 2 The Long Stables
Brimmy Croft
Denshaw
Oldham
OL3 5UE

Tel: 0787 668 5559
sarah@creativearchitecture.co.uk

Drawings and models powered by

BIM using Autodesk Revit®

Contact us for details