



PLANNING

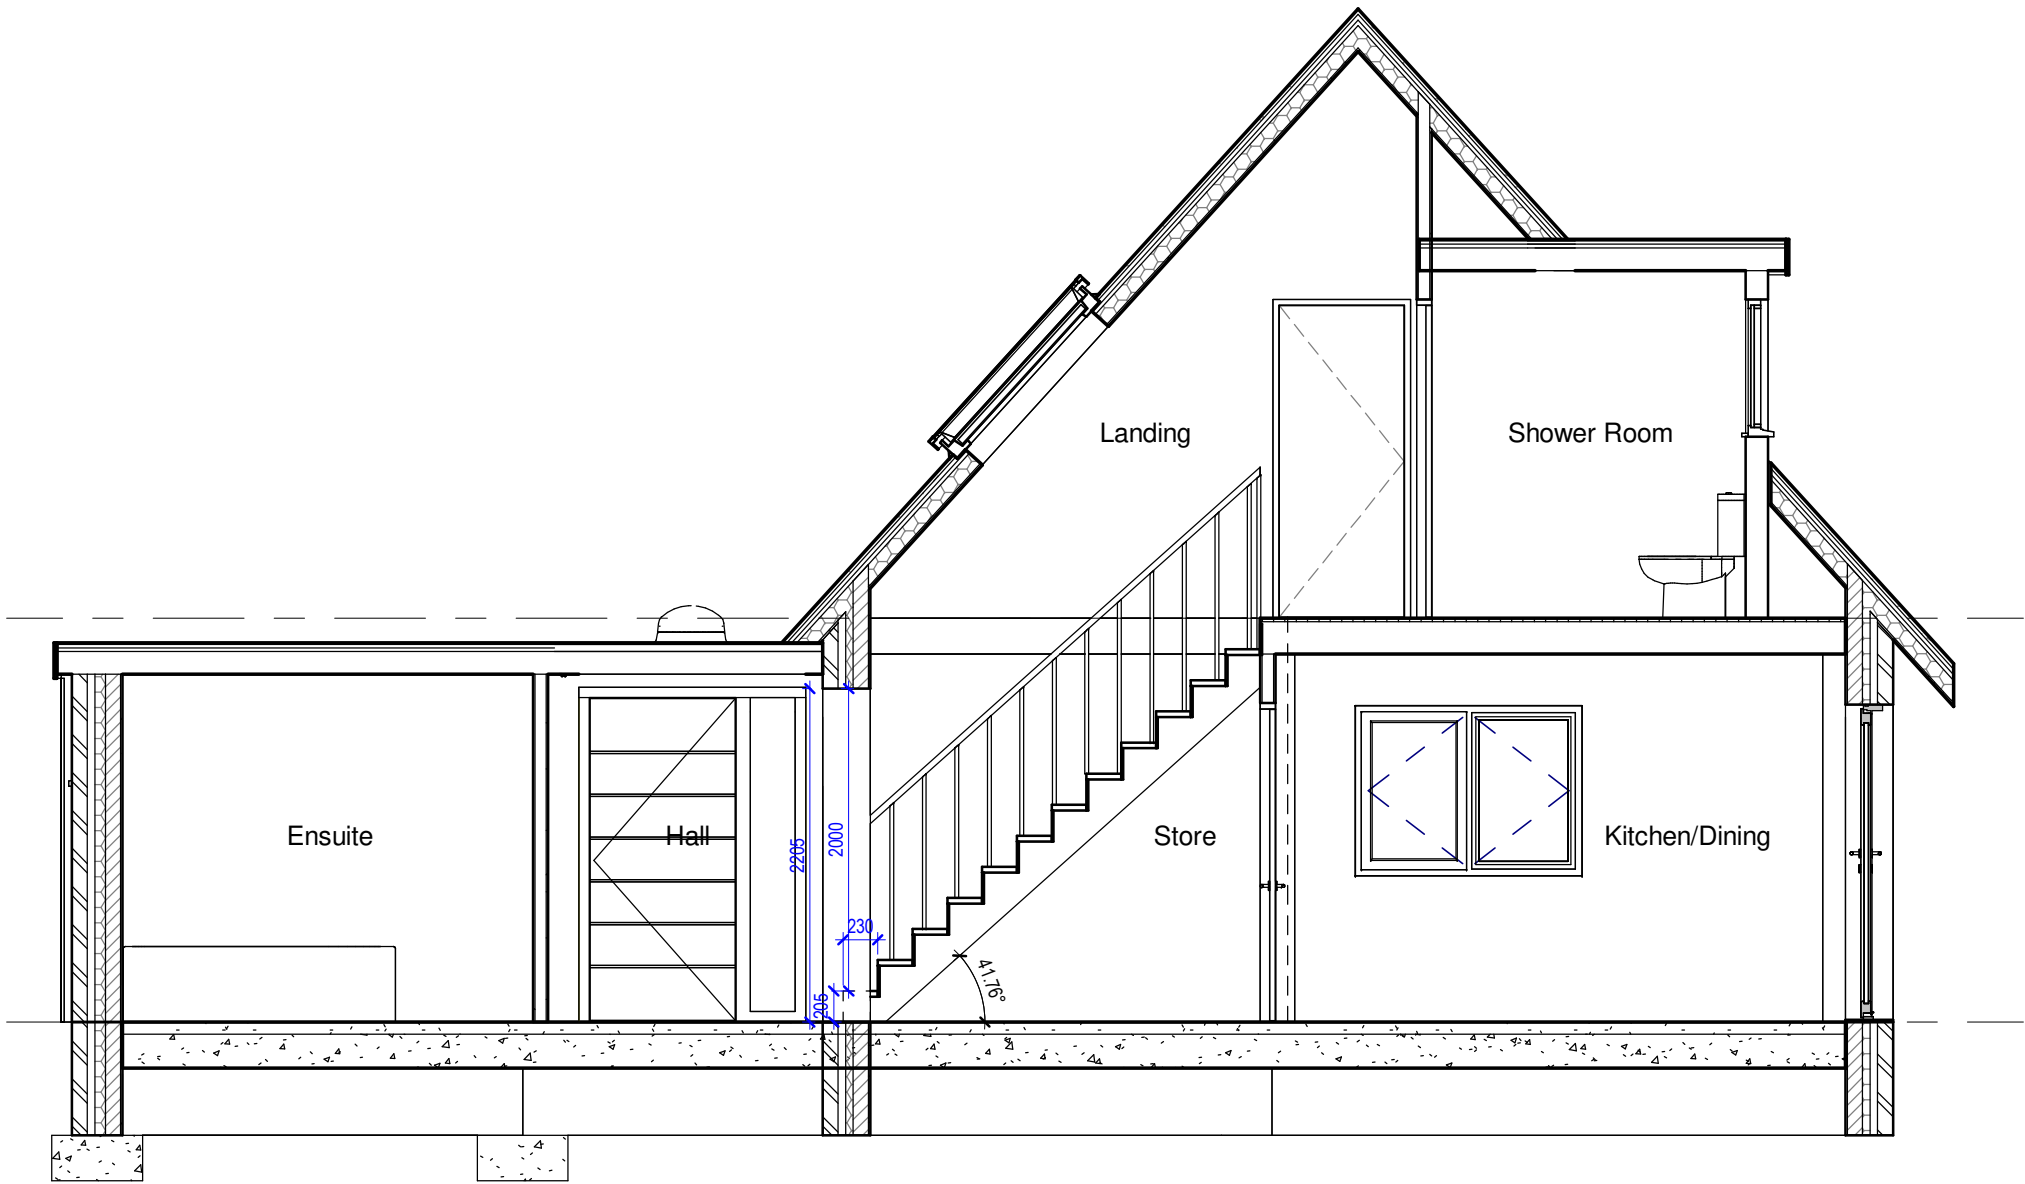

Section A-A
1 : 50

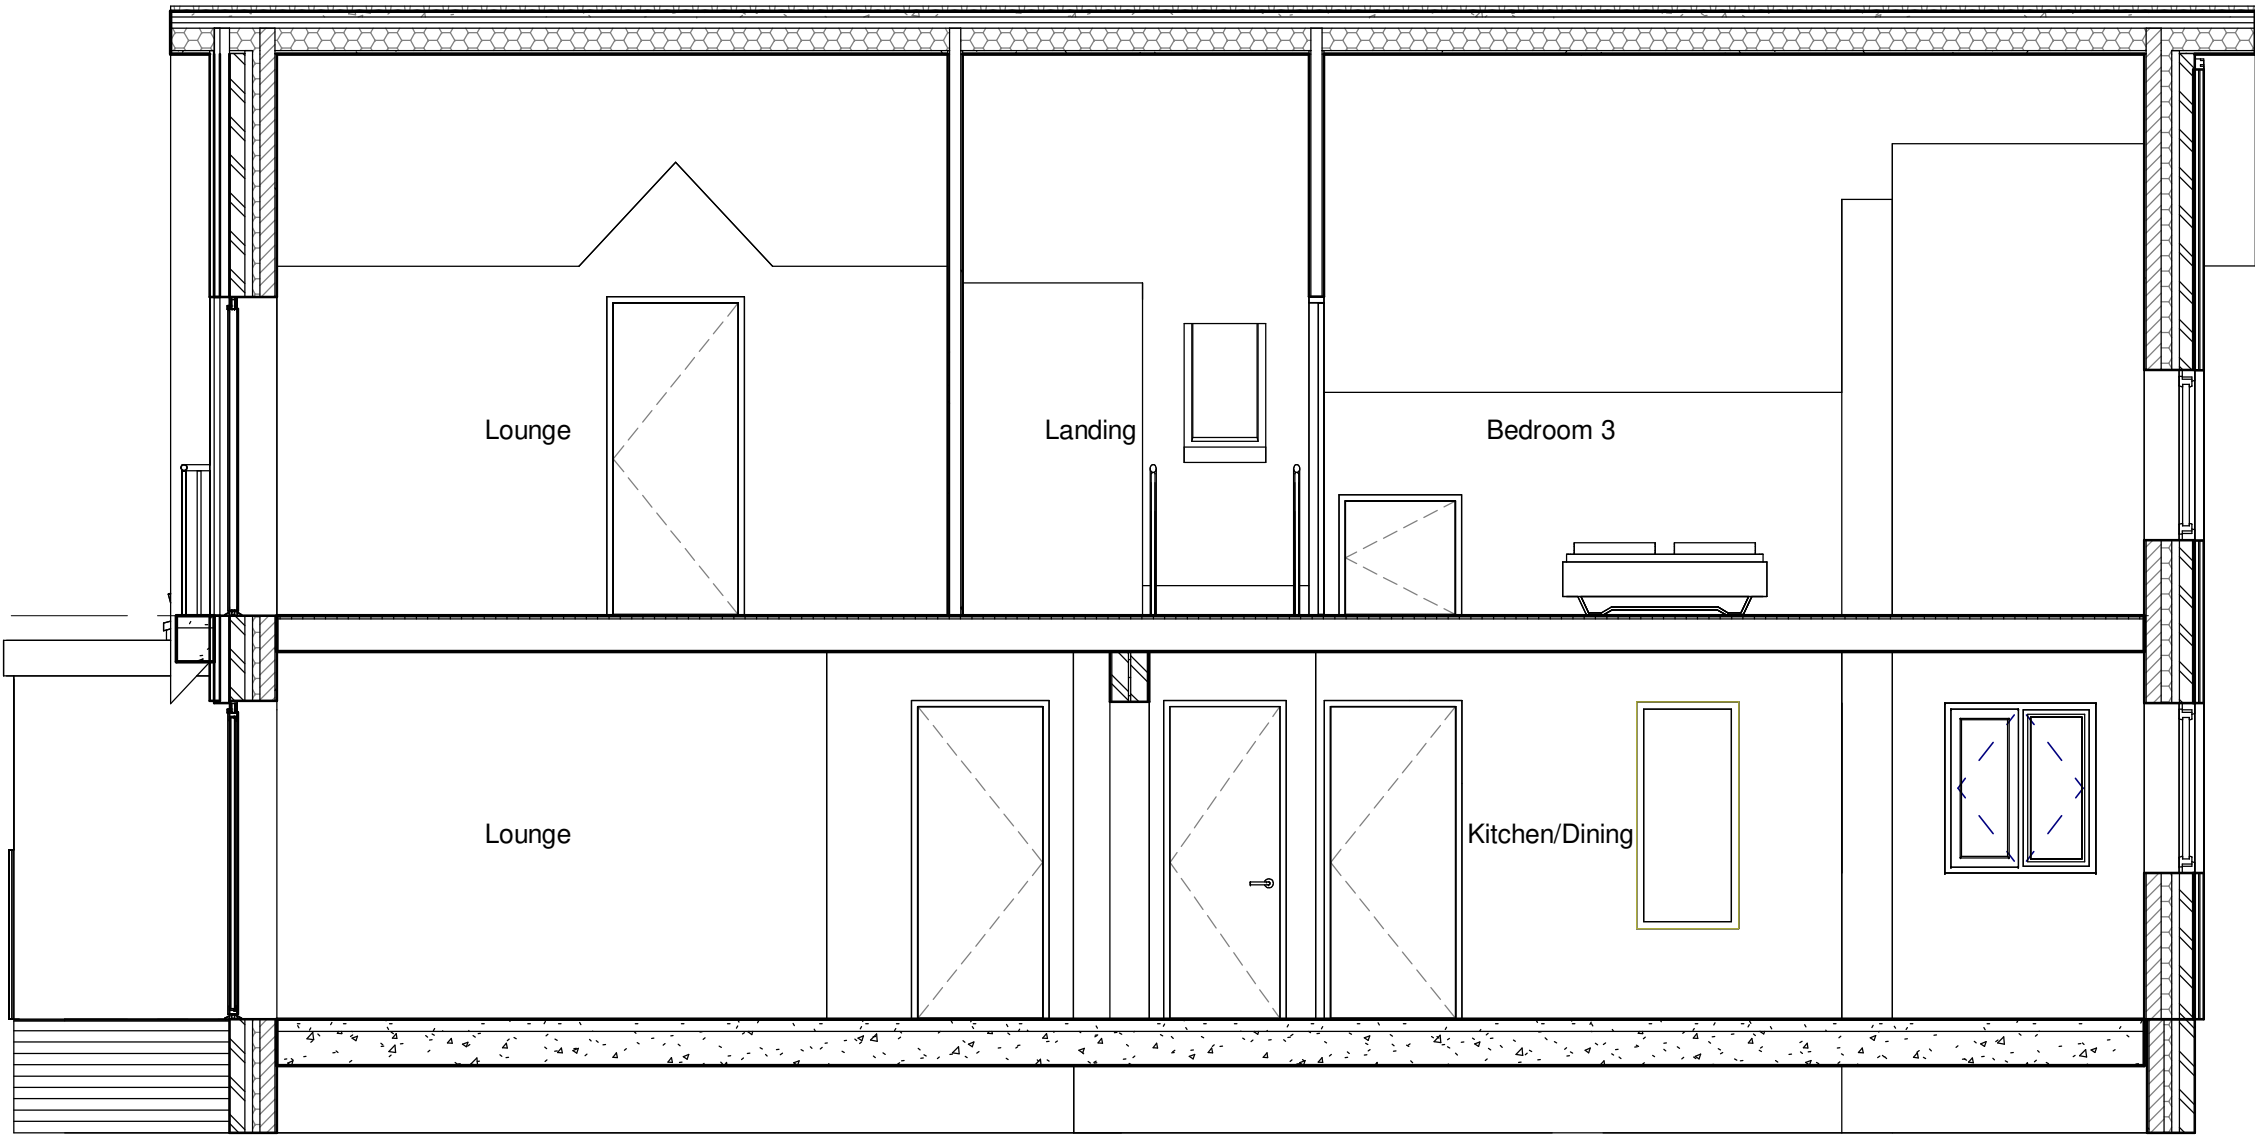

Section B-B
1 : 50

Rev	Description	By	Chk	Date
Project:	Proposed Refurbishment at			
	8 Slaidburn Drive, Walshaw, Bury, BL8 3DG			
Title:	Proposed Sections			
Client:	Mr Toni Hankins			
Drawn By:	AL	Checked By:	BJ	on
Original Size:	A2	Project Number:	22113	
Drawing Number:	ZZ-XX-DR-A-4101			REV



JENKINS DESIGN SERVICES LTD
2-4 HUGHTON STREET, BURY, BL9
0JA
T:0161 761 7779
E:TEAM@JENKINSDESIGN.CO.UK