




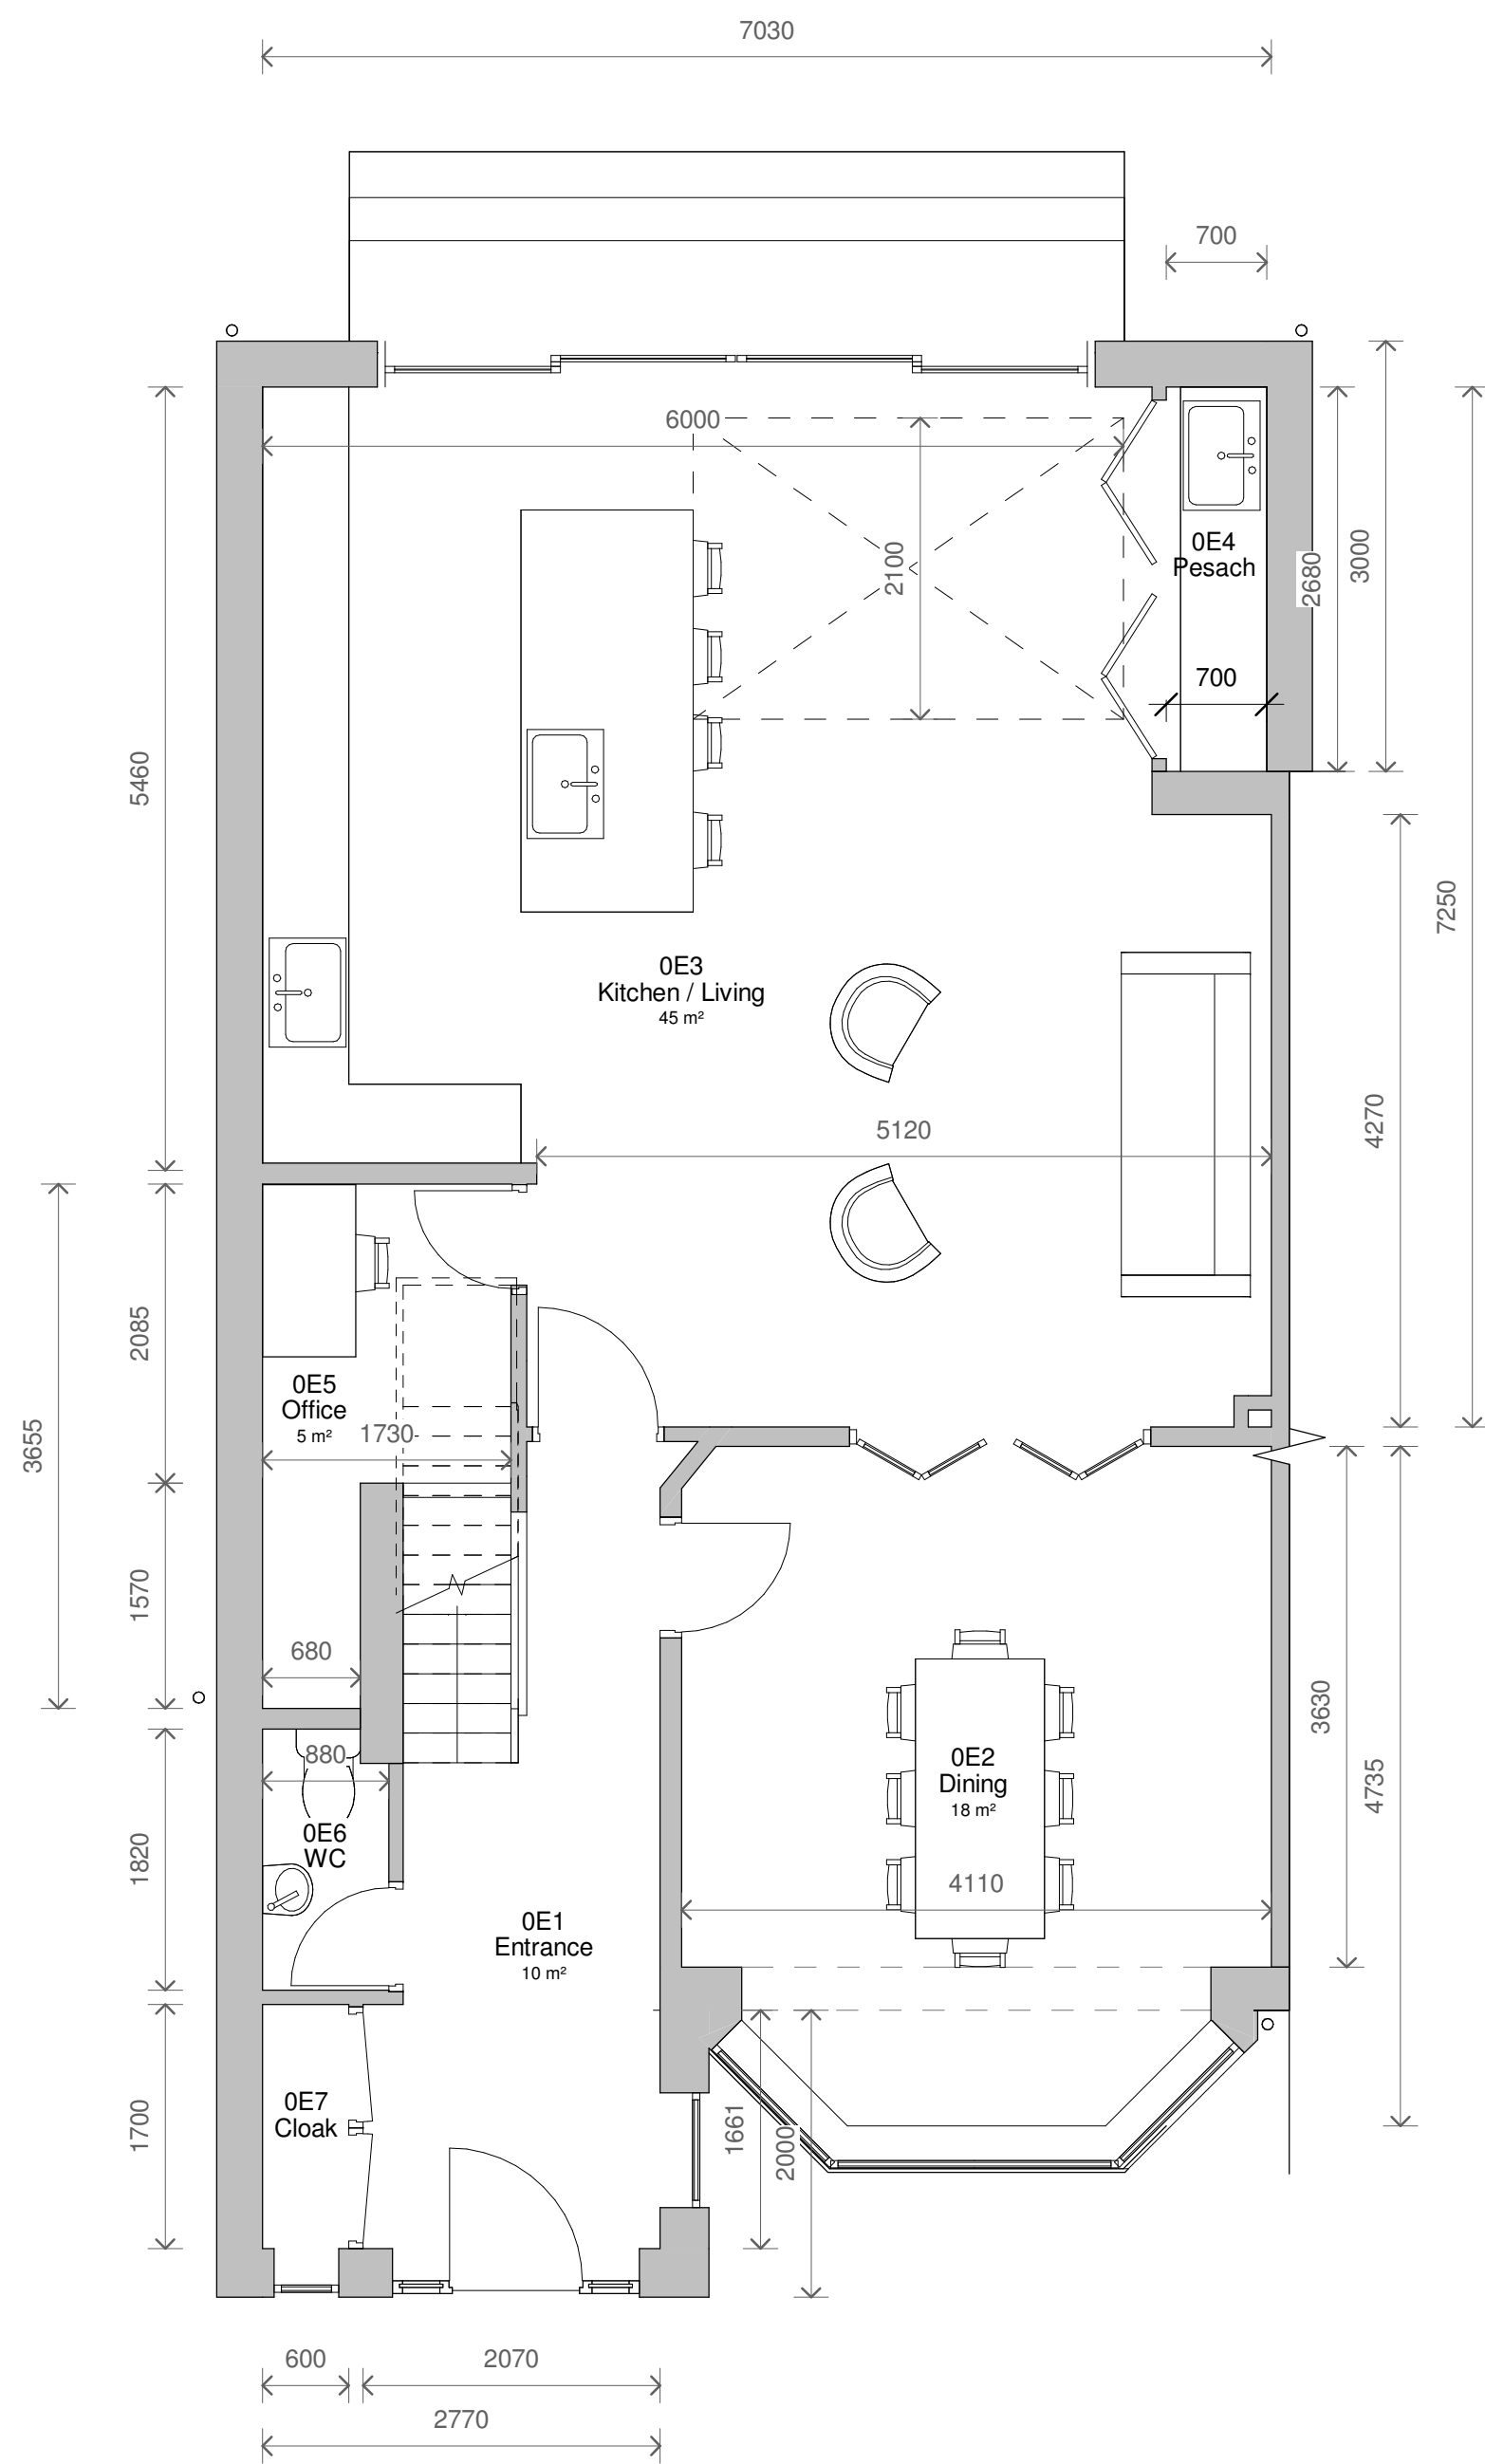


1 Level 0 - Existing
1 : 50

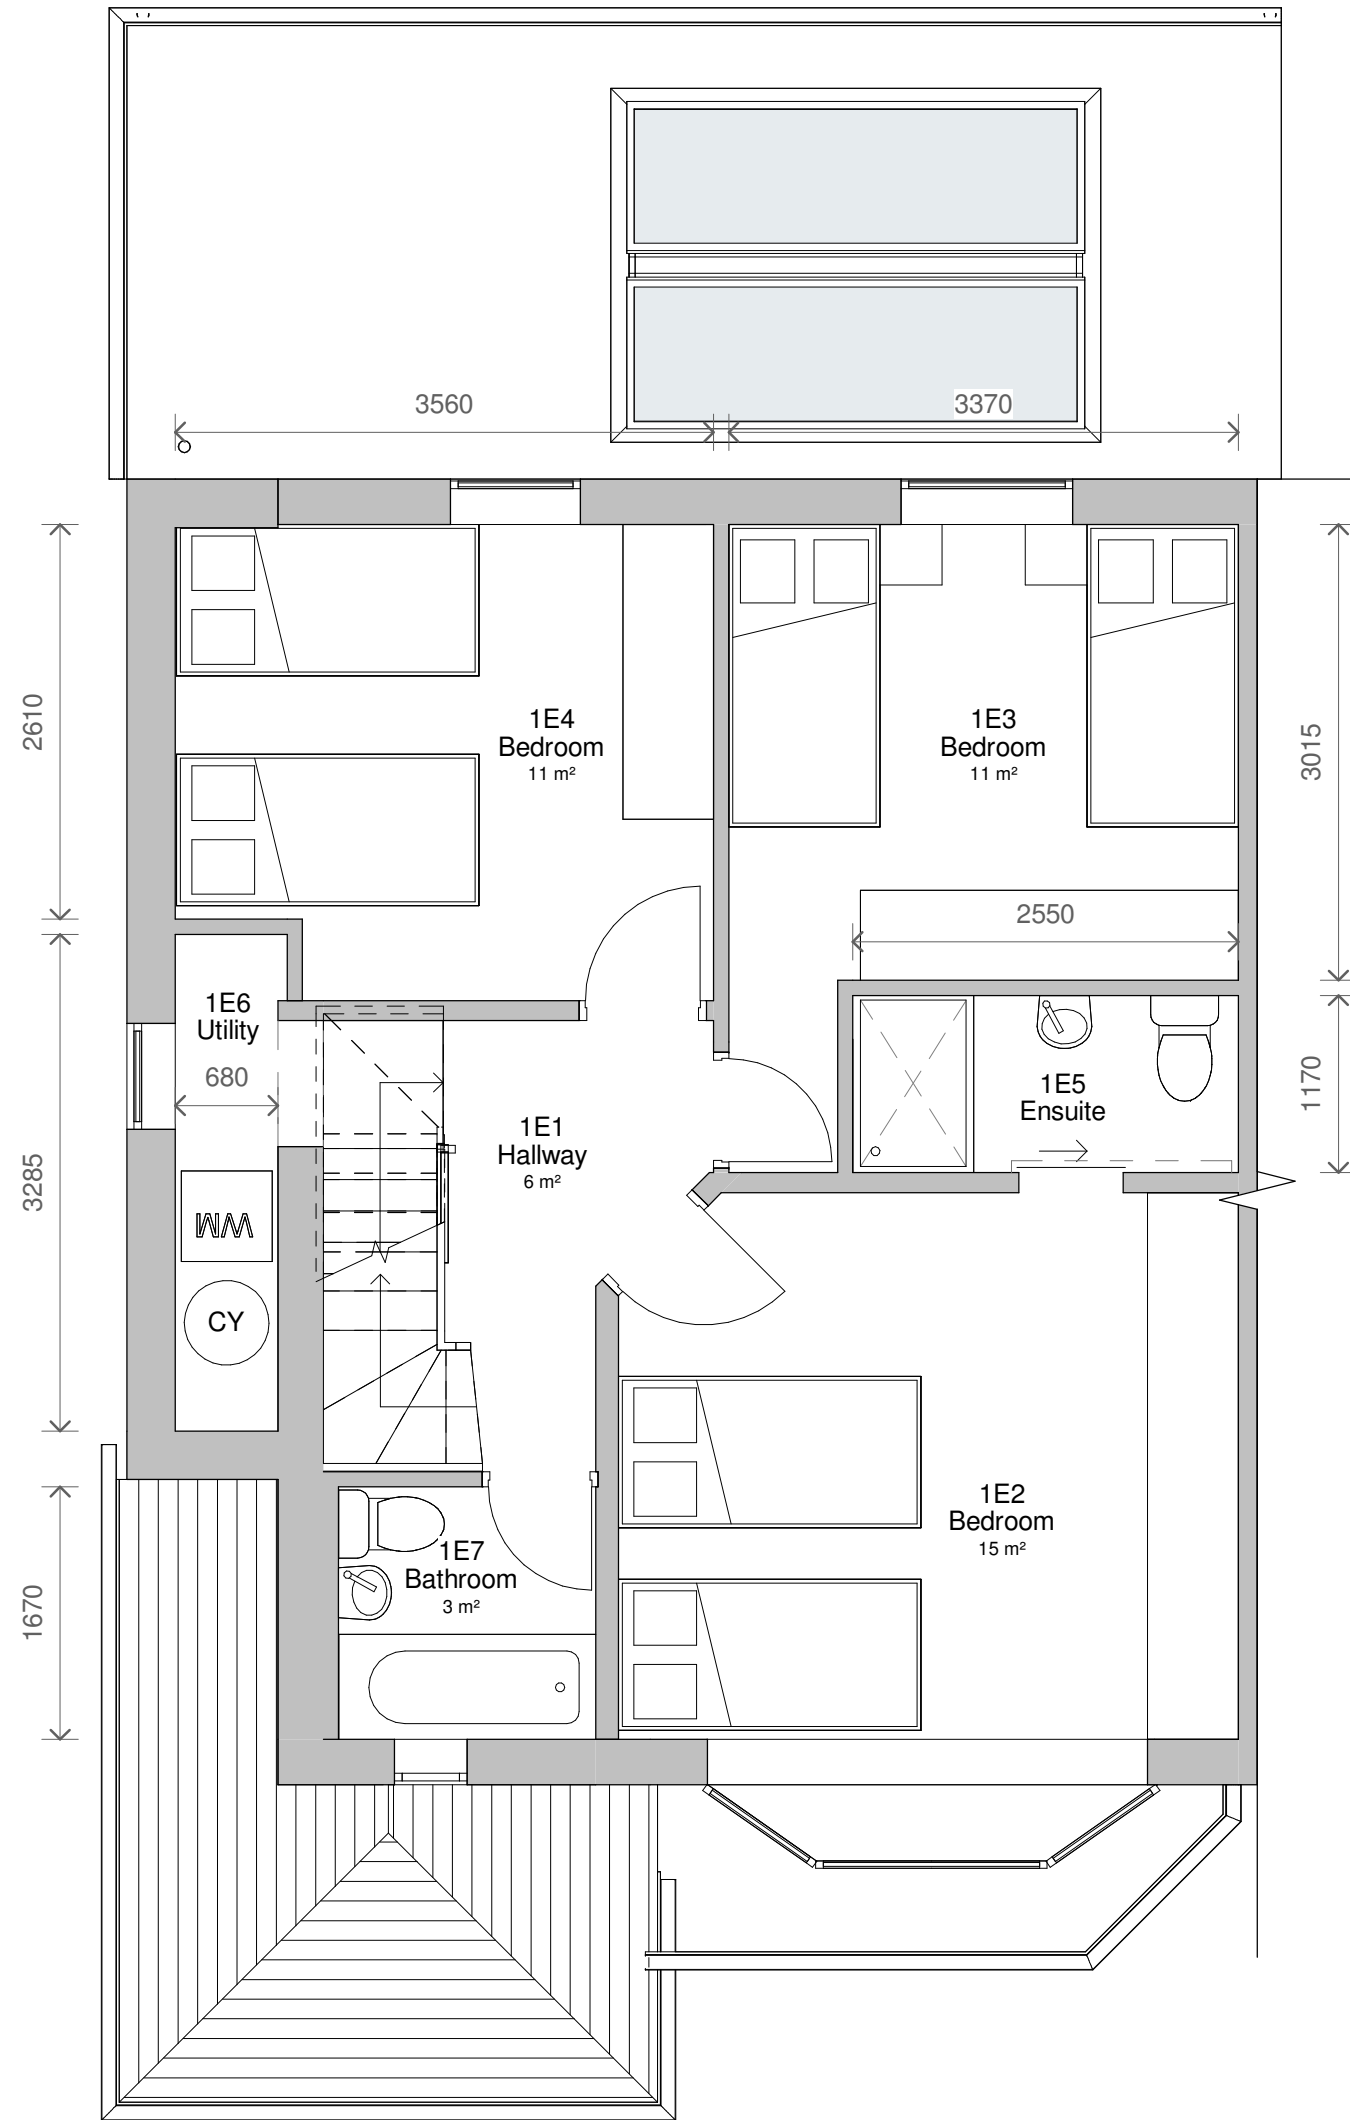


2 Level 1 - Existing
1 : 50

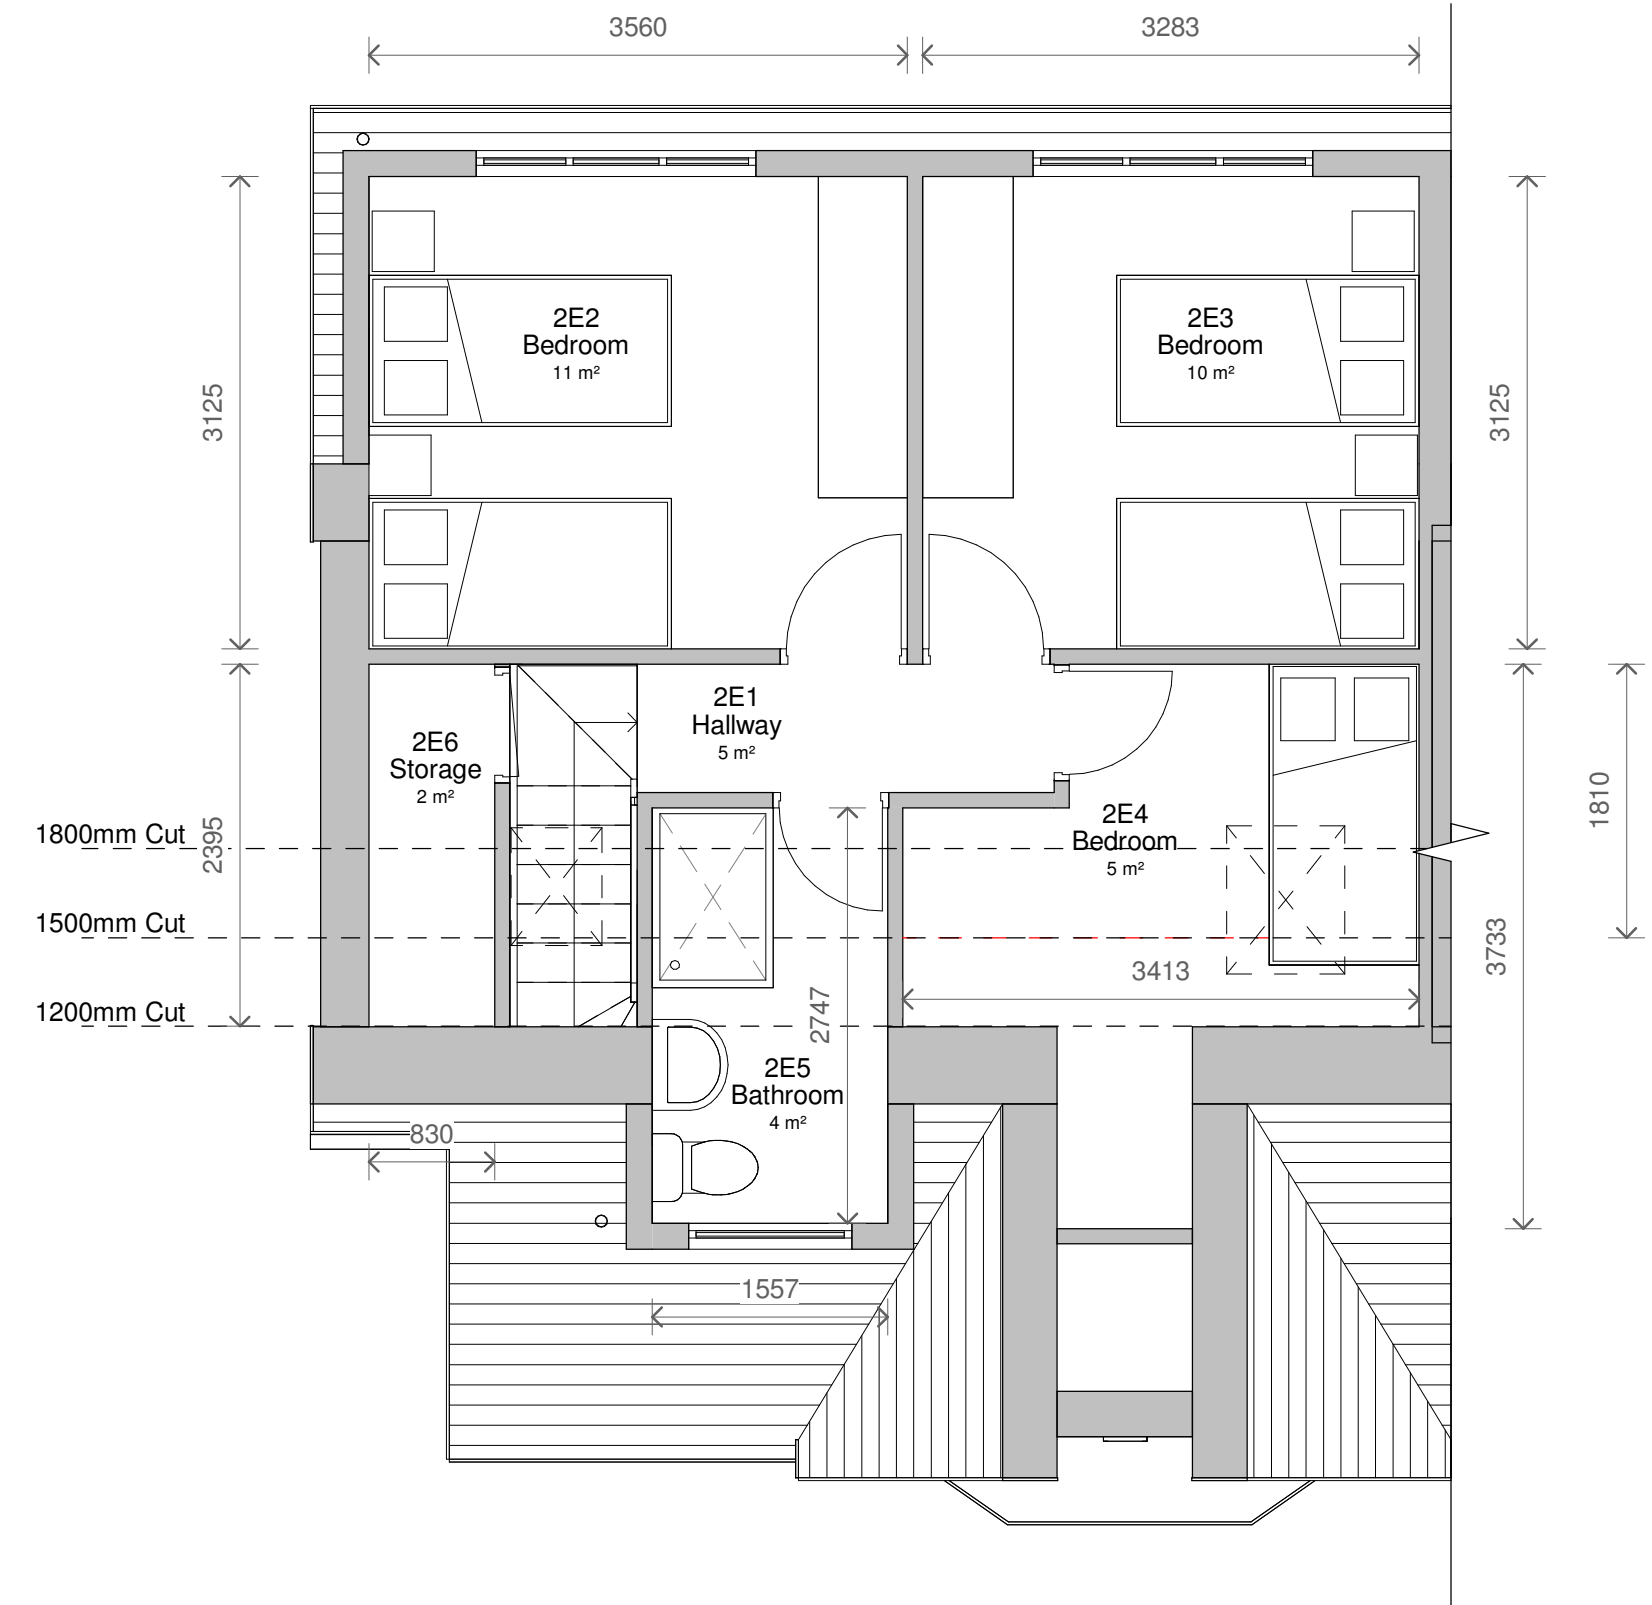

3 Level 2 - Existing
1 : 50

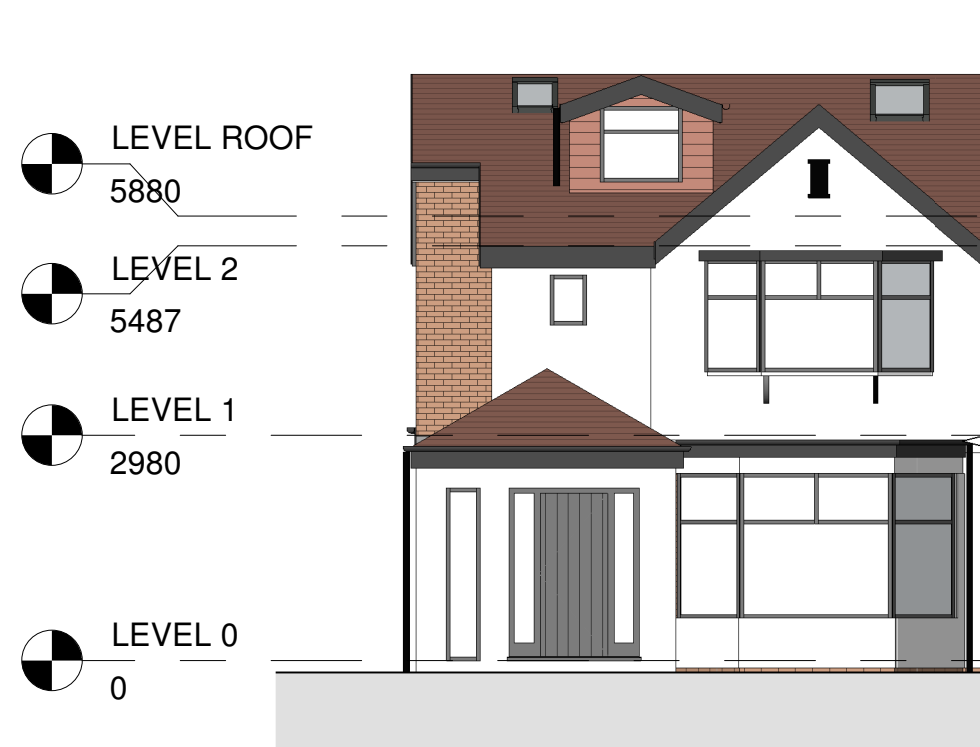


4 Front - Existing
1 : 100

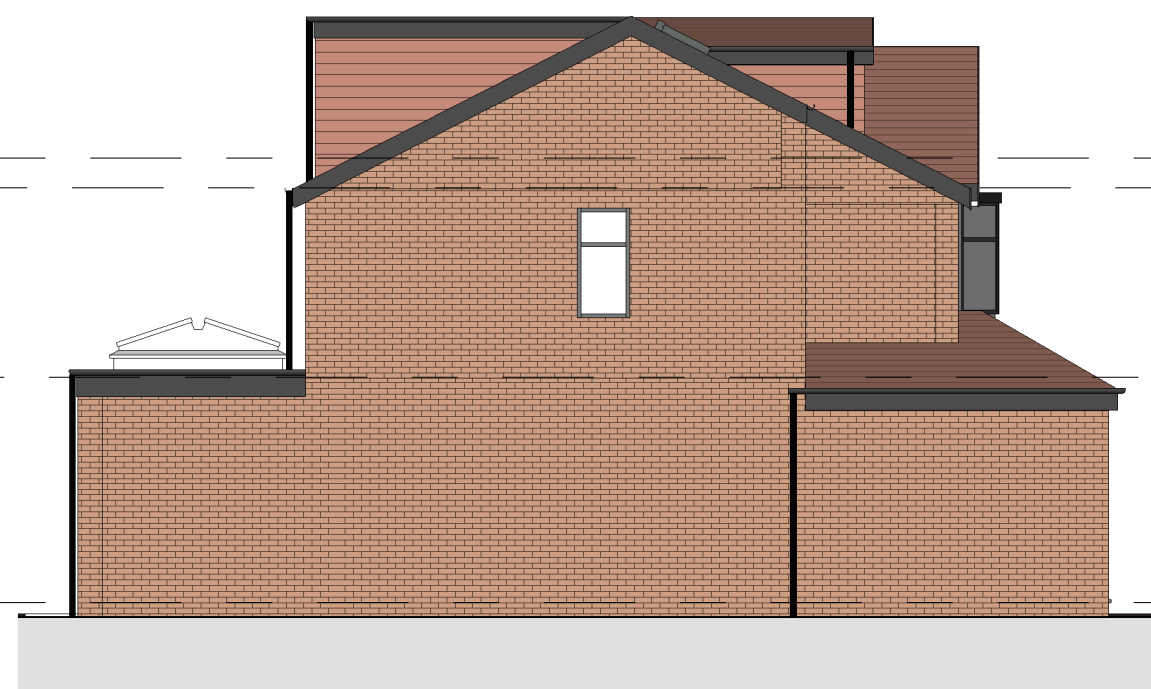


5 Left Side - Existing
1 : 100



6 Rear - Existing
1 : 100

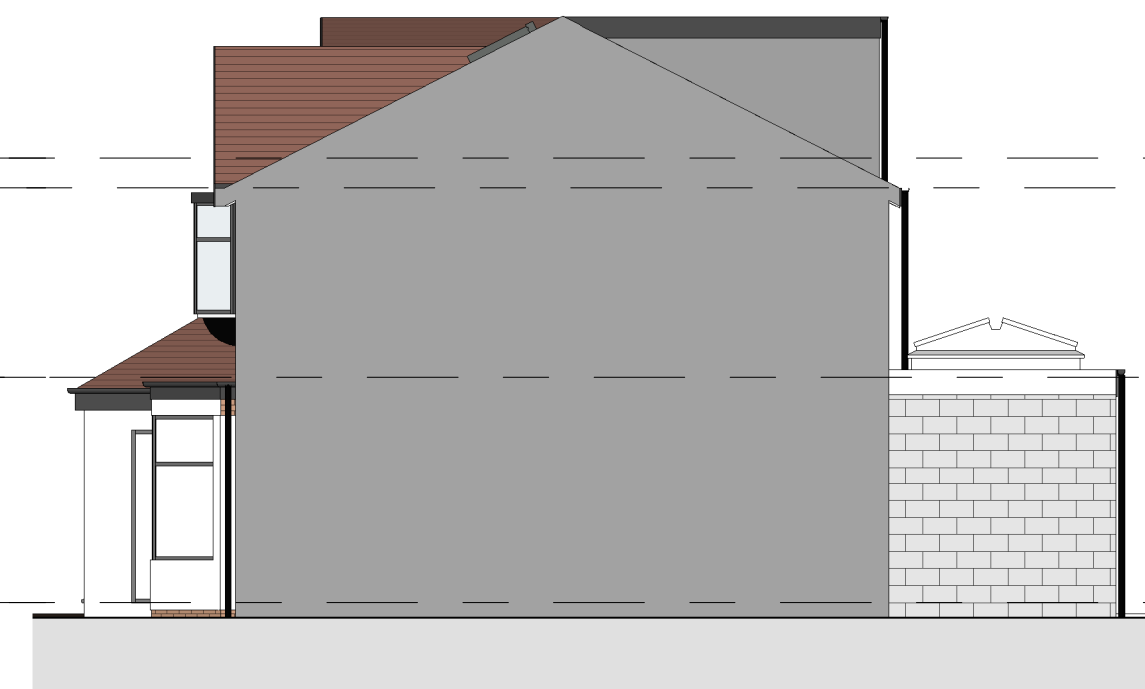

7 Right Side - Existing
1 : 100

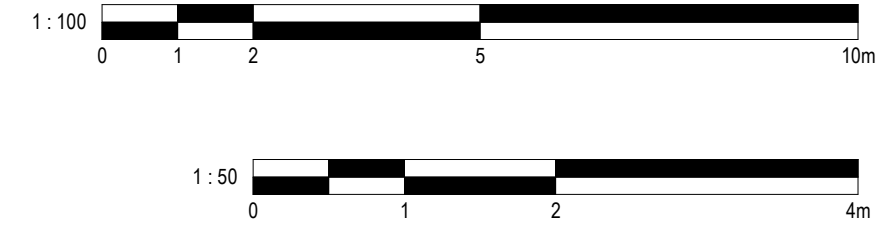

No.	Description	Date
-----	-------------	------

PROJECT		
20 Winchester Avenue		
TITLE		
Existing Plans and Elevations		
STATUS		
DESIGN		
DRAWN BY	DATE	SCALE (@ A1)
CB	08/05/2024	As indicated
PROJECT NUMBER	DRAWING NUMBER	REV
GGs24061.1	002	
GOLD SKETCH		
S T U D I O S		
www.golds sketch.co.uk info@golds sketch.co.uk 0161 792 9595		
NOTES		
COPYRIGHT: ALL RIGHTS RESERVED. NO PART OF THIS DRAWING IS TO BE REPRODUCED WITHOUT WRITTEN CONSENT. DRAWING TO BE USED FOR THE EXISTENCE INDICATED ONLY. ANY DISCREPANCIES TO BE REPORTED TO THE ARCHITECT IMMEDIATELY. ALL DIMENSIONS ARE TO FACE UNLESS OTHERWISE SPECIFIED. ALL WORK AND MATERIALS TO BE IN ACCORDANCE WITH CURRENT BUILDING REGULATION, RELEVANT CODES OF PRACTICE AND BRITISH STANDARDS. ALL DIMENSIONS ON THIS DRAWING ARE IN MILLIMETRES (UNLESS OTHERWISE STATED).		