




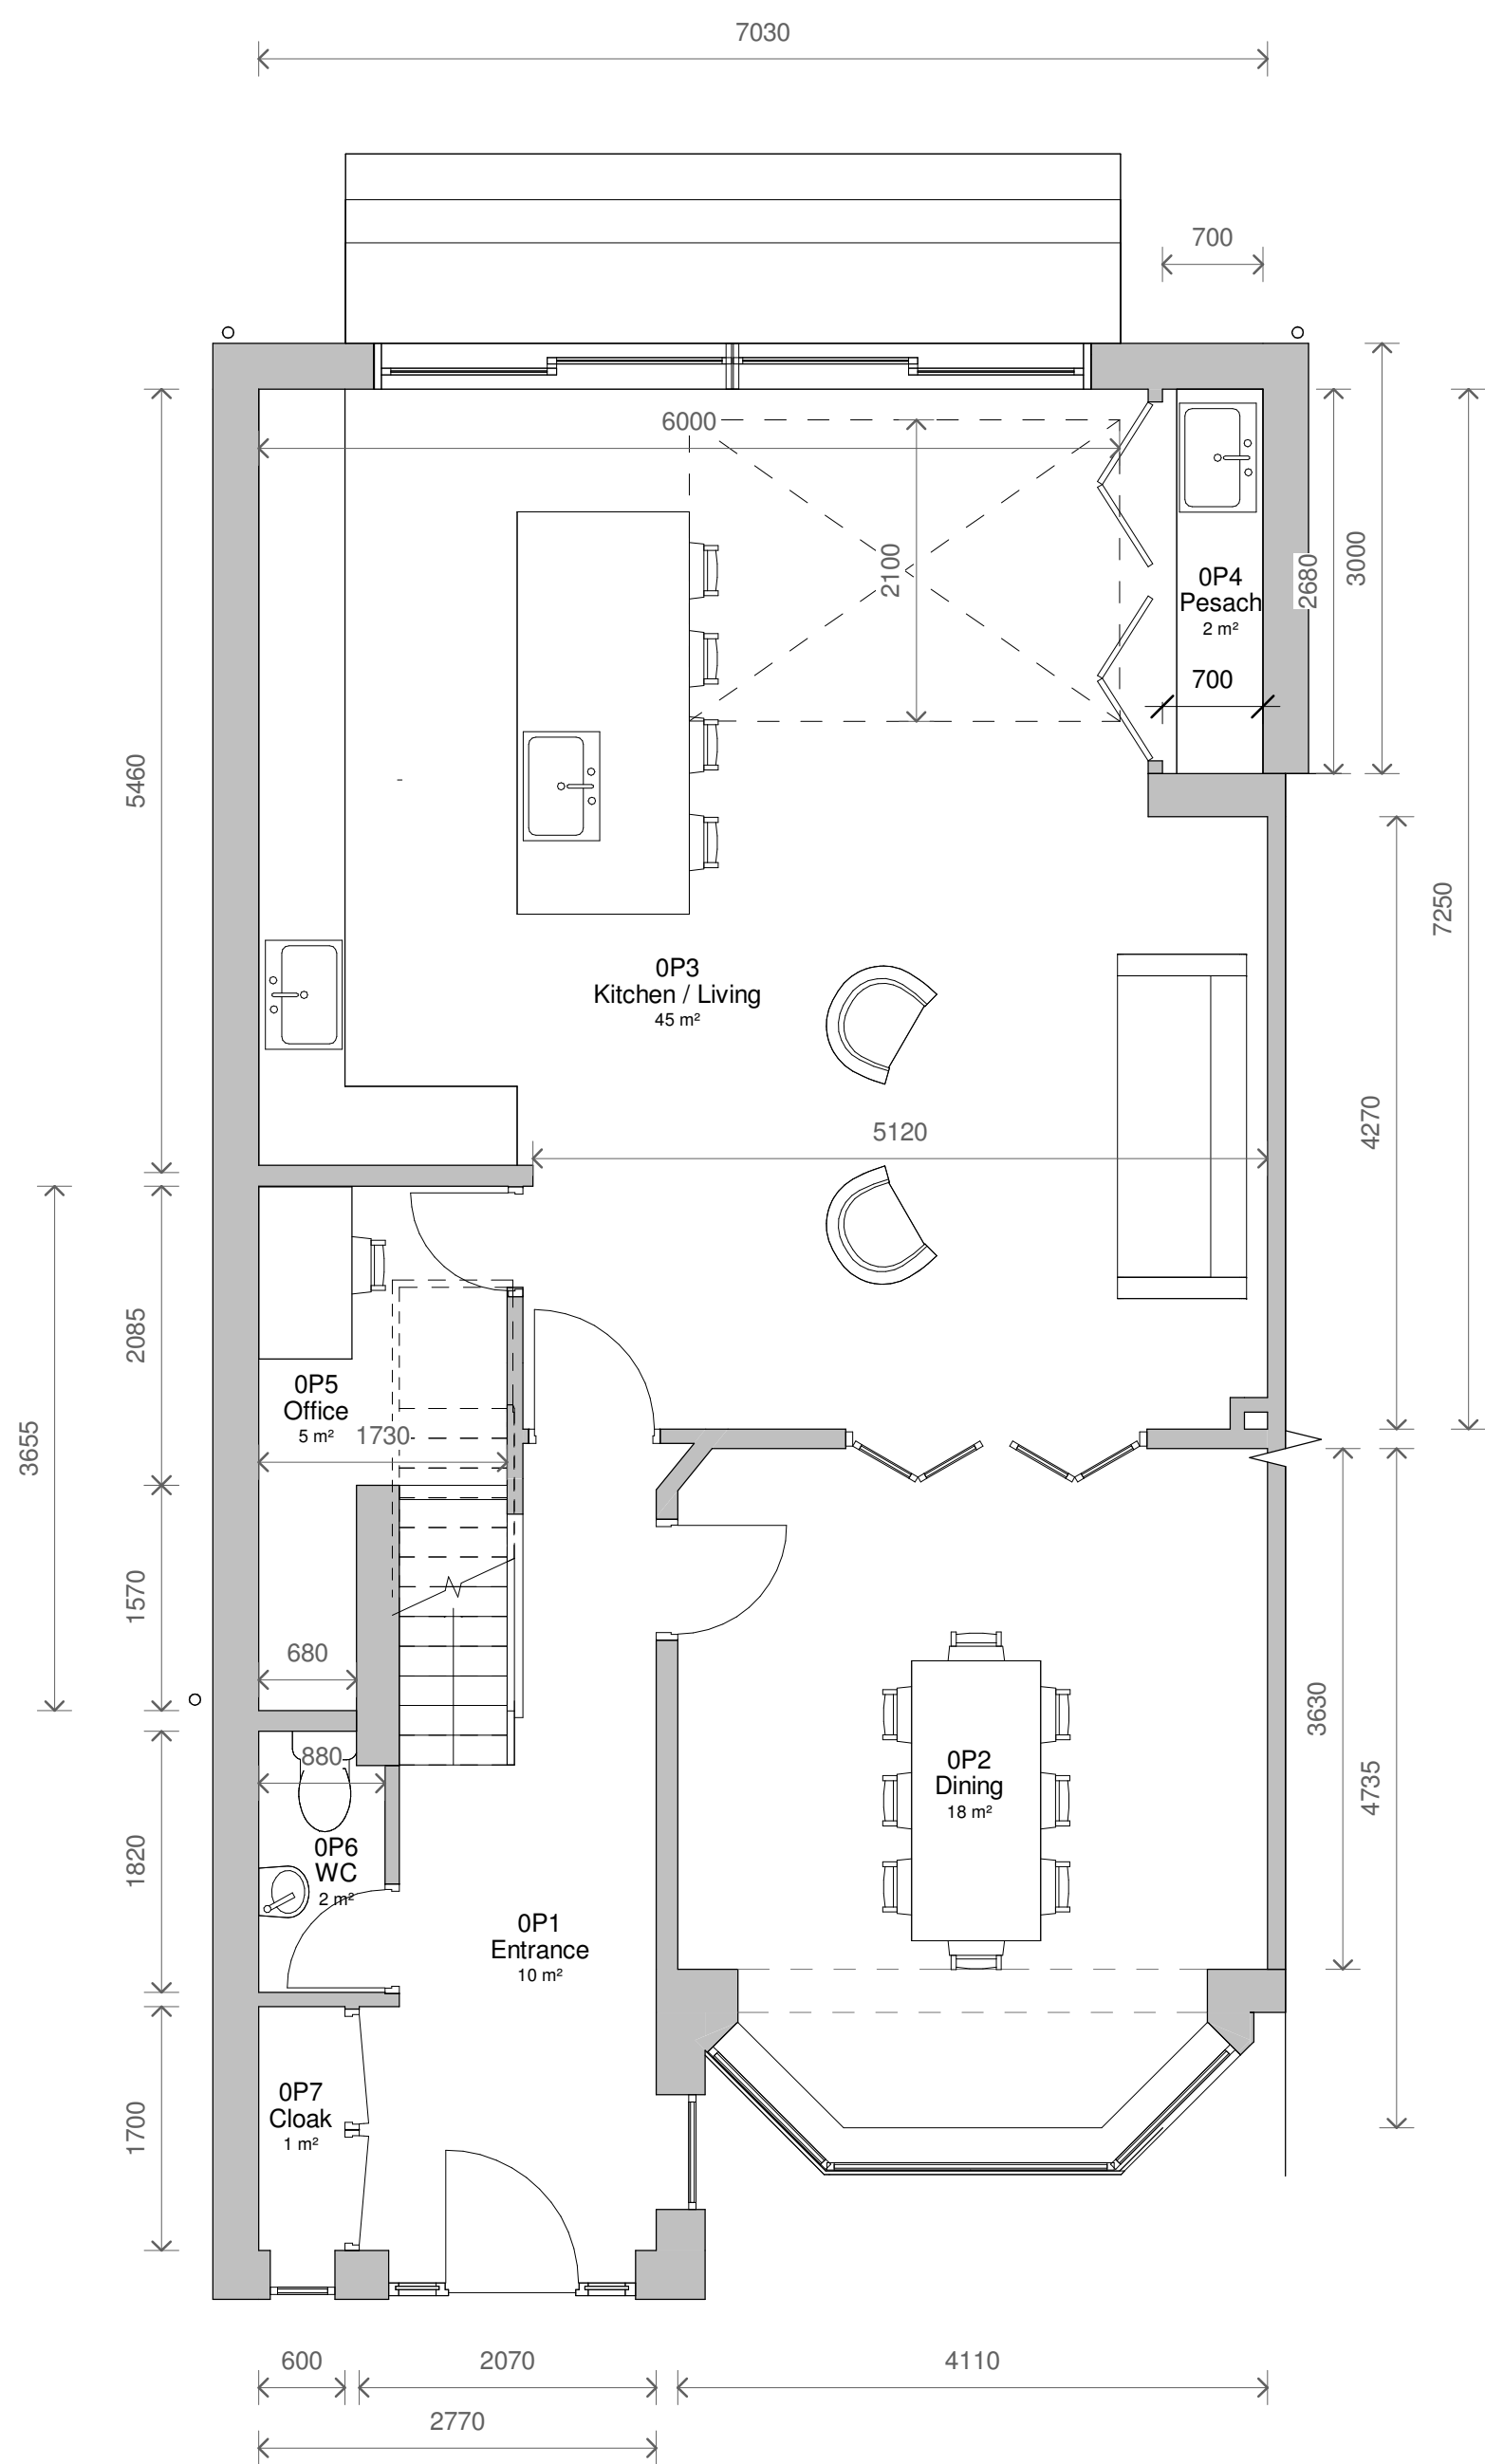



1 Level 0 - Proposed
1 : 50

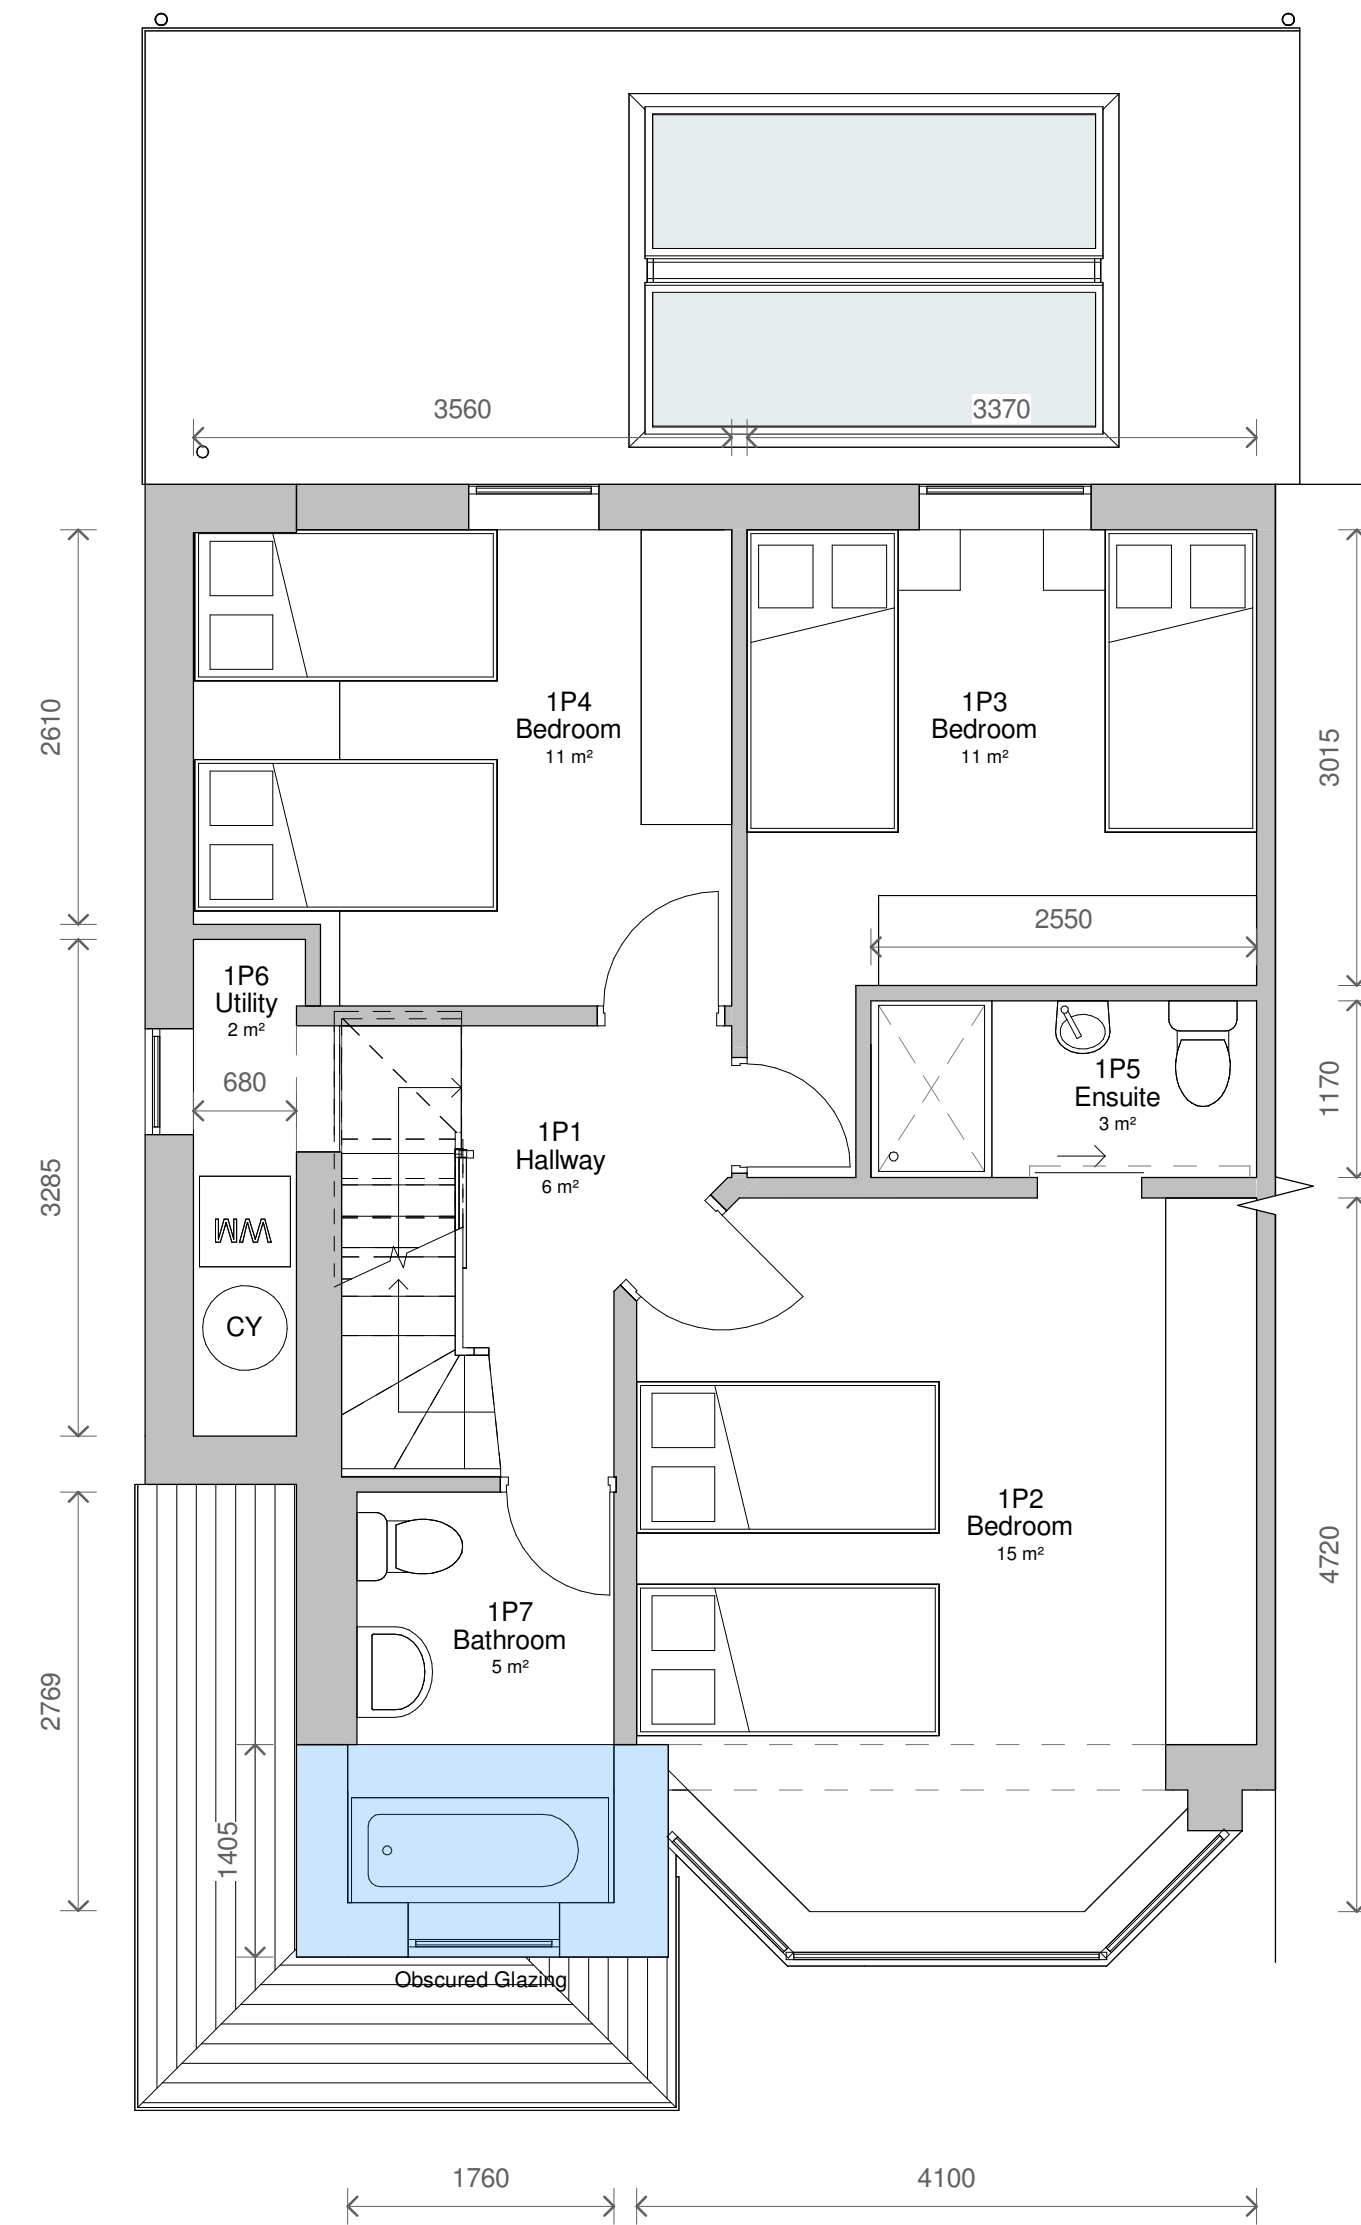


2 Level 1 - Proposed
1 : 50

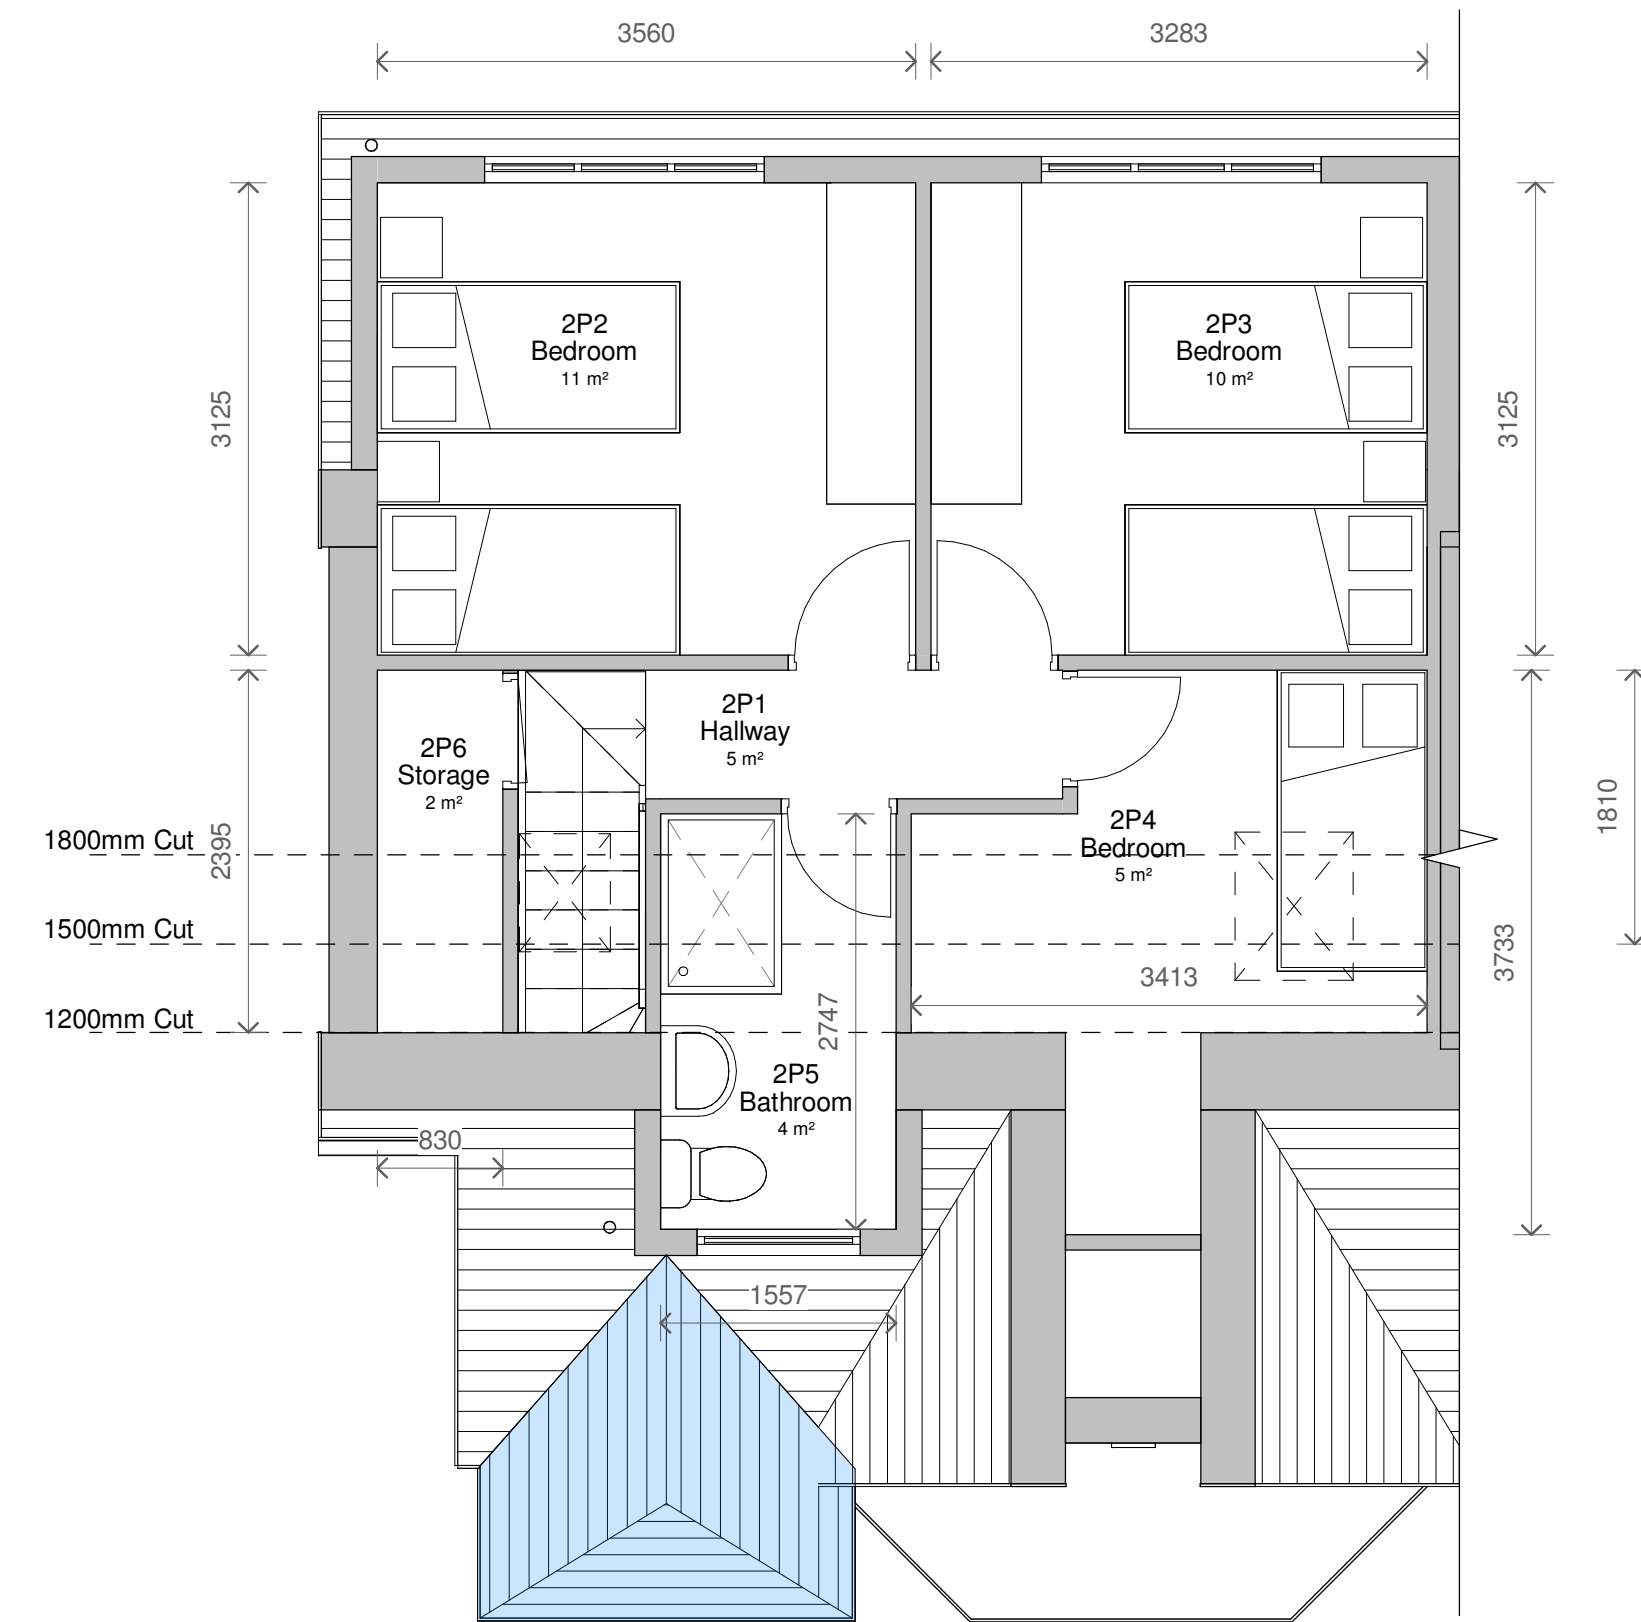

3 Level 2 - Proposed
1 : 50

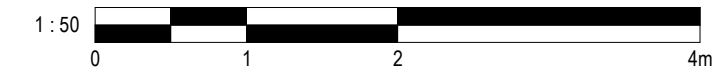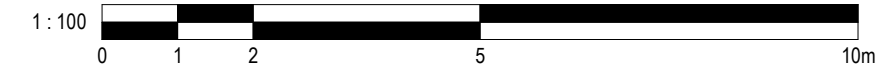


Planning Granted

 


Application Number: 70821

Date of Registration: 02/07/2024

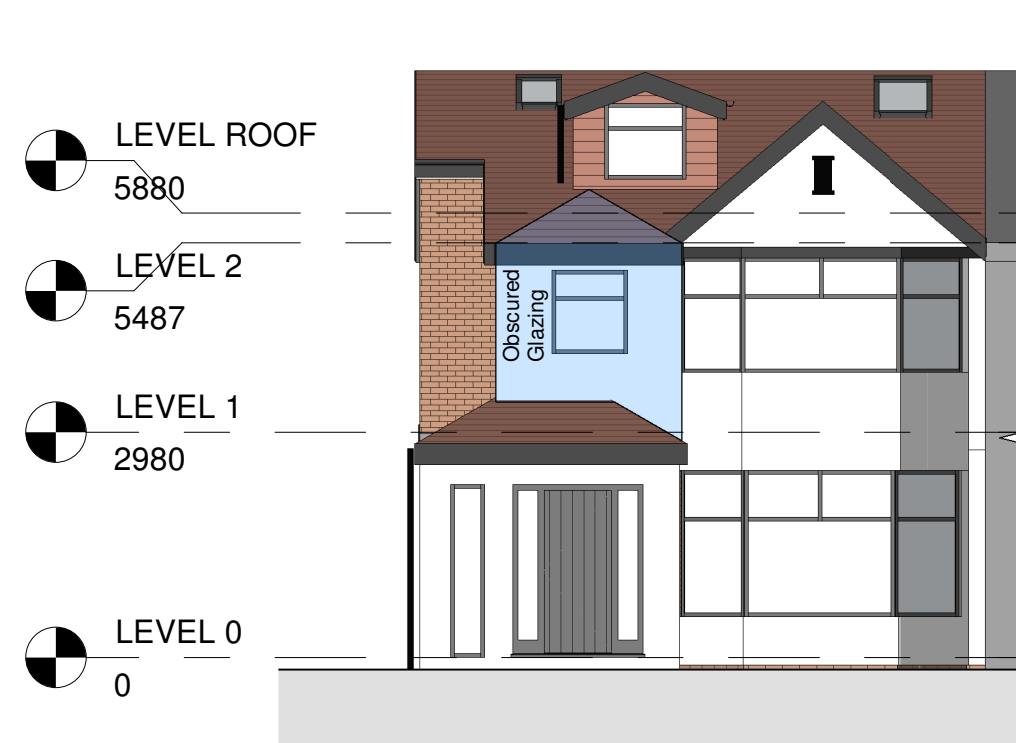


4 Front - Proposed
1 : 100

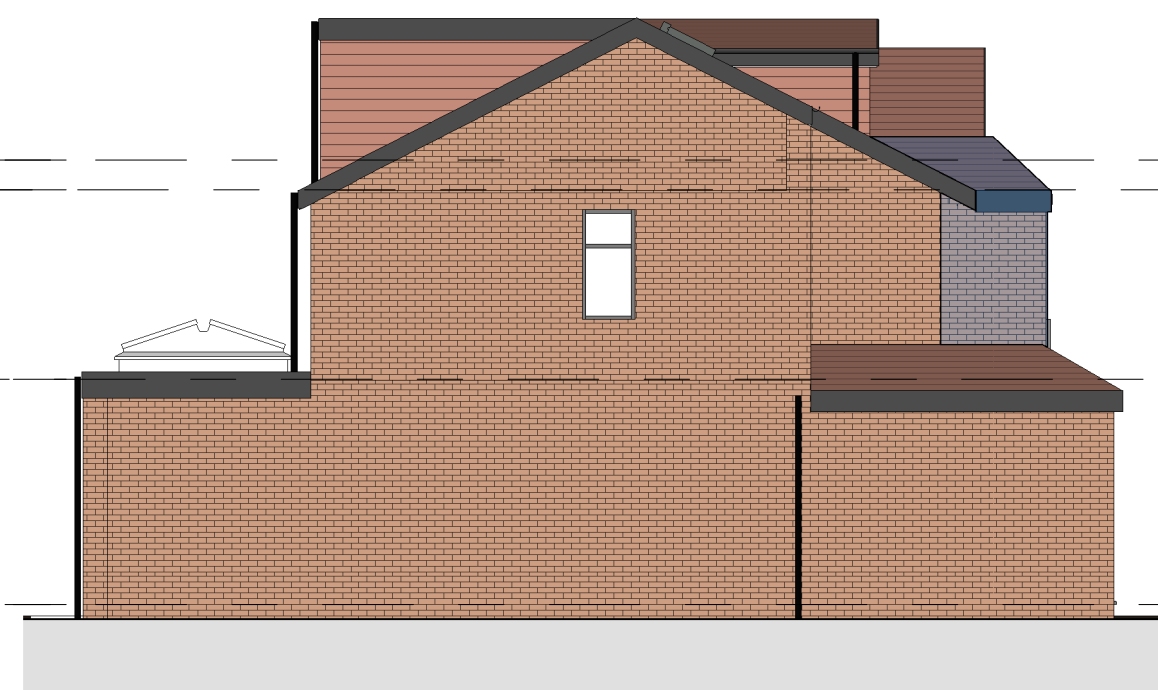

5 Left Side - Proposed
1 : 100



6 Rear - Proposed
1 : 100

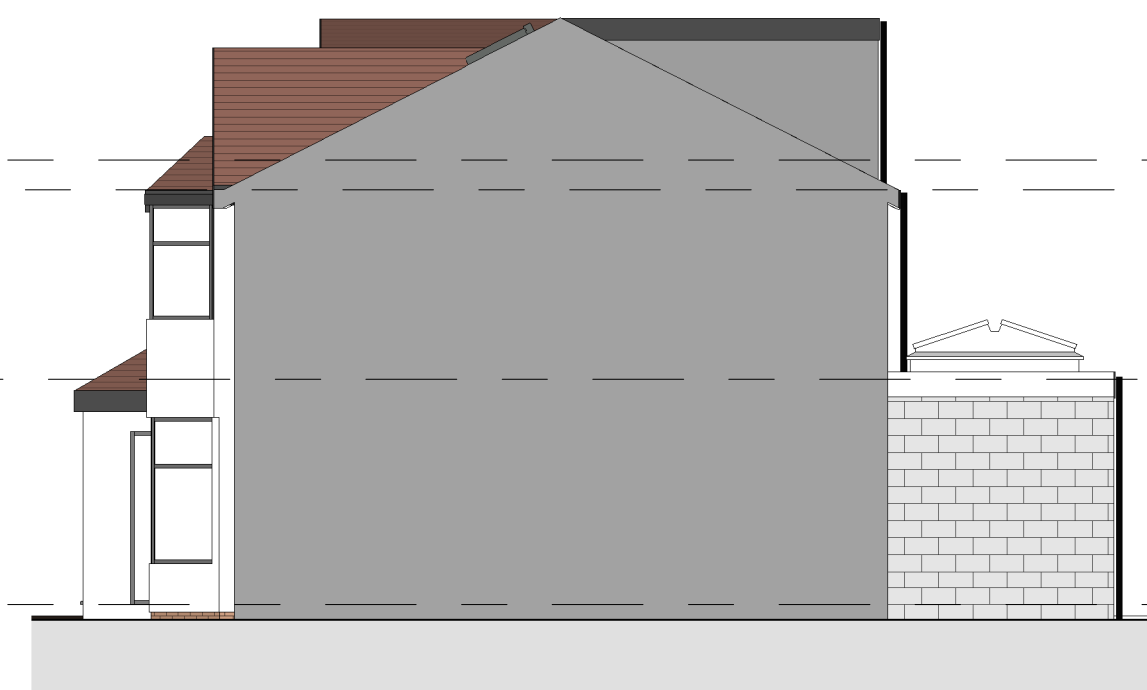

7 Right Side - Proposed
1 : 100

1	Planning	10/09/2024
No.	Description	Date

PROJECT 20 Winchester Avenue		
TITLE Proposed Plans and Elevations		
STATUS DESIGN		
DRAWN BY CB	DATE 03/09/2024	SCALE (@ A1) As indicated
PROJECT NUMBER GGS24061.1	DRAWING NUMBER 003	REV 1
GOLD SKETCH S T U D I O S www.goldsketch.co.uk info@goldsketch.co.uk 0161 792 9595		
NOTES COPYRIGHT: ALL RIGHTS RESERVED. NO PART OF THIS DRAWING IS TO BE REPRODUCED WITHOUT WRITTEN CONSENT. DRAWING TO BE USED FOR THE STATUS INDICATED ONLY. ANY DISCREPANCIES TO BE REPORTED TO THE DRAWING PRODUCER IMMEDIATELY. ALL DIMENSIONS ARE TO FACE UNLESS OTHERWISE SPECIFIED. LEGISLATION, RELEVANT CODES OF PRACTICE AND BRITISH STANDARDS. ALL DIMENSIONS ON THIS DRAWING ARE IN MILLIMETRES (UNLESS OTHERWISE STATED).		