




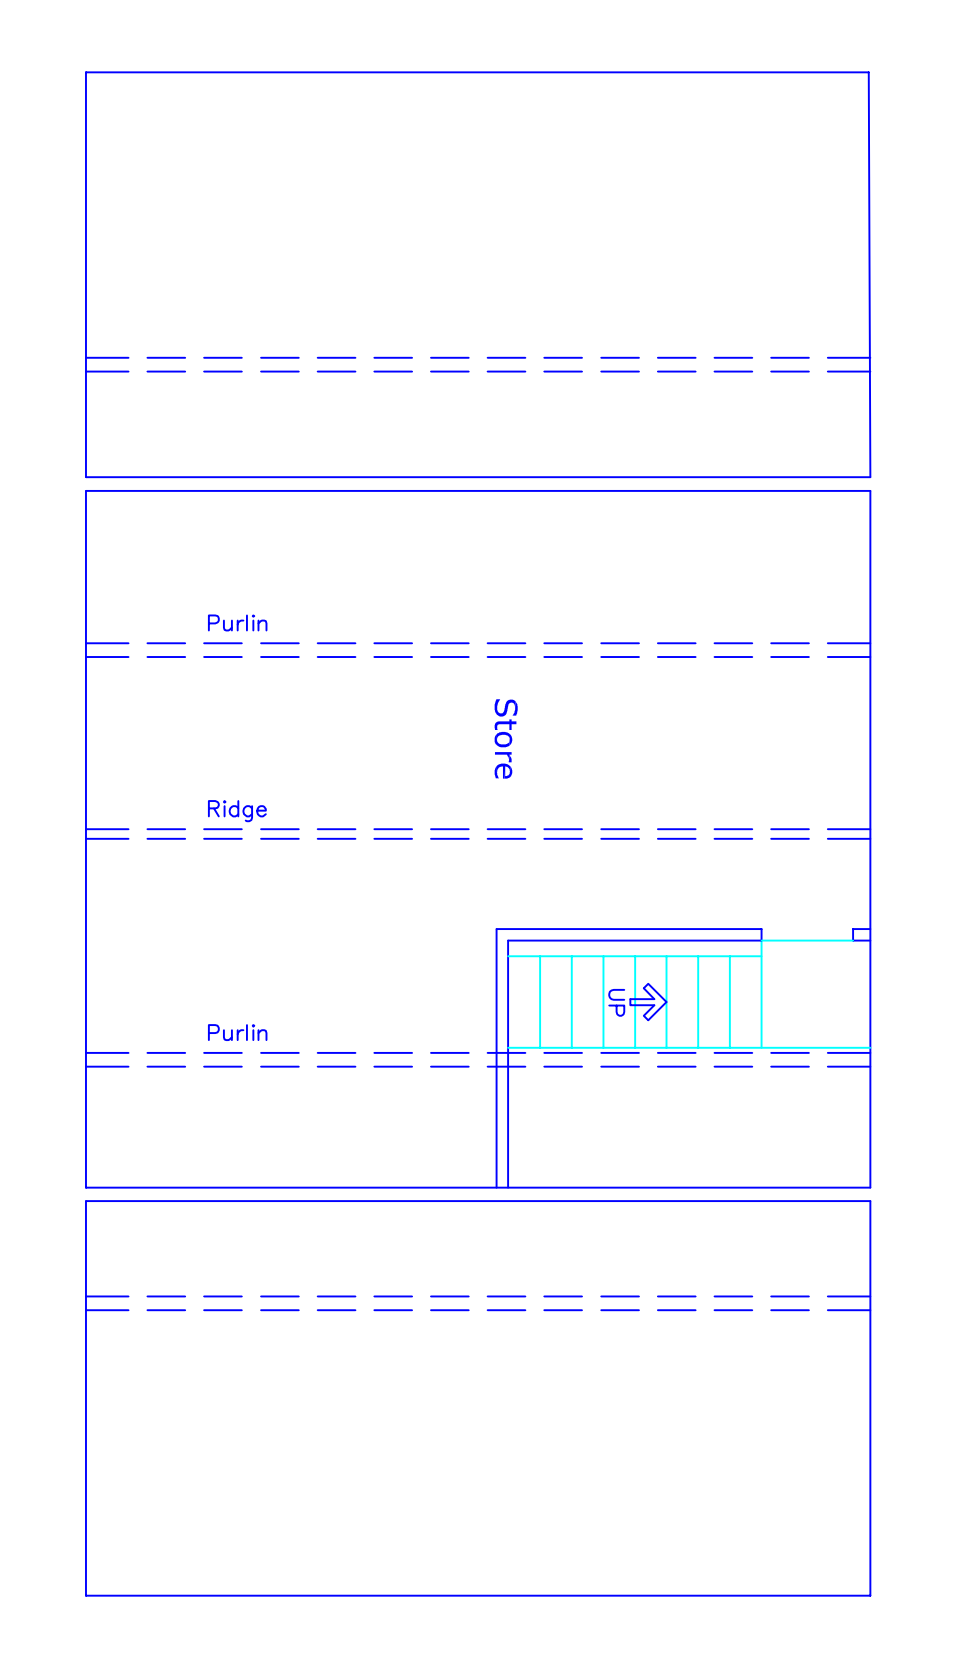


Existing Loft Floor Plan

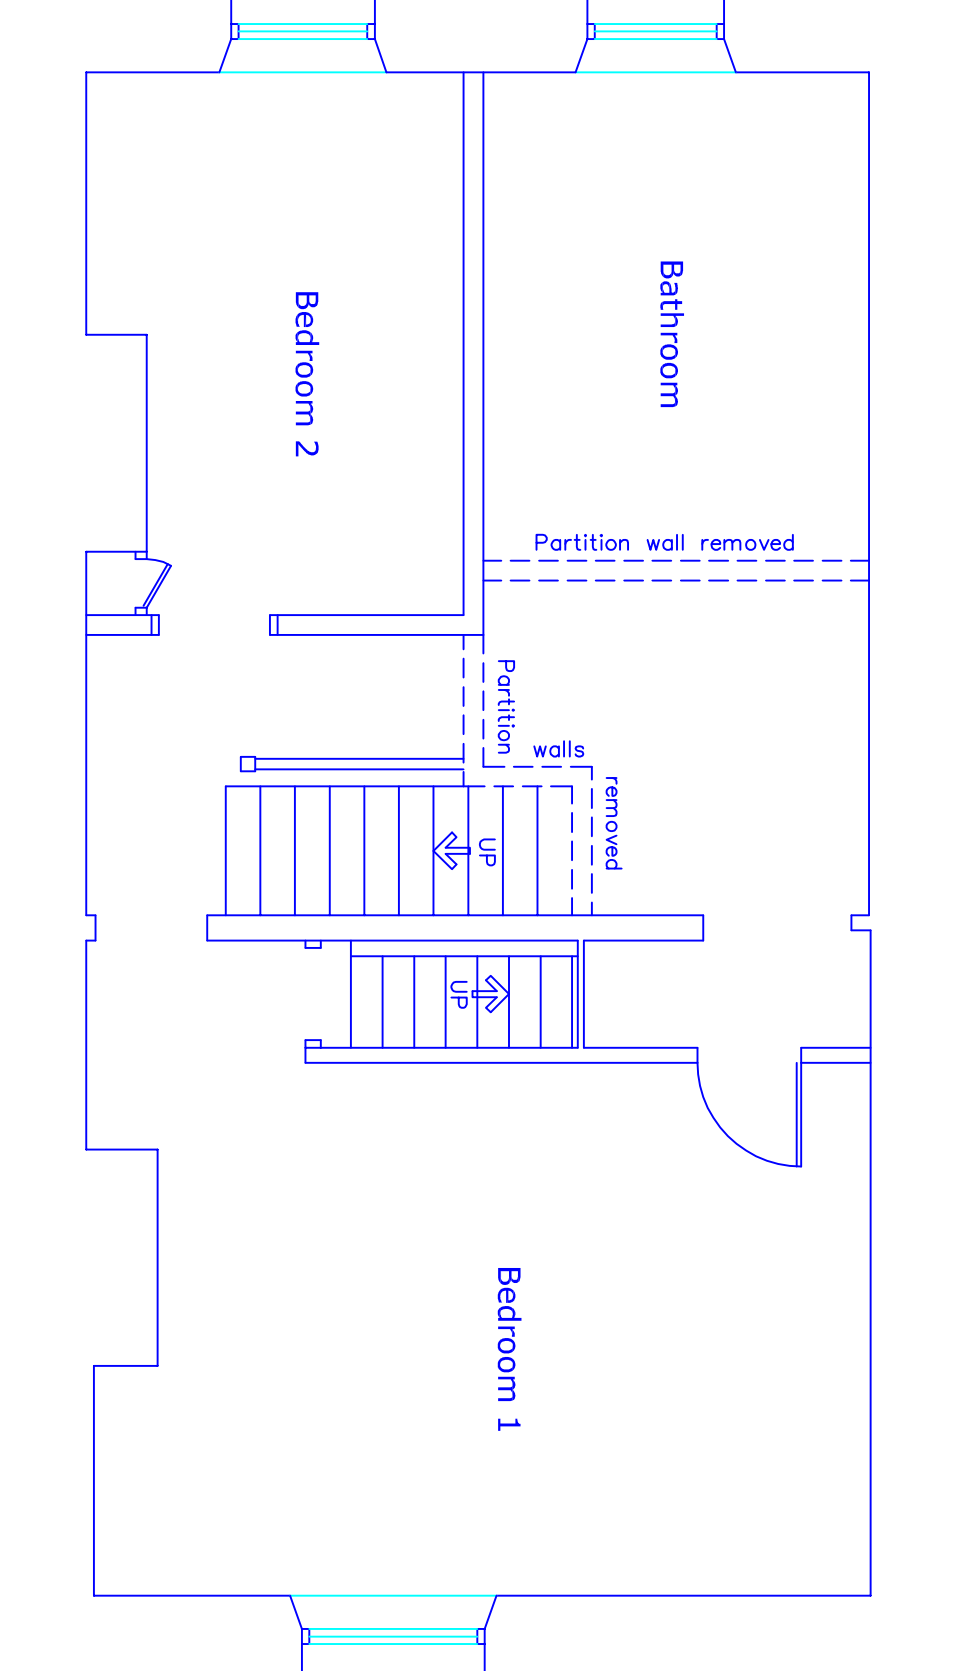

Existing First Floor Plan

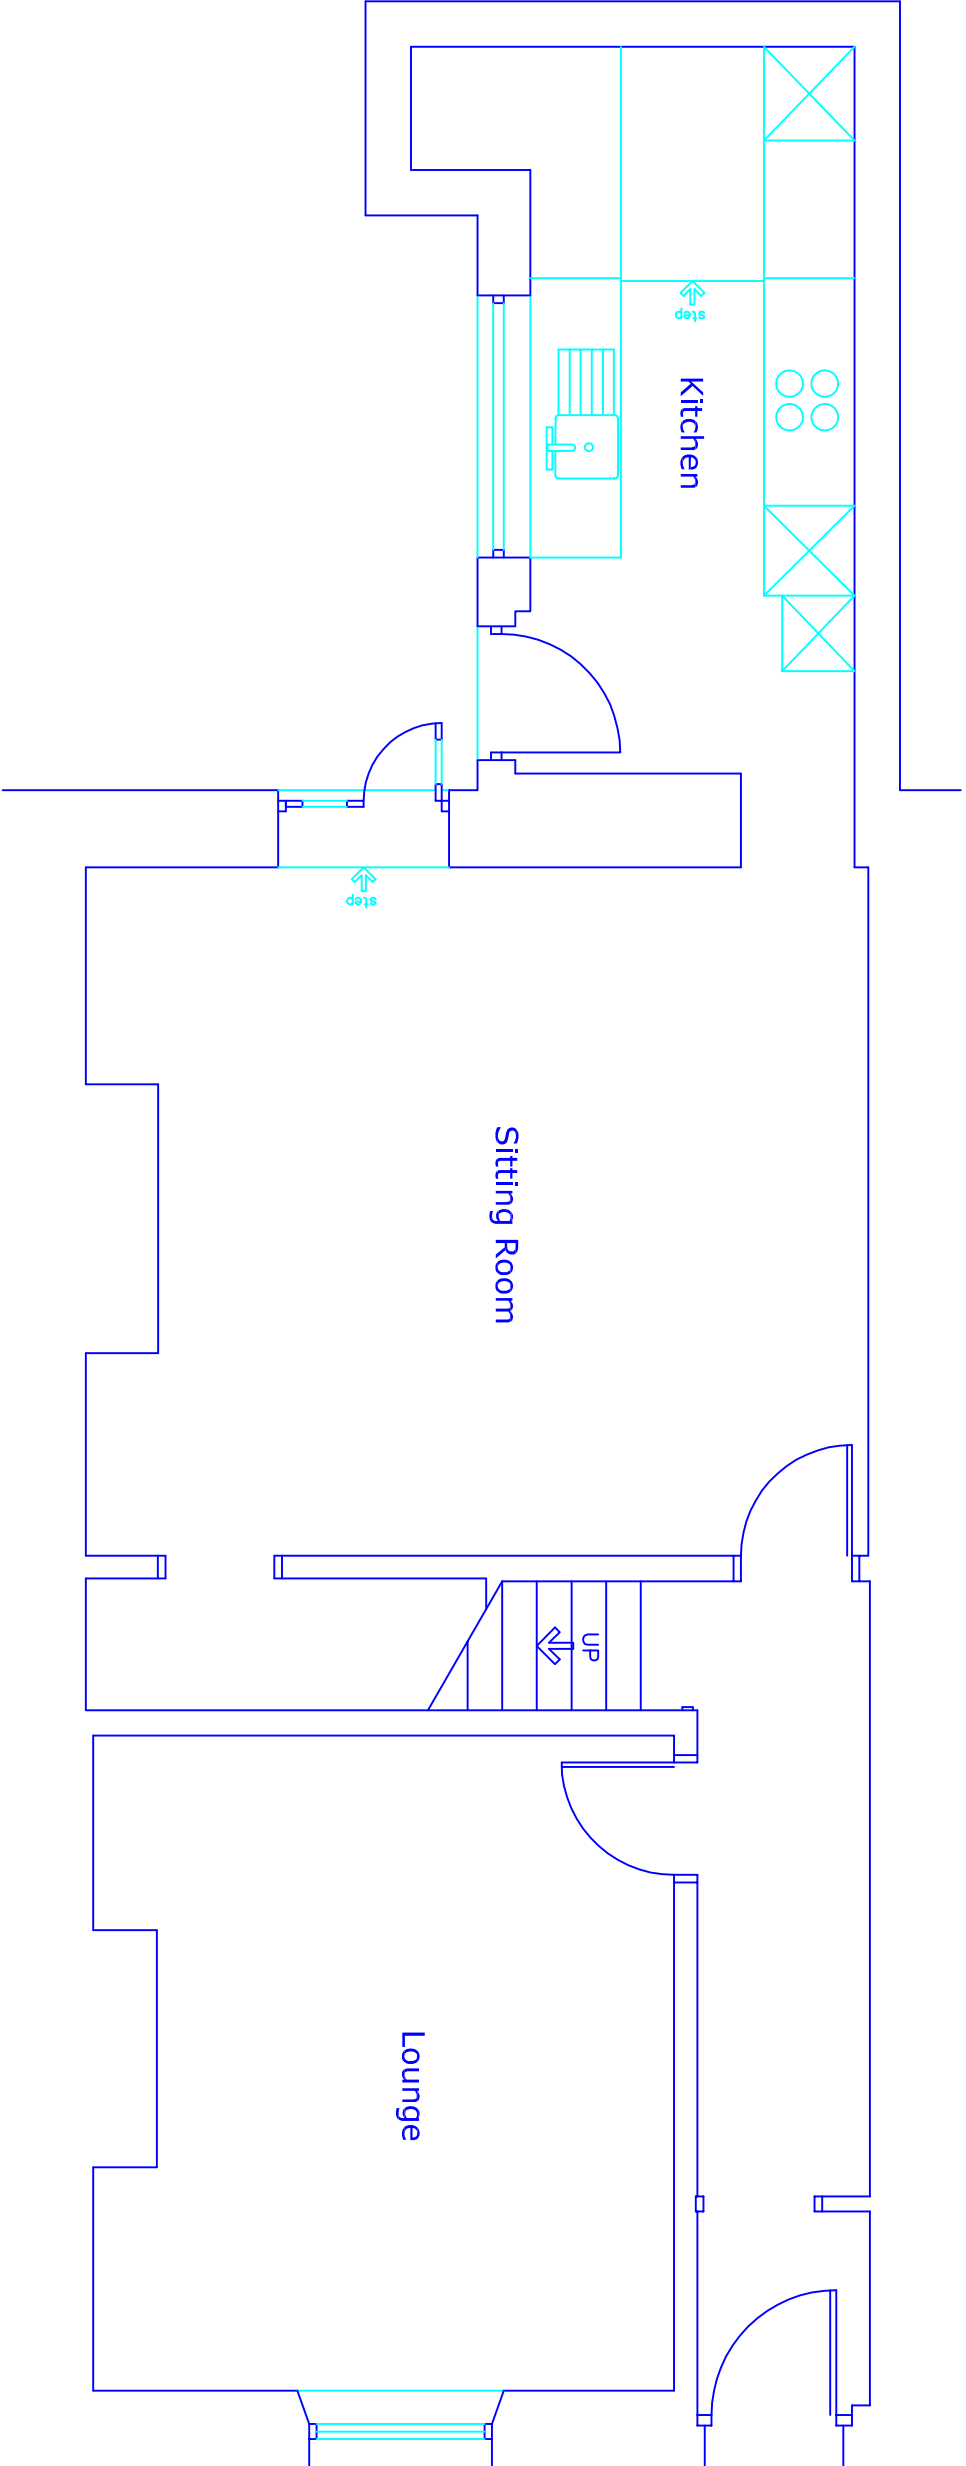


Existing Ground Floor Plan

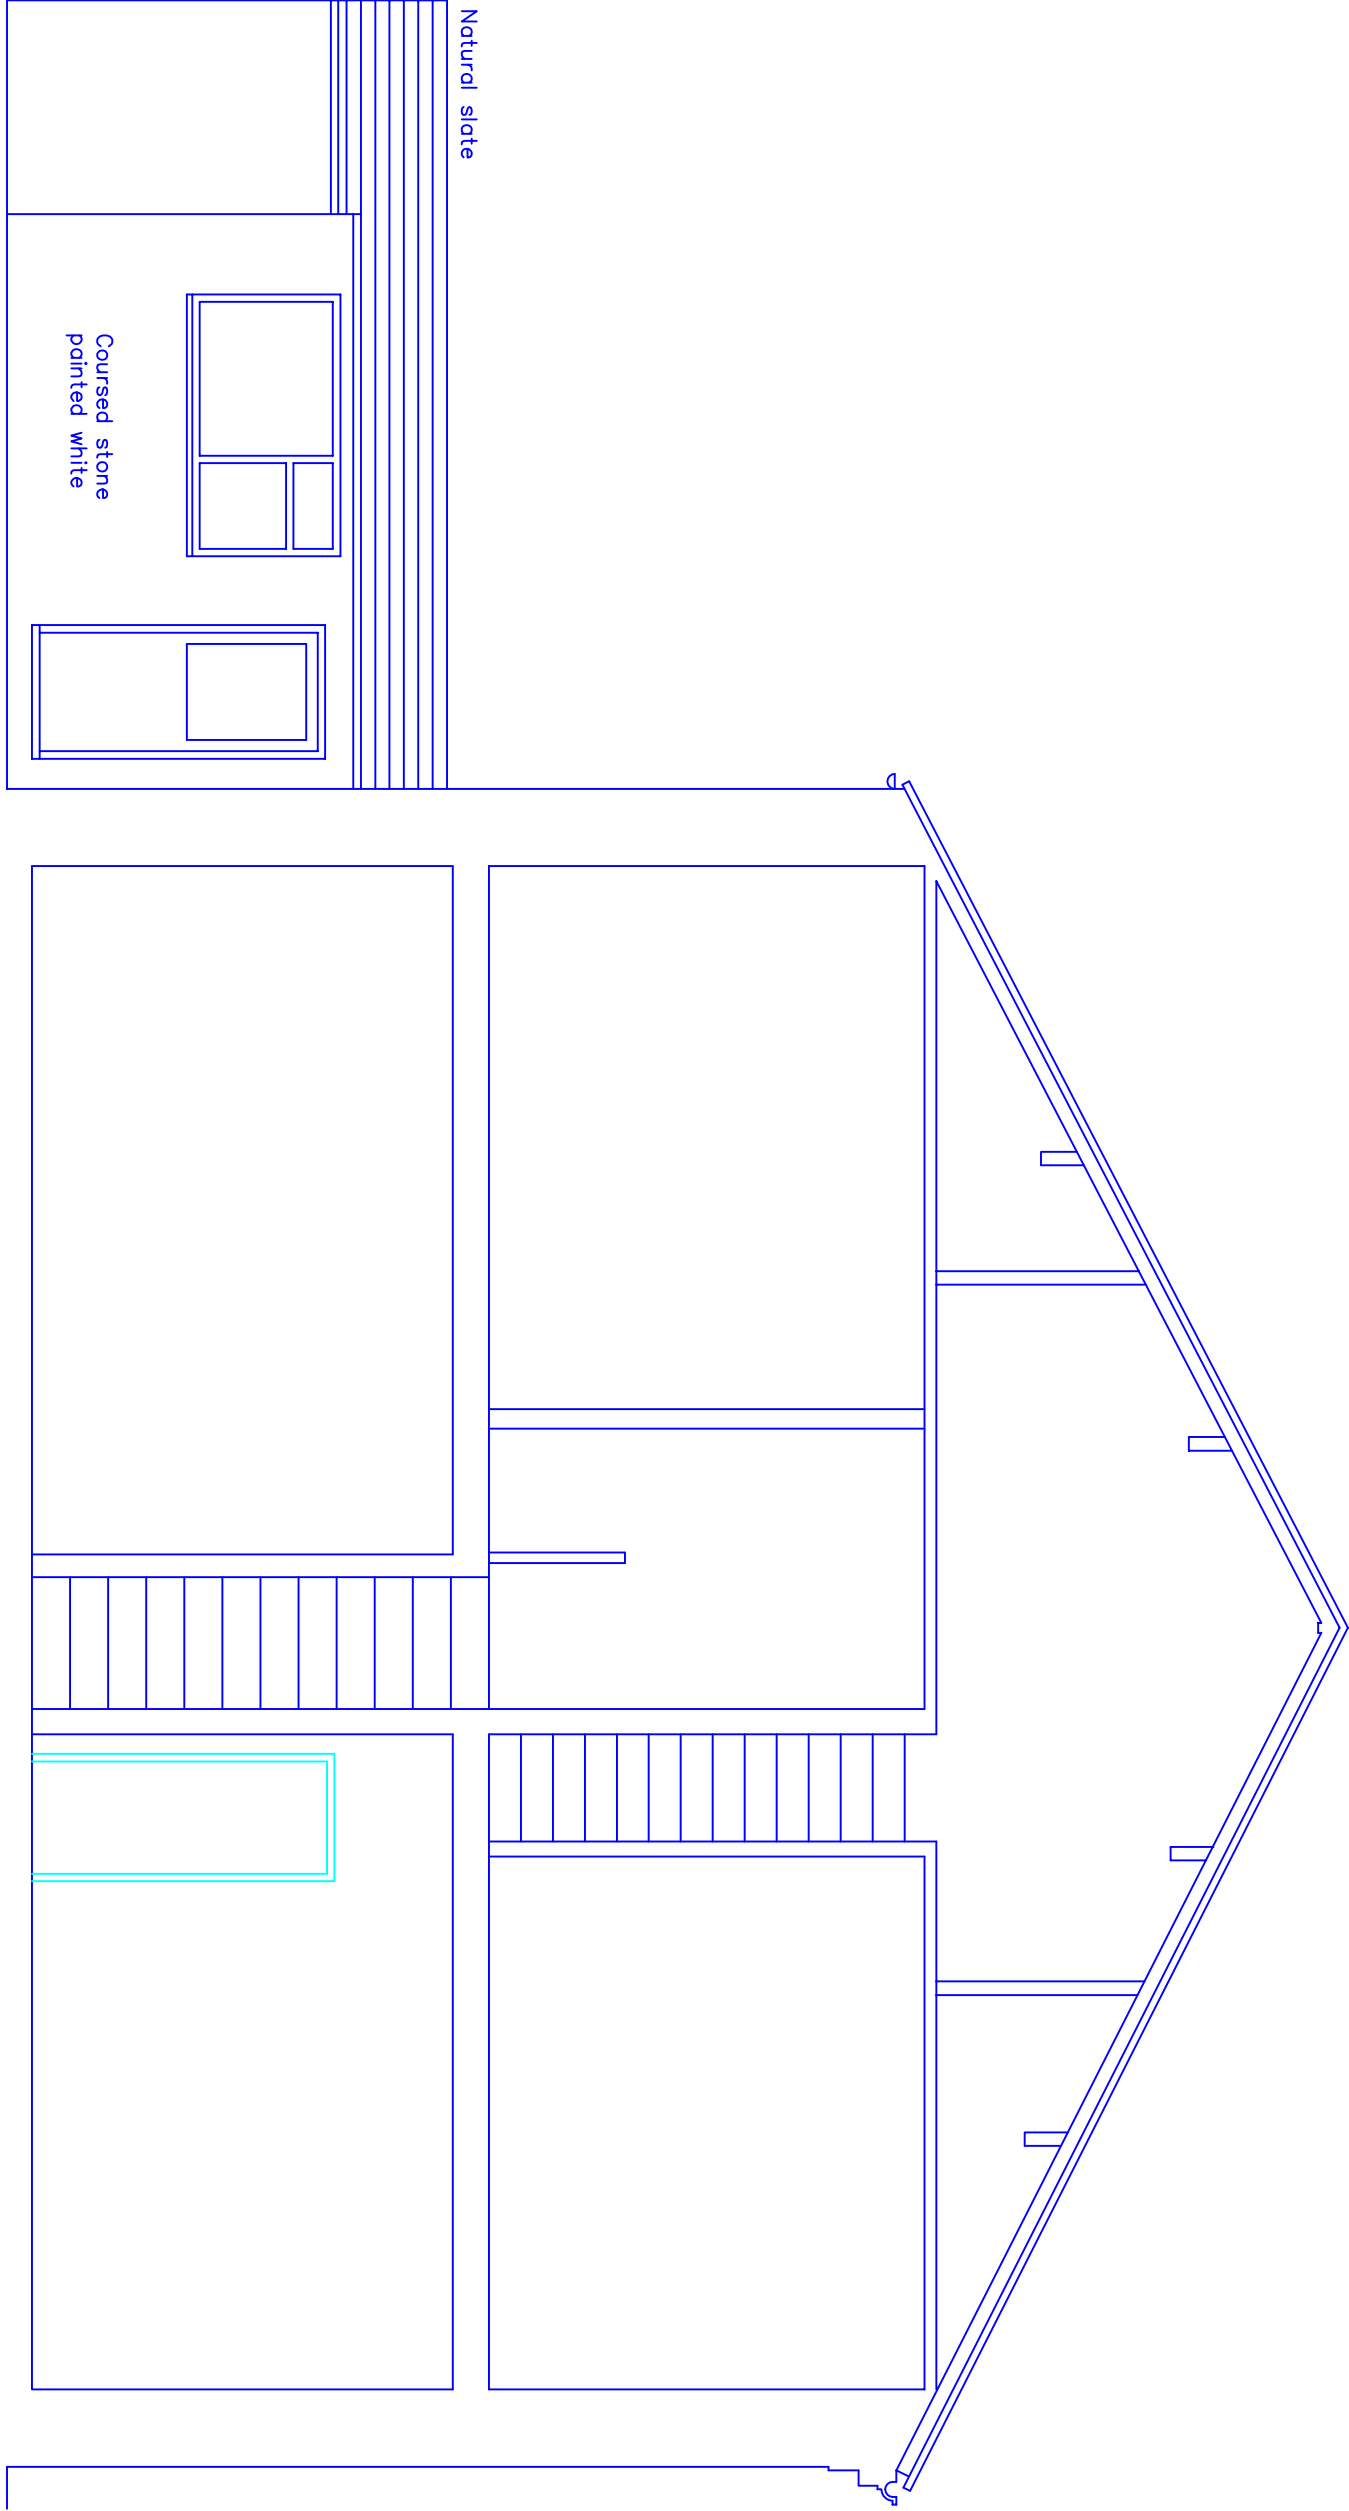


Existing Side Elevation

Existing Section

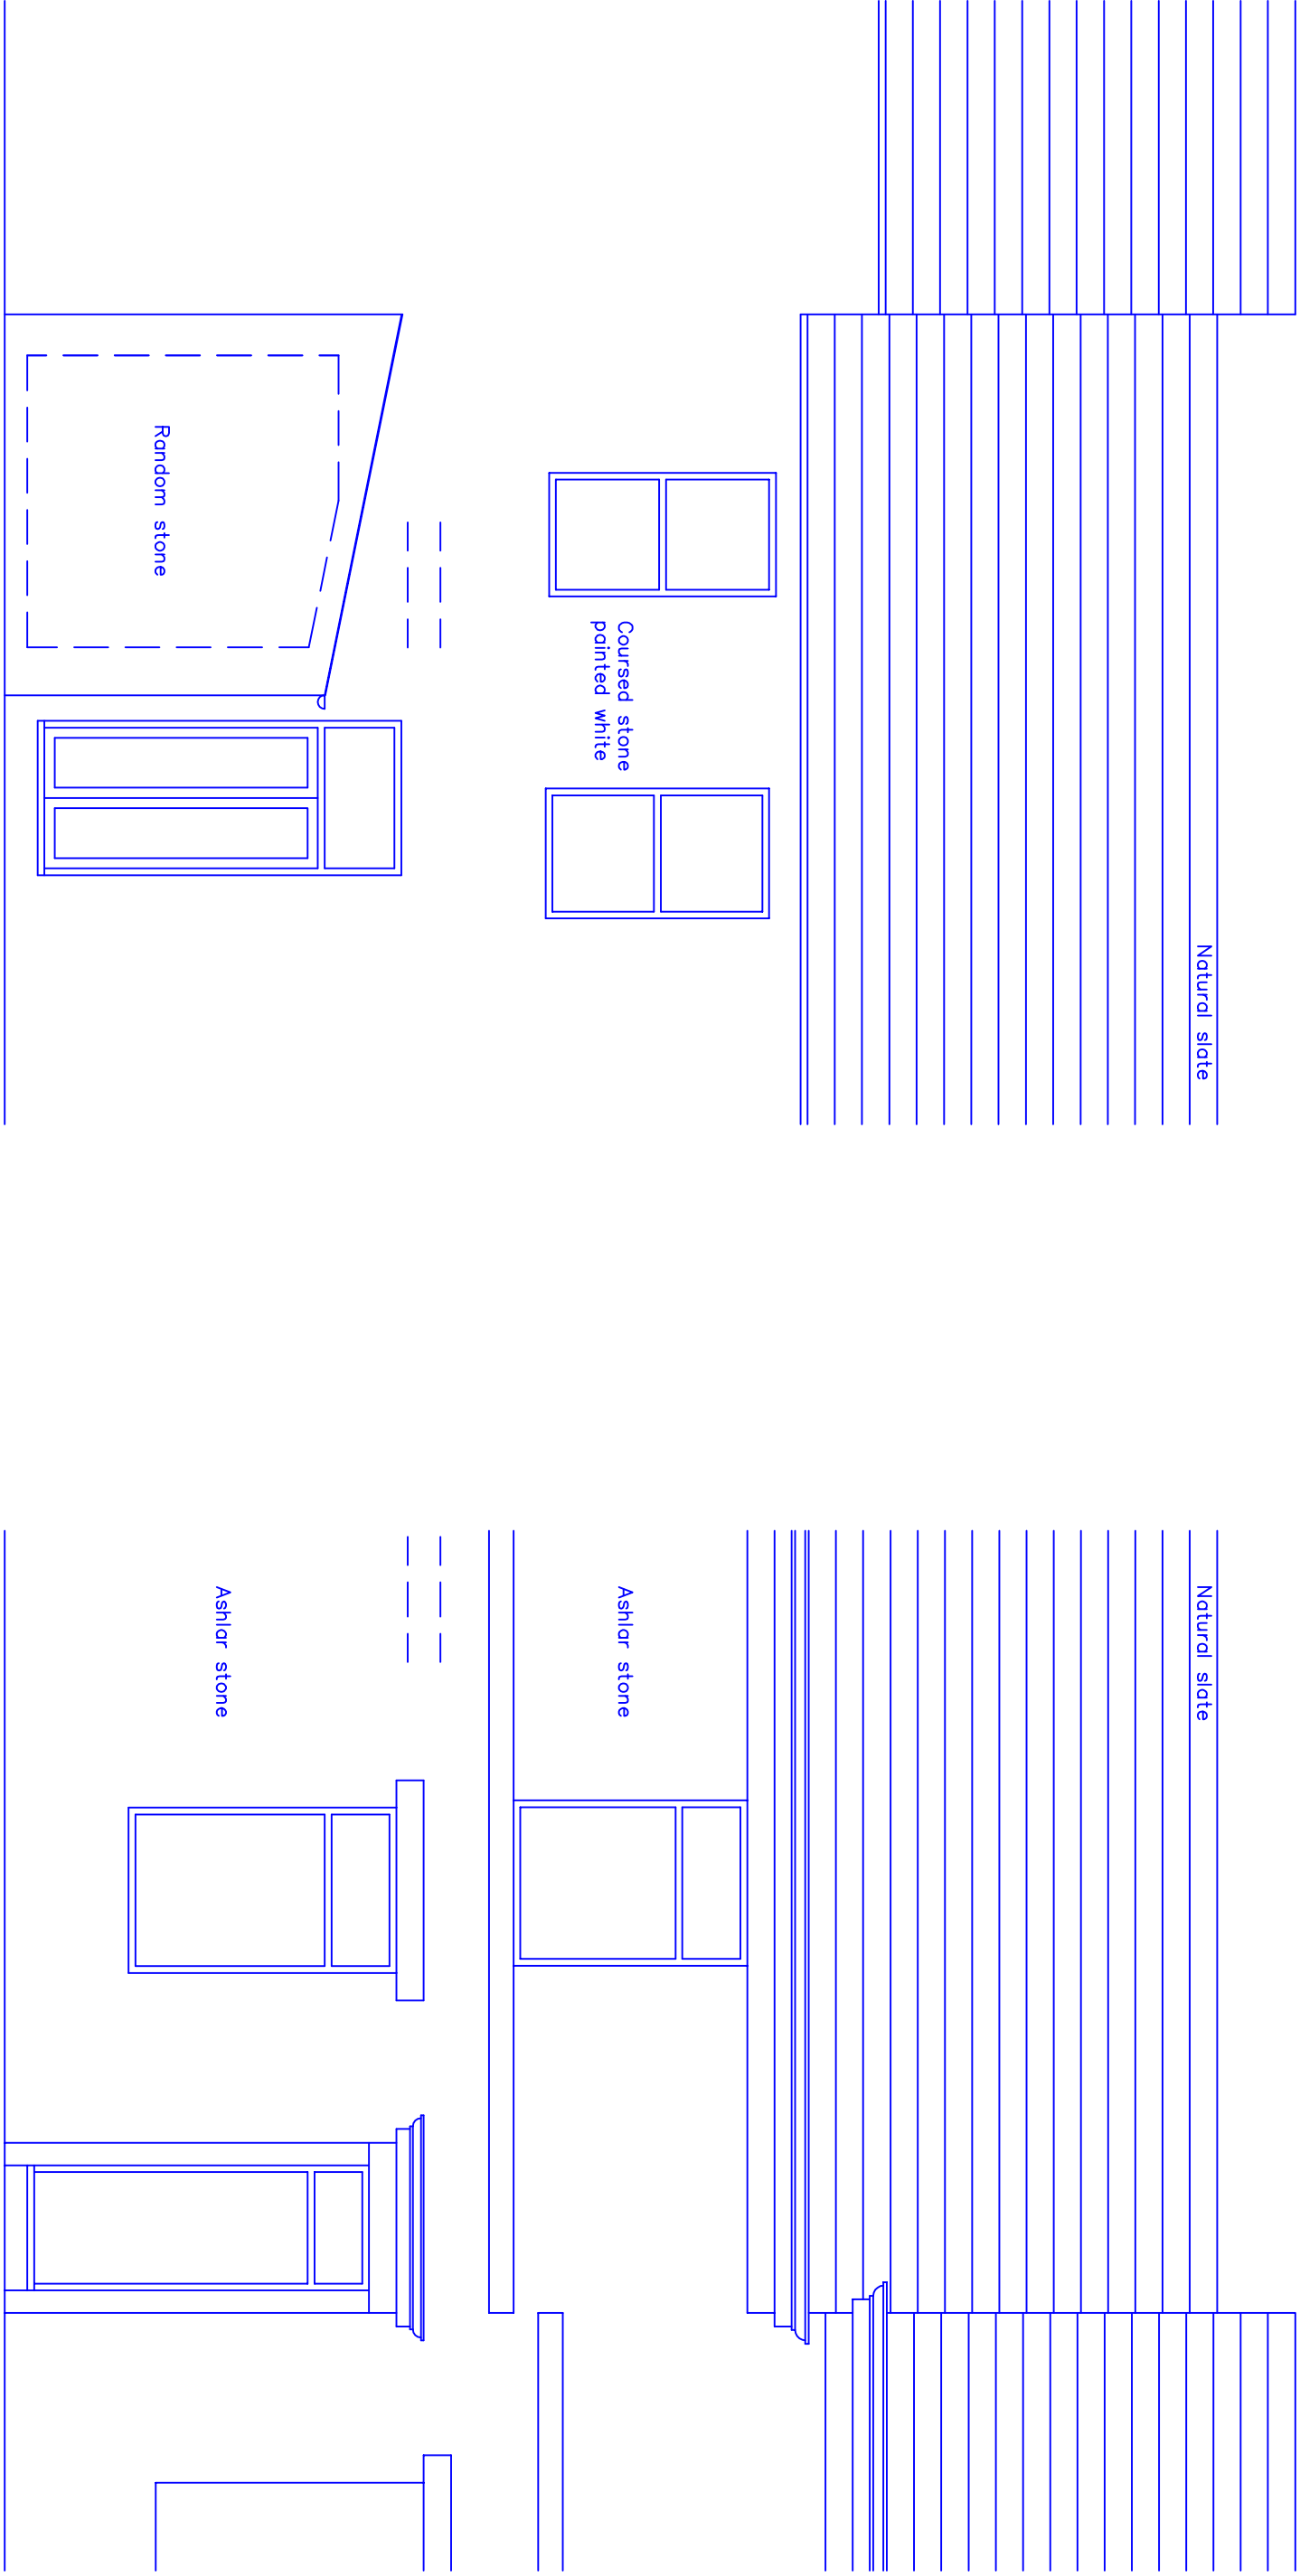

Existing Rear Elevation

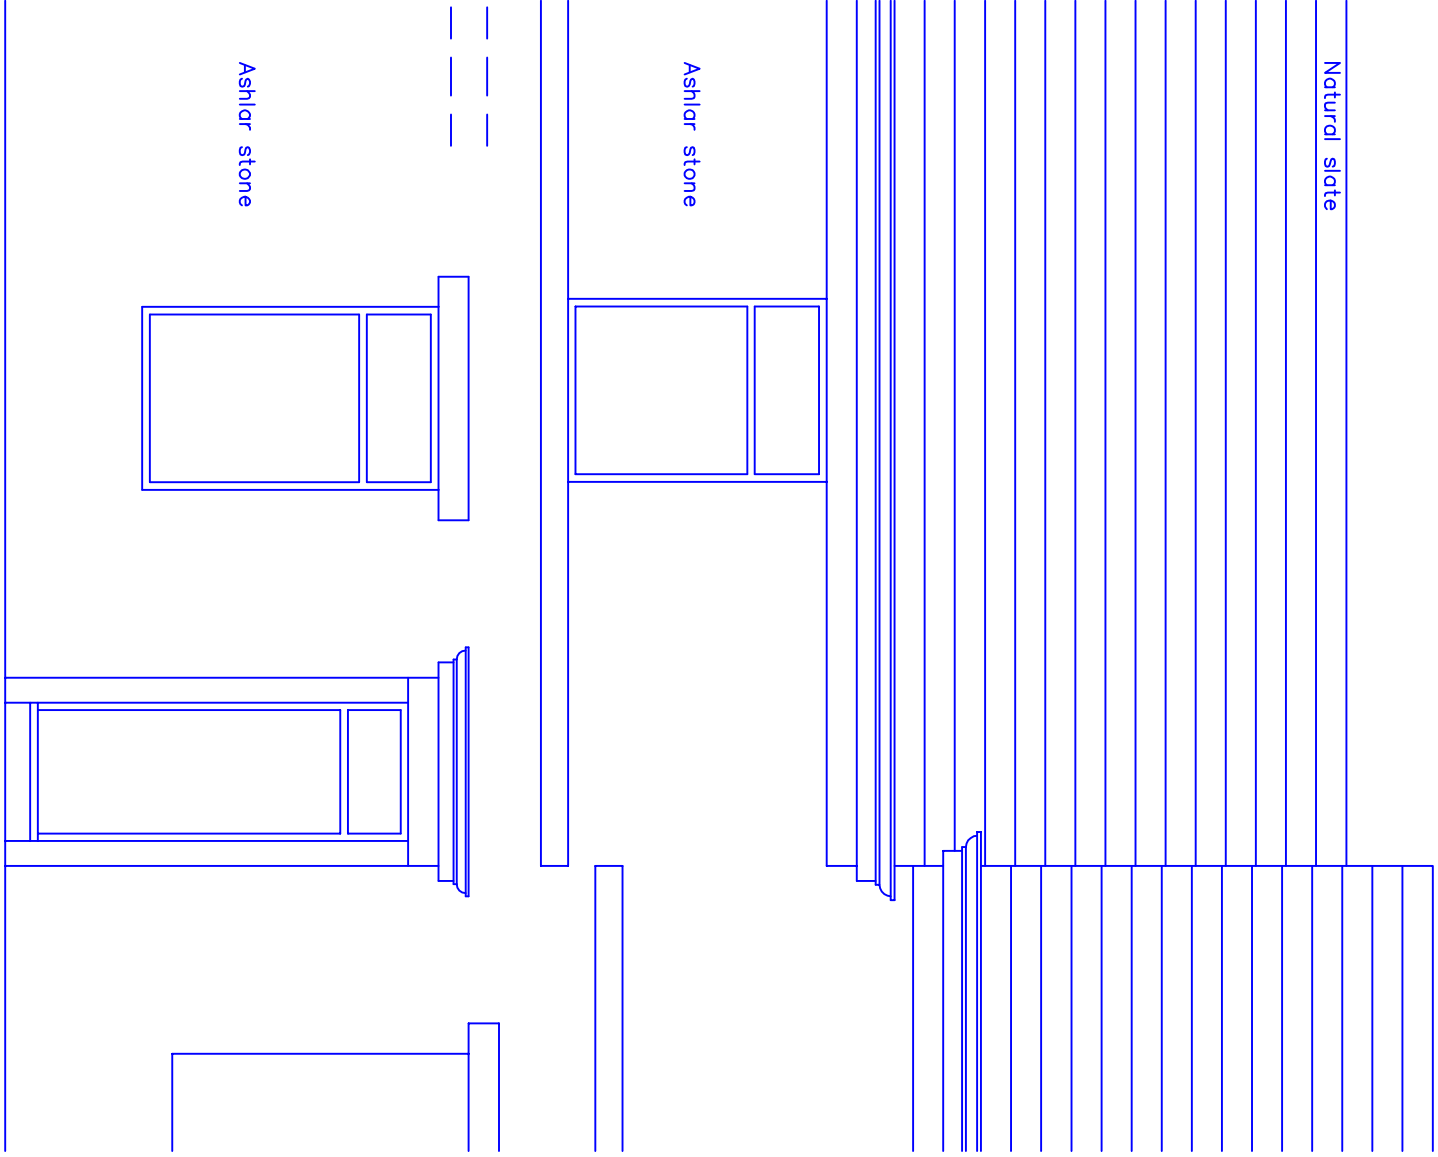

Existing Front Elevation

This drawing and design concept is the property of PPV design. It should not be reproduced without written permission

2 Helmsshore Road, Holcombe Village
Ramsbottom, Lancashire BL8 4PA
Gary Dearden (JK homes) DpArch RJ3A
gdm@ppv-design.co.uk www.ppv-design.co.uk
T: 0706 822751 M: 07712 669482