


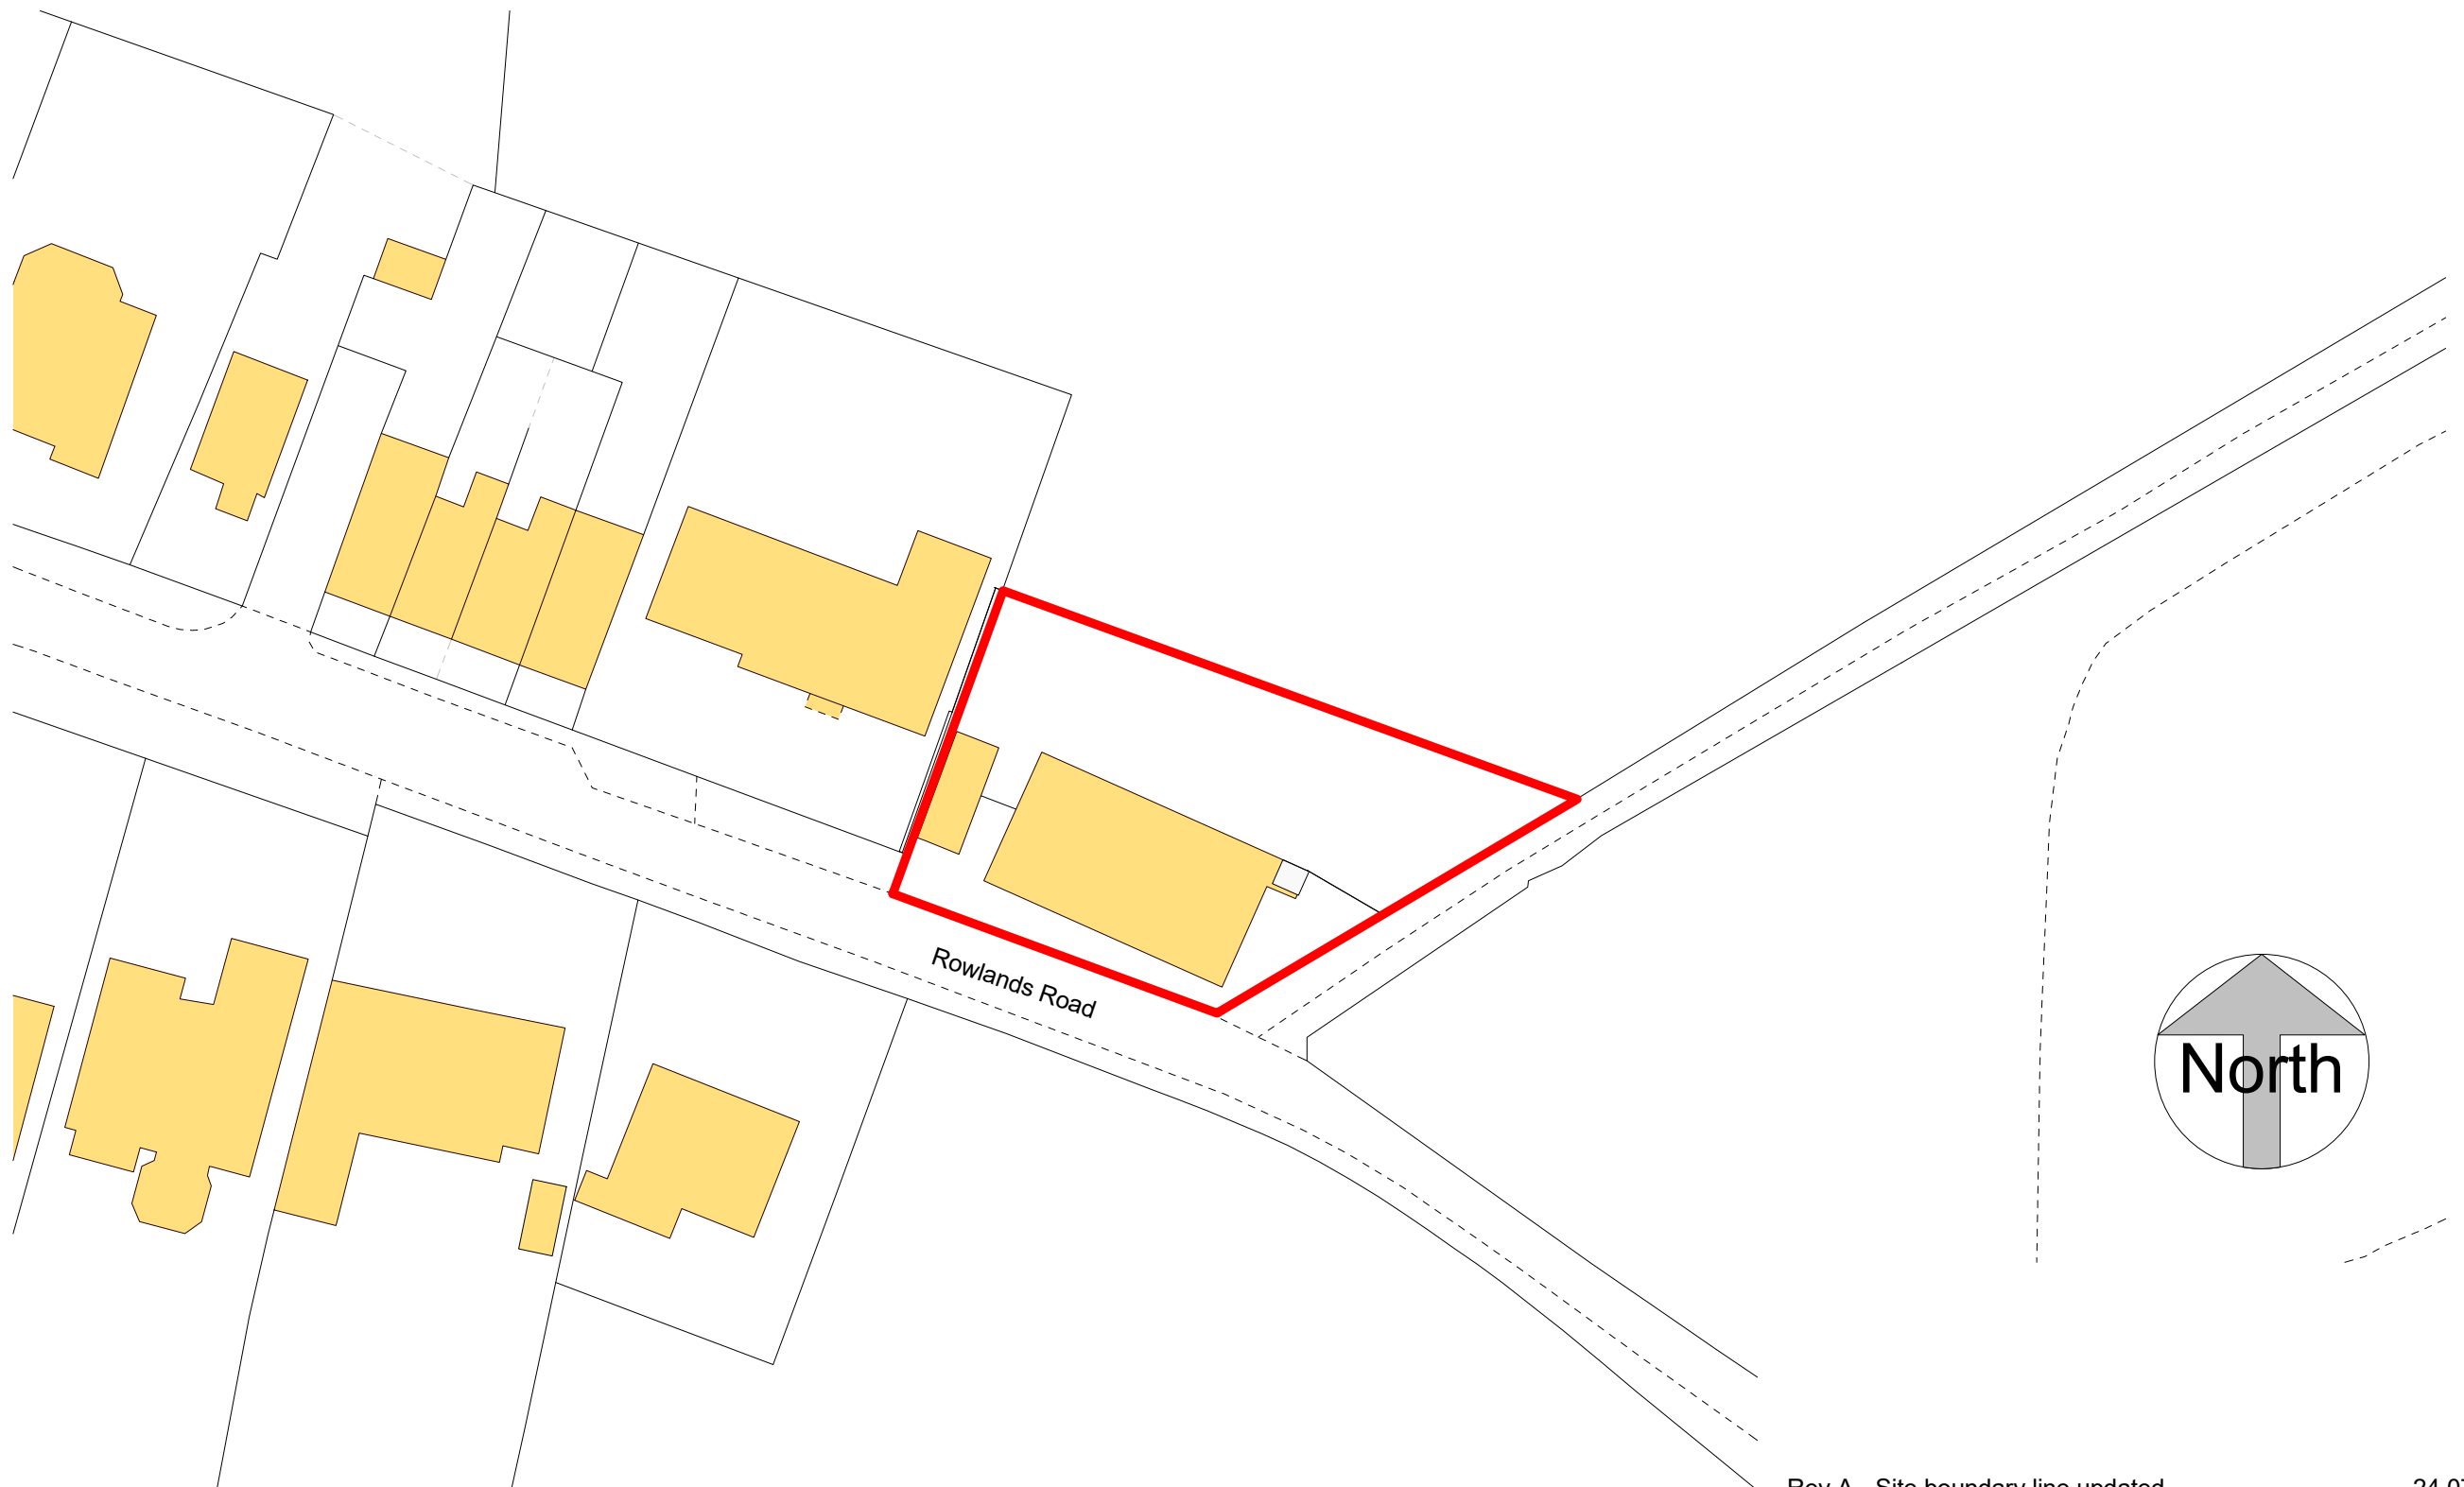

Rev A - Site boundary line updated 24.07.2019

Lee Wood MCIAT
58 Black Horse Hill
West Kirby
Ch48 6DS
Telephone 07760321574
Email mrleewood@hotmail.com

CLIENT Mr G Cross

PROJECT 47 Rowlands Road, Bury. BL9 5NF

DRAWING Site Location Plan

JOB NO.	DRAWING NO.	REVISION	DATE DRAWN	DRAWN BY	SCALE
BL95	001A		08/04/19	LW	1 : 500

BL95-001A