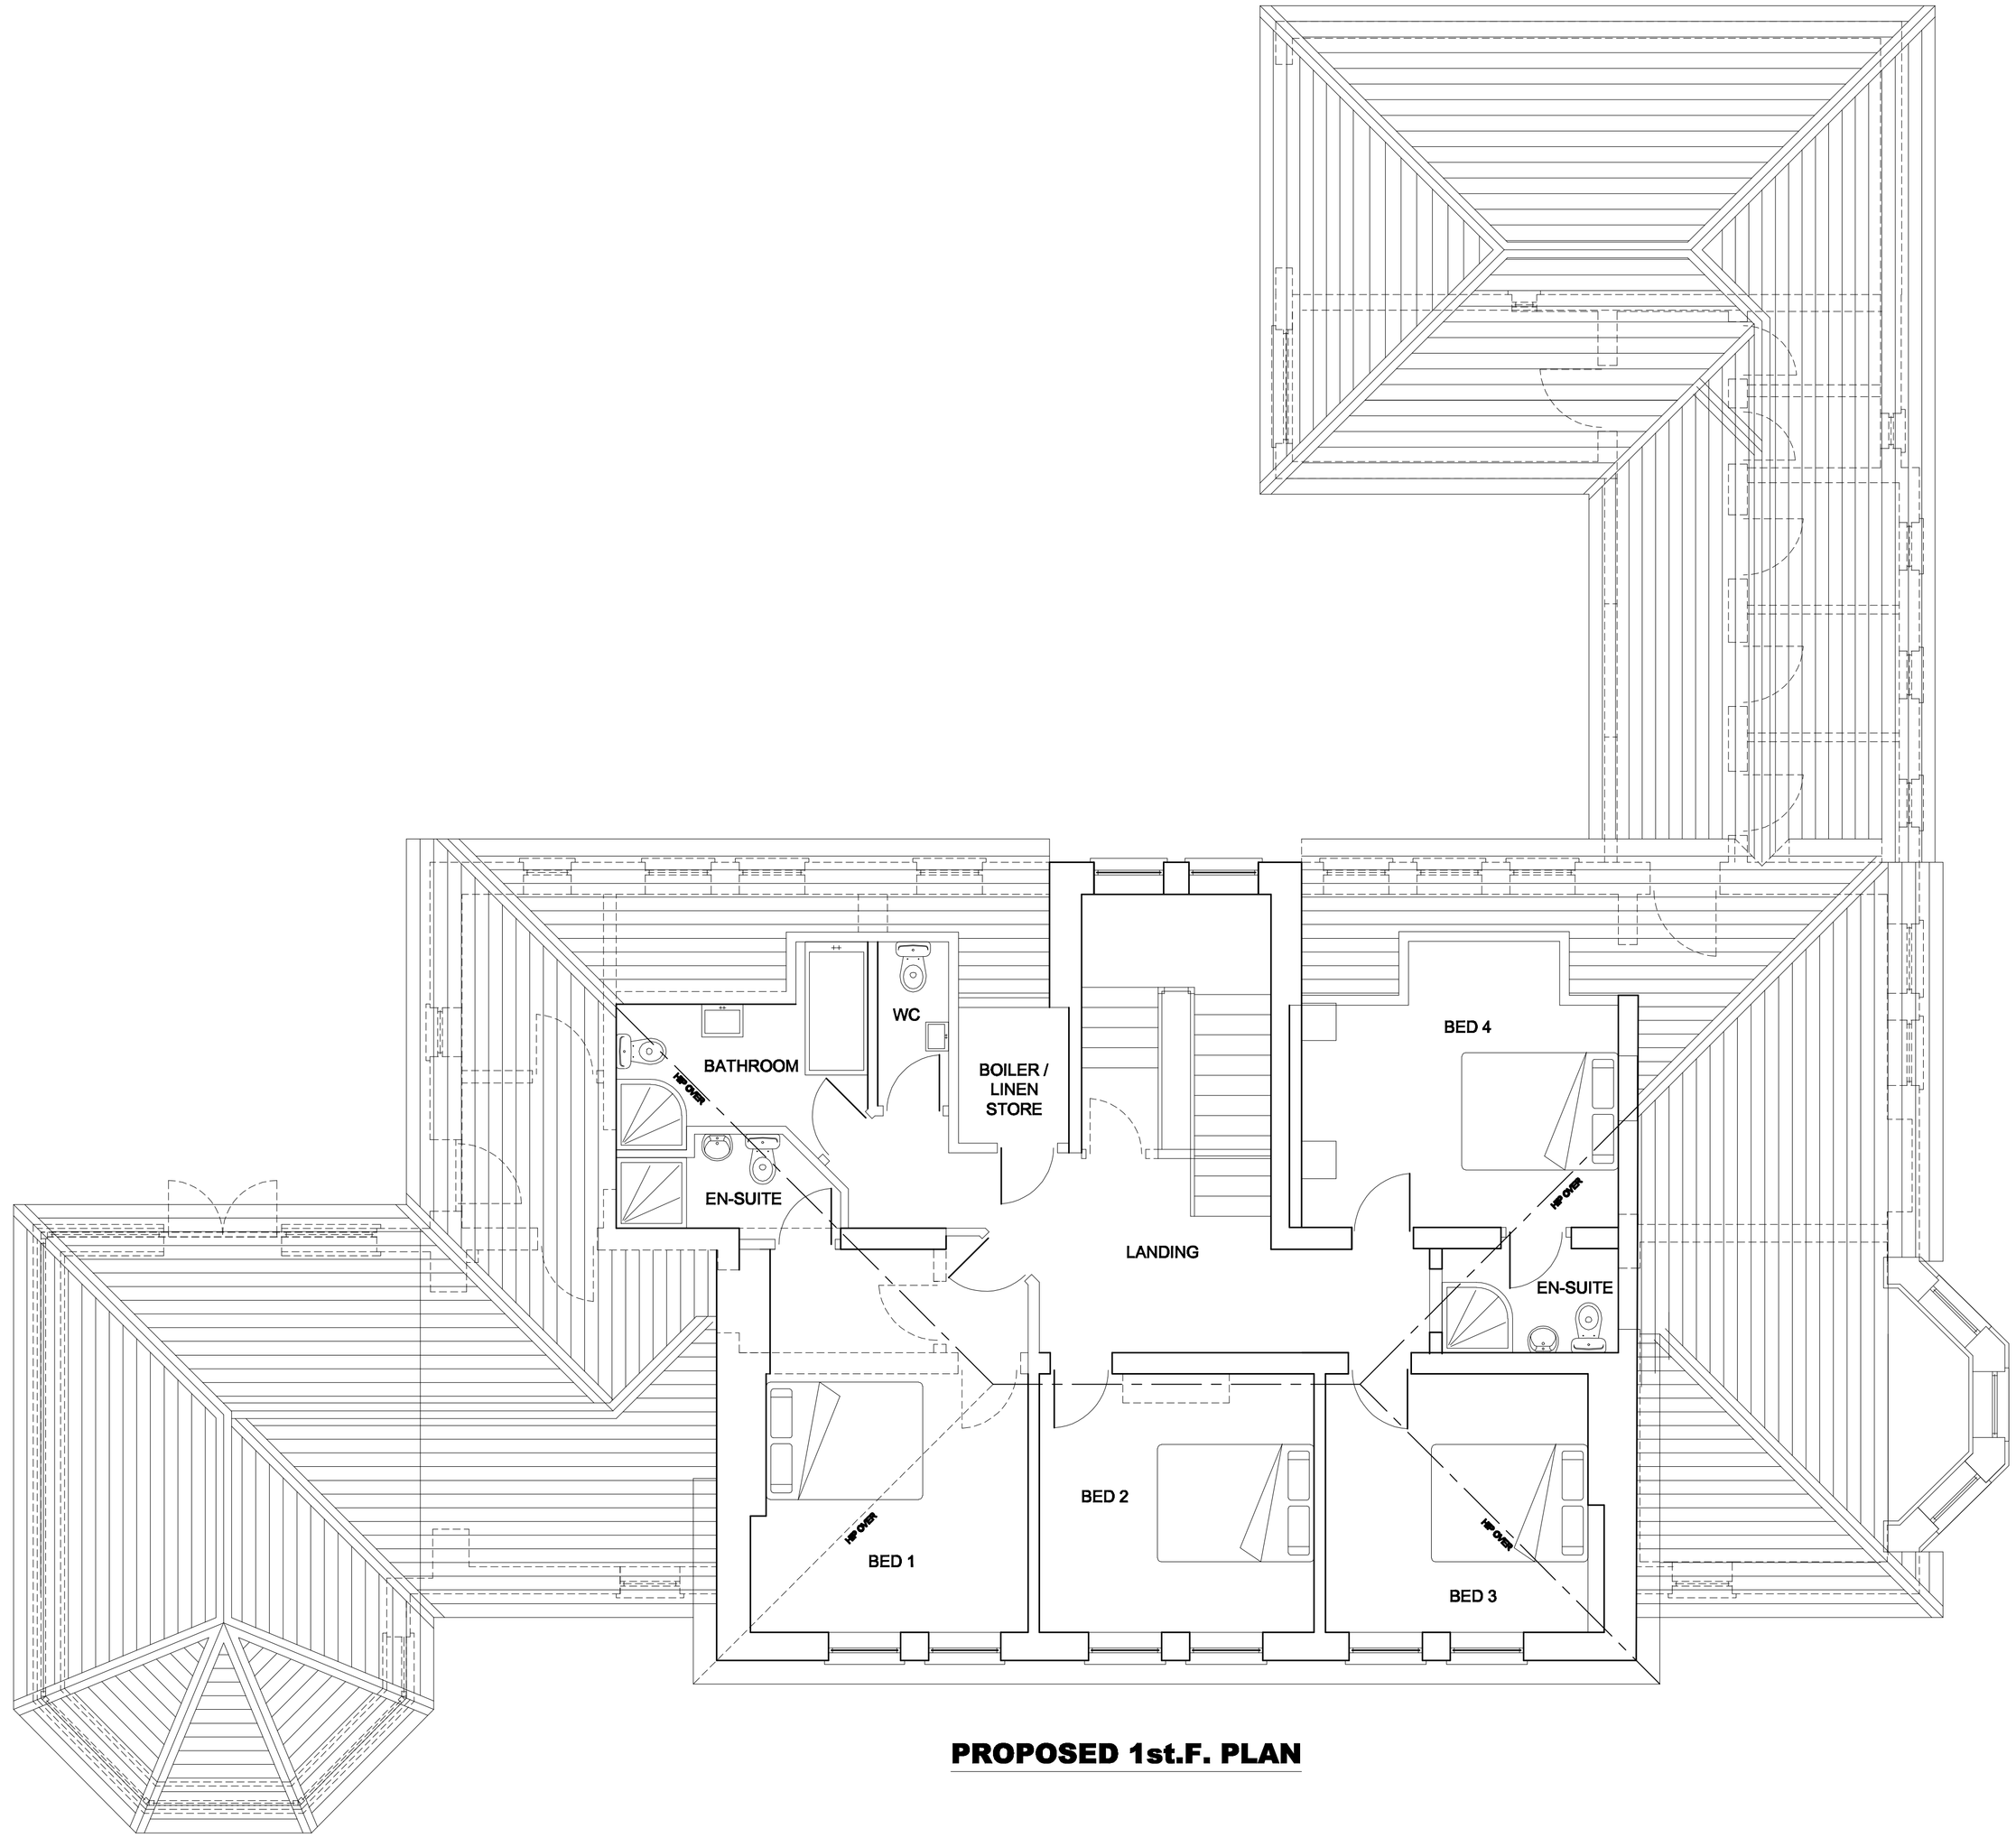


PROPOSED 1st.F. PLAN

METRES
0 1 2
SCALE 1:50

REV	DESCRIPTION	DATE

HINDLEY DESIGNS LIMITED
BUILDING CONSULTANTS
55 SOMERTON ROAD
BOLTON BL2 6LN
TEL 01204 393142

CHANGE OF USE TO HOUSE
KNOWSLEY HOUSE
KNOWSLEY ROAD
AINSWORTH BOLTON
BL2 5PT

PROPOSED F.F. PLAN

DRAWN IC Jul'2020
SCALE 1:50 SHEET 07 A1