




AS EXISTING

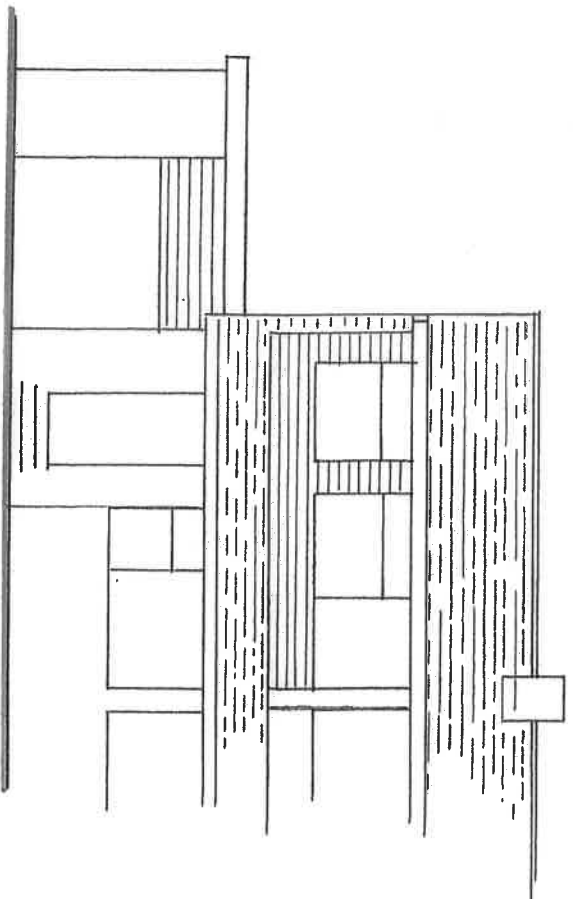

FRONT ELEVATION

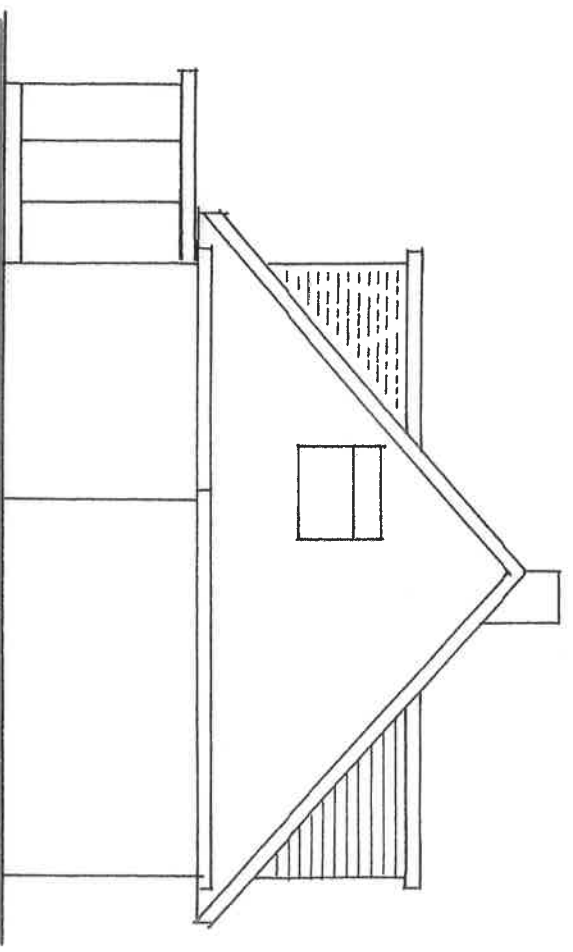

SIDE ELEVATION.

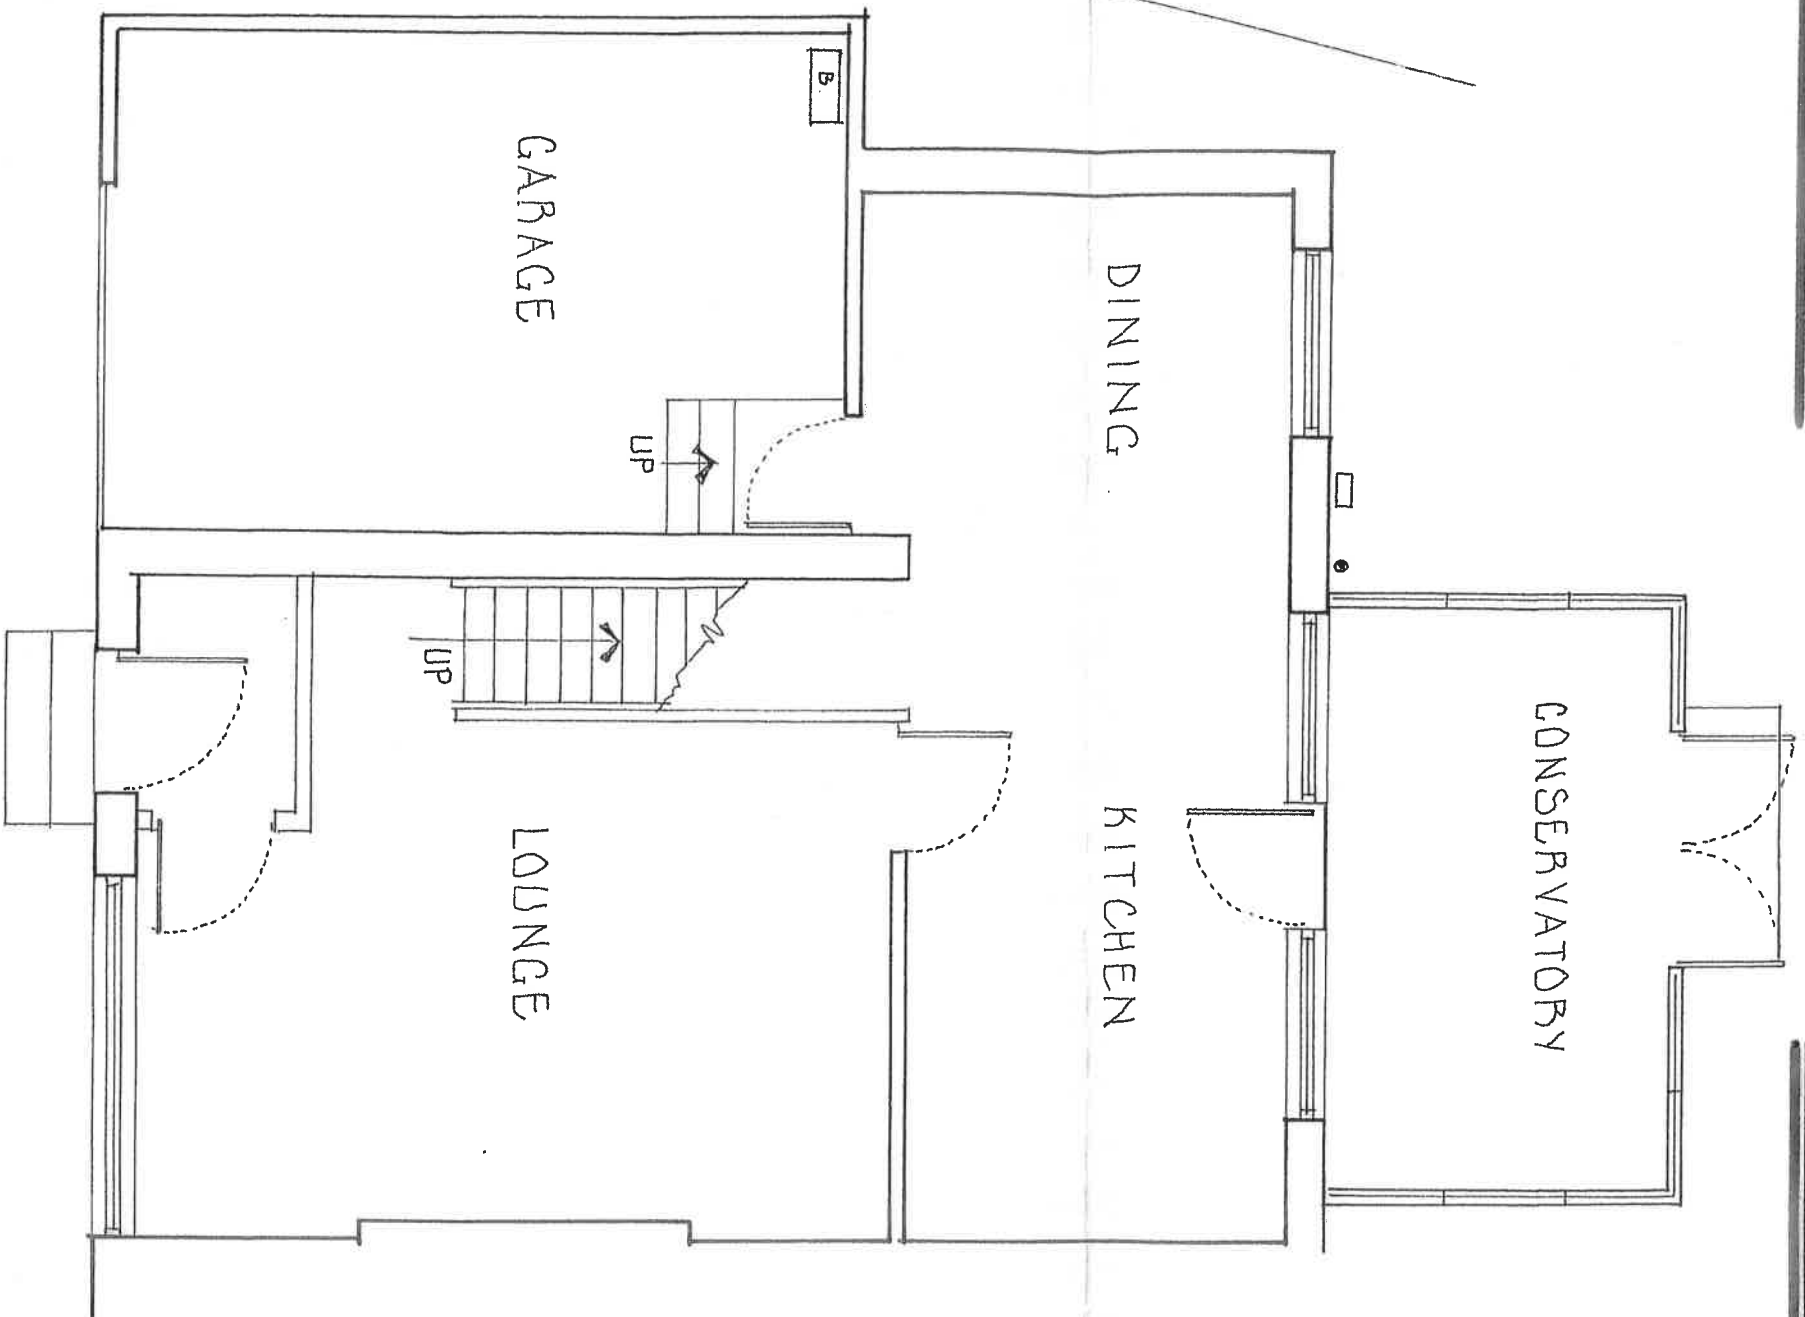

GROUND FLOOR PLAN