



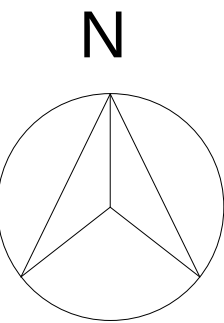

1 Block Plan - Existing  
1 : 200

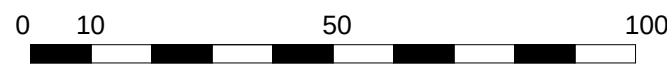

2 Blcok Plan - Proposal  
1 : 200



| Rev. | Date       | Seq. | BY | Description            |
|------|------------|------|----|------------------------|
| 01   | 11.10.2021 | 1    | MK | Issue for Pre Planning |



22 Micklefield Way, Borehamwood, WD6 4LG  
office@mkcreative.me.uk

Client:

Project:  
75 Carr Avenue, M25 9TW

Drawing area:

Drawing Title:  
BLOCK PLAN - PROPOSAL

Approved By: Approver Date: 23.11.2021

Checked By: Checker Scale: 1 : 200

Drawn By: Author Size: A1

Status:  
FOR PLANNING

Drawing No.  
75 CARR - 002

Rev.  
01