

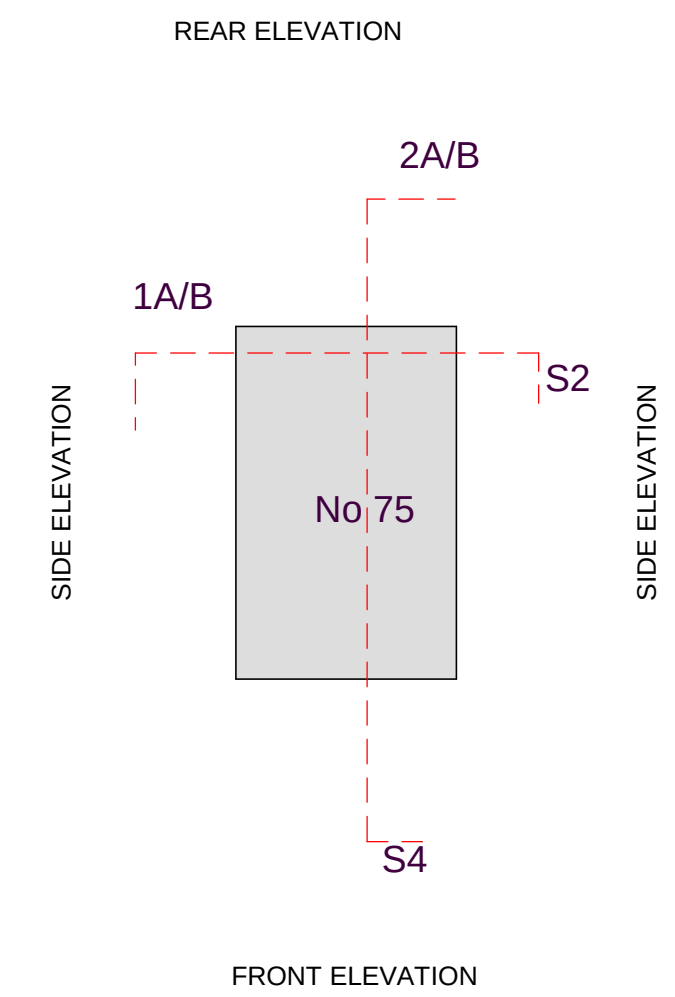
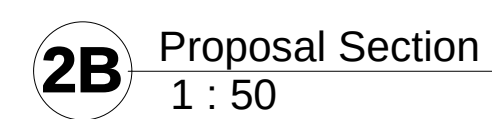
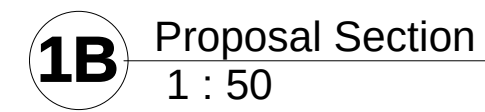
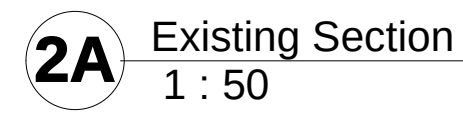


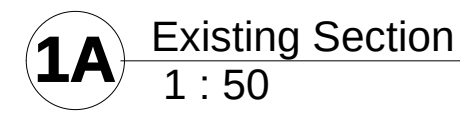

| Rev. | Date | Seq. | BY | Description |
|------|------|------|----|-------------|
|------|------|------|----|-------------|

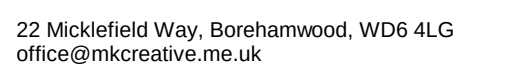

Client:

Project:  
75 Carr Avenue, M25 9TW

Drawing area:

Drawing Title:  
**SECTIONS**

|                          |                     |
|--------------------------|---------------------|
| Approved<br>By: Approver | Date: 23.11.2021    |
| Checked<br>By: Checker   | Scale: As indicated |
| Drawn<br>By: Author      | Size: A1            |

Status: **FOR PLANNING**

|                             |      |
|-----------------------------|------|
| Drawing No.<br>75 CARR- 011 | Rev. |
|-----------------------------|------|