




Block A

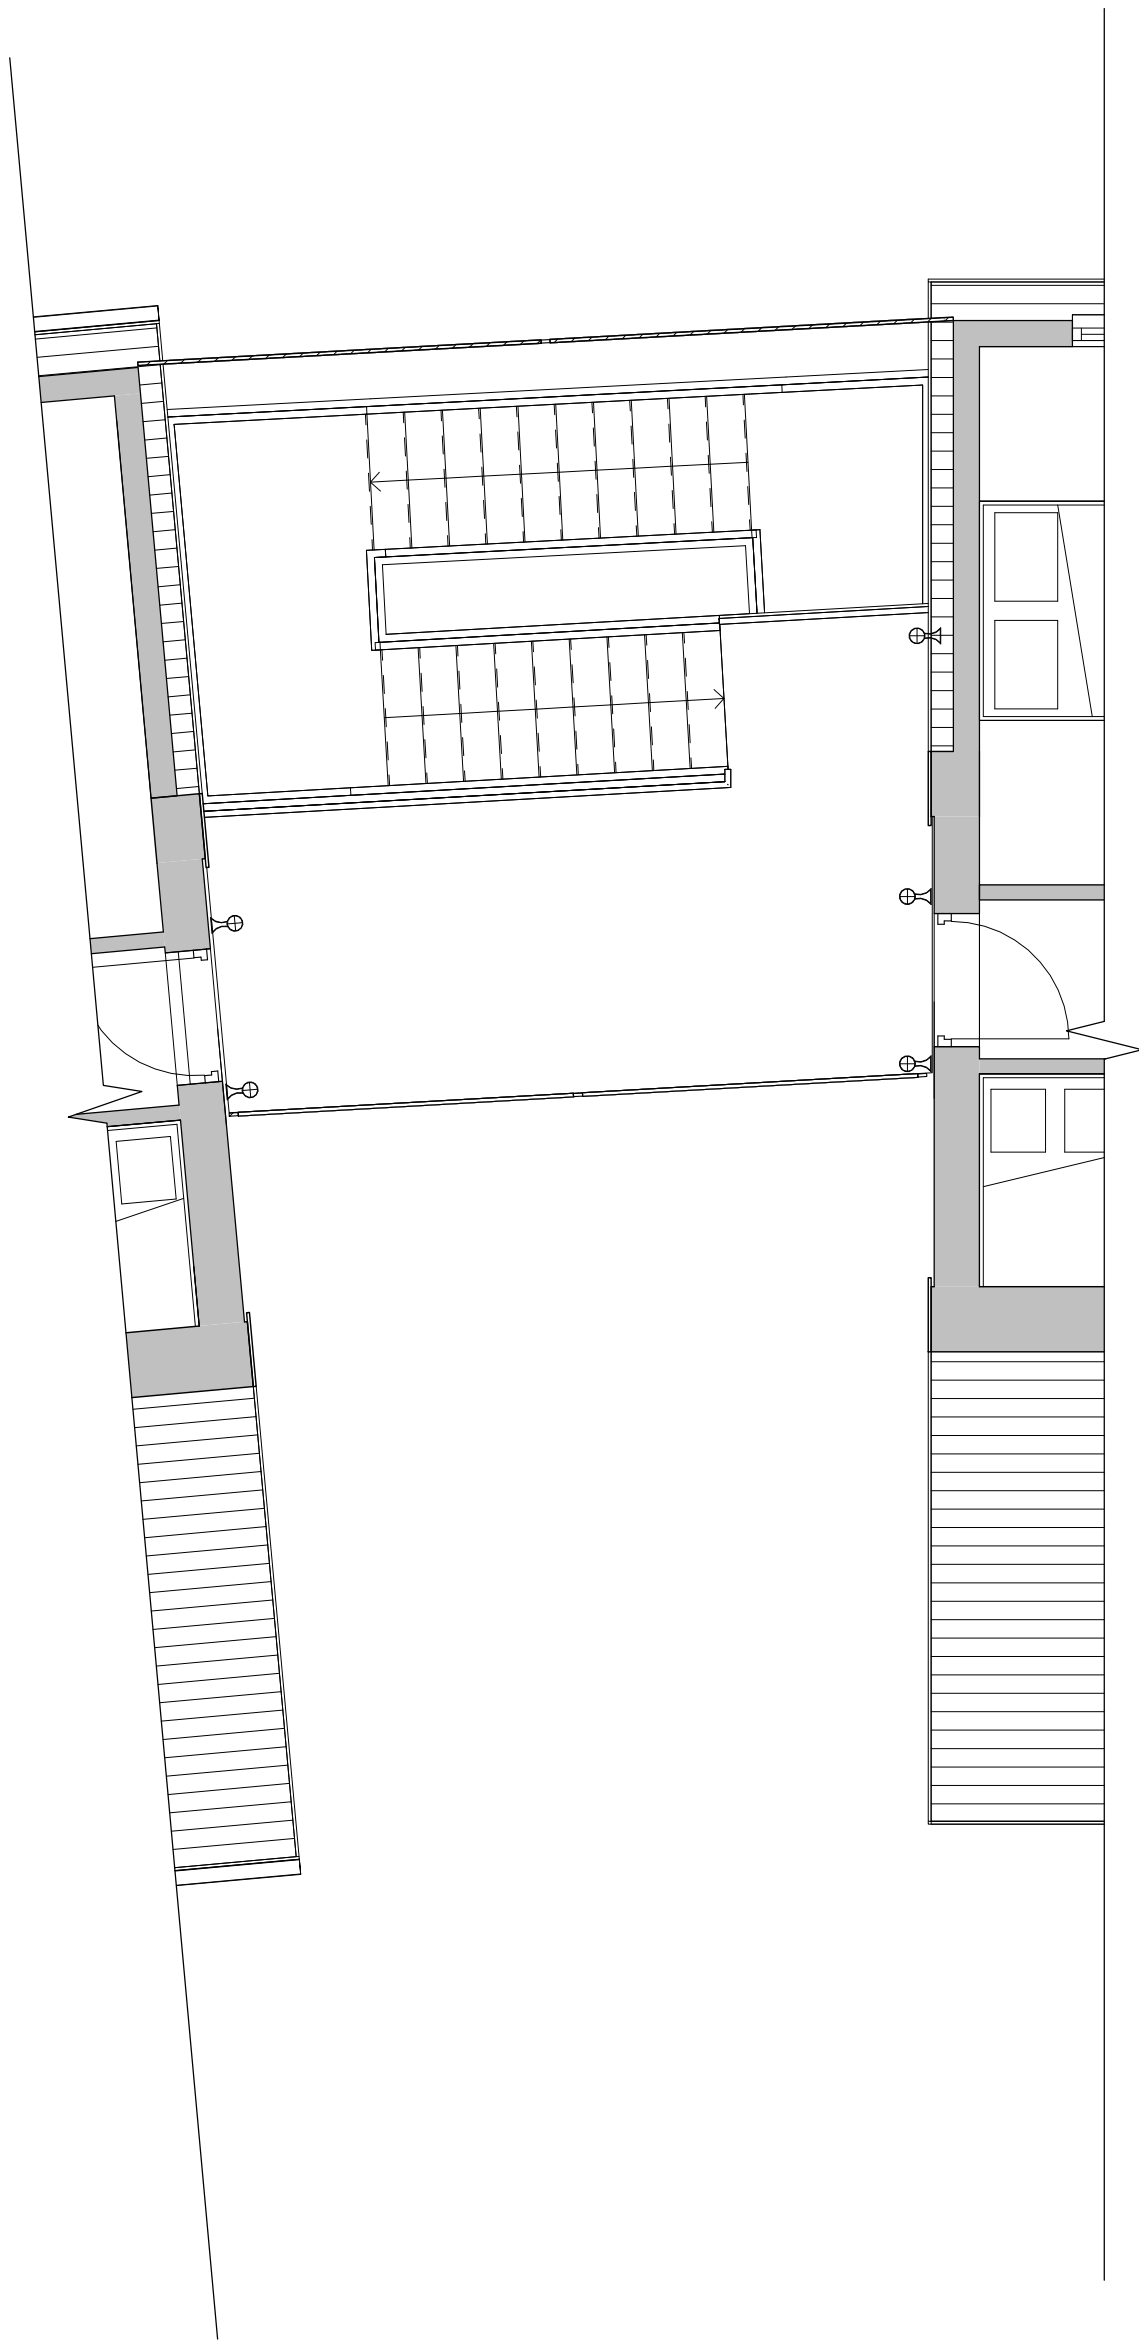

Block B

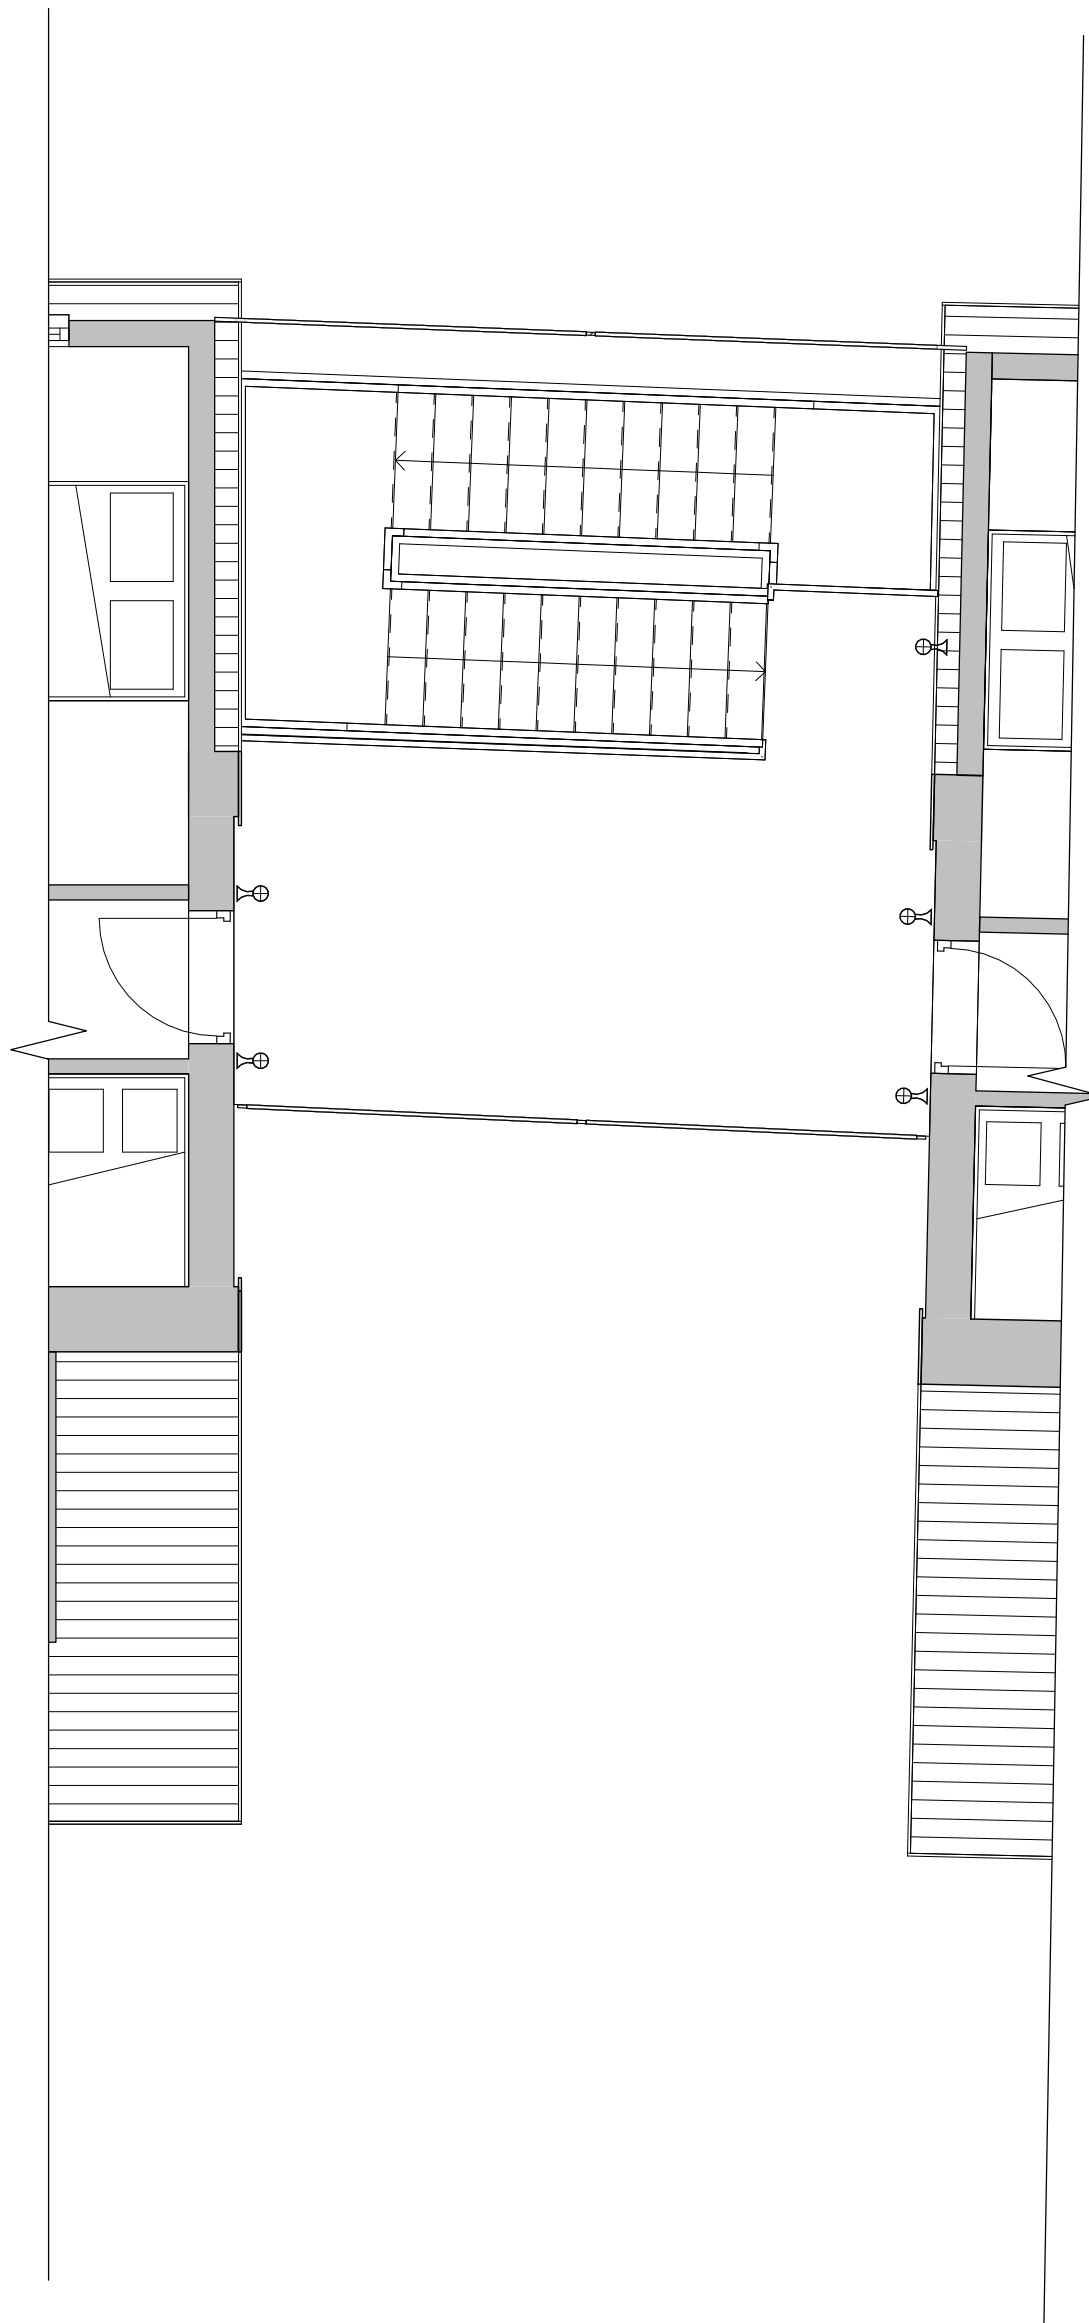

Block C

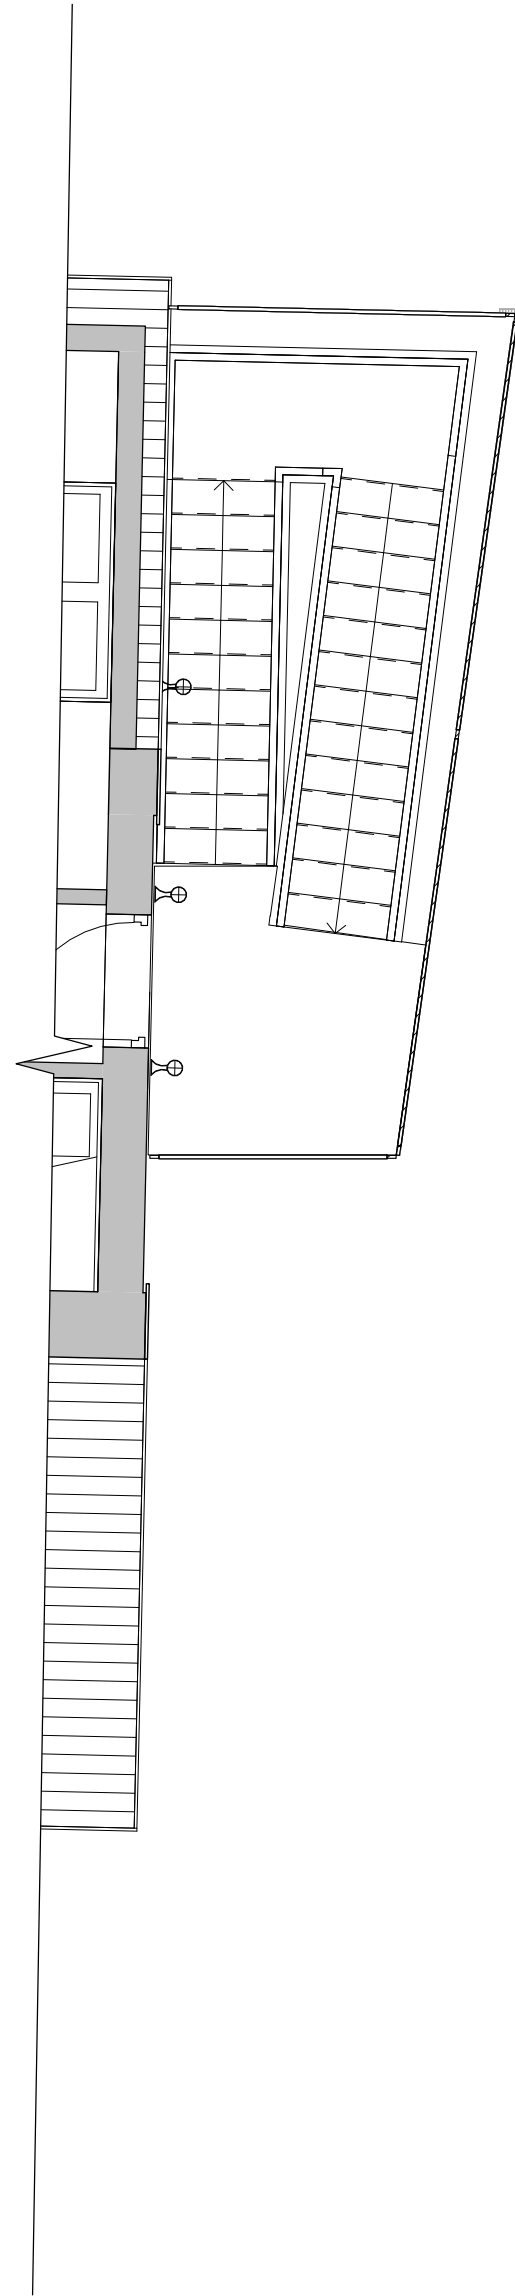

1 Level 2 - Lighting
1 : 50

No.	Description	Date
-----	-------------	------

PROJECT Singleton Court, Bury Old Road		
TITLE Lighting Level 2		
CLIENT Care of EPML		
STATUS Planning		
DRAWN BY SG	DATE 10/09/2020	SCALE (@ A1) 1 : 50
PROJECT NUMBER GGS20007.1	DRAWING NUMBER 503	REV
GOLD SKETCH S T U D I O S www.goldsketch.co.uk info@goldsketch.co.uk 0161 792 9595		
NOTES © COPYRIGHT. ALL RIGHTS RESERVED. THIS DRAWING MUST NOT BE REPRODUCED WITHOUT WRITTEN CONSENT. DRAWING TO BE USED FOR THE STATUS INDICATED ONLY. ALL DIMENSIONS AND SETTING OUT DATA ARE INDICATED AND CO-ORDINATES ON SITE. ANY DISCREPANCIES TO BE REPORTED TO THE DESIGNER PRIOR TO THE COMMENCEMENT OF ANY WORK. ALL WORK AND MATERIALS TO BE IN ACCORDANCE WITH CURRENT STATUTORY REGULATION AND LATEST CODES OF PRACTICE AND BRITISH STANDARDS. ALL DIMENSIONS ON THIS DRAWING ARE UNLESS OTHERWISE STATED.		