


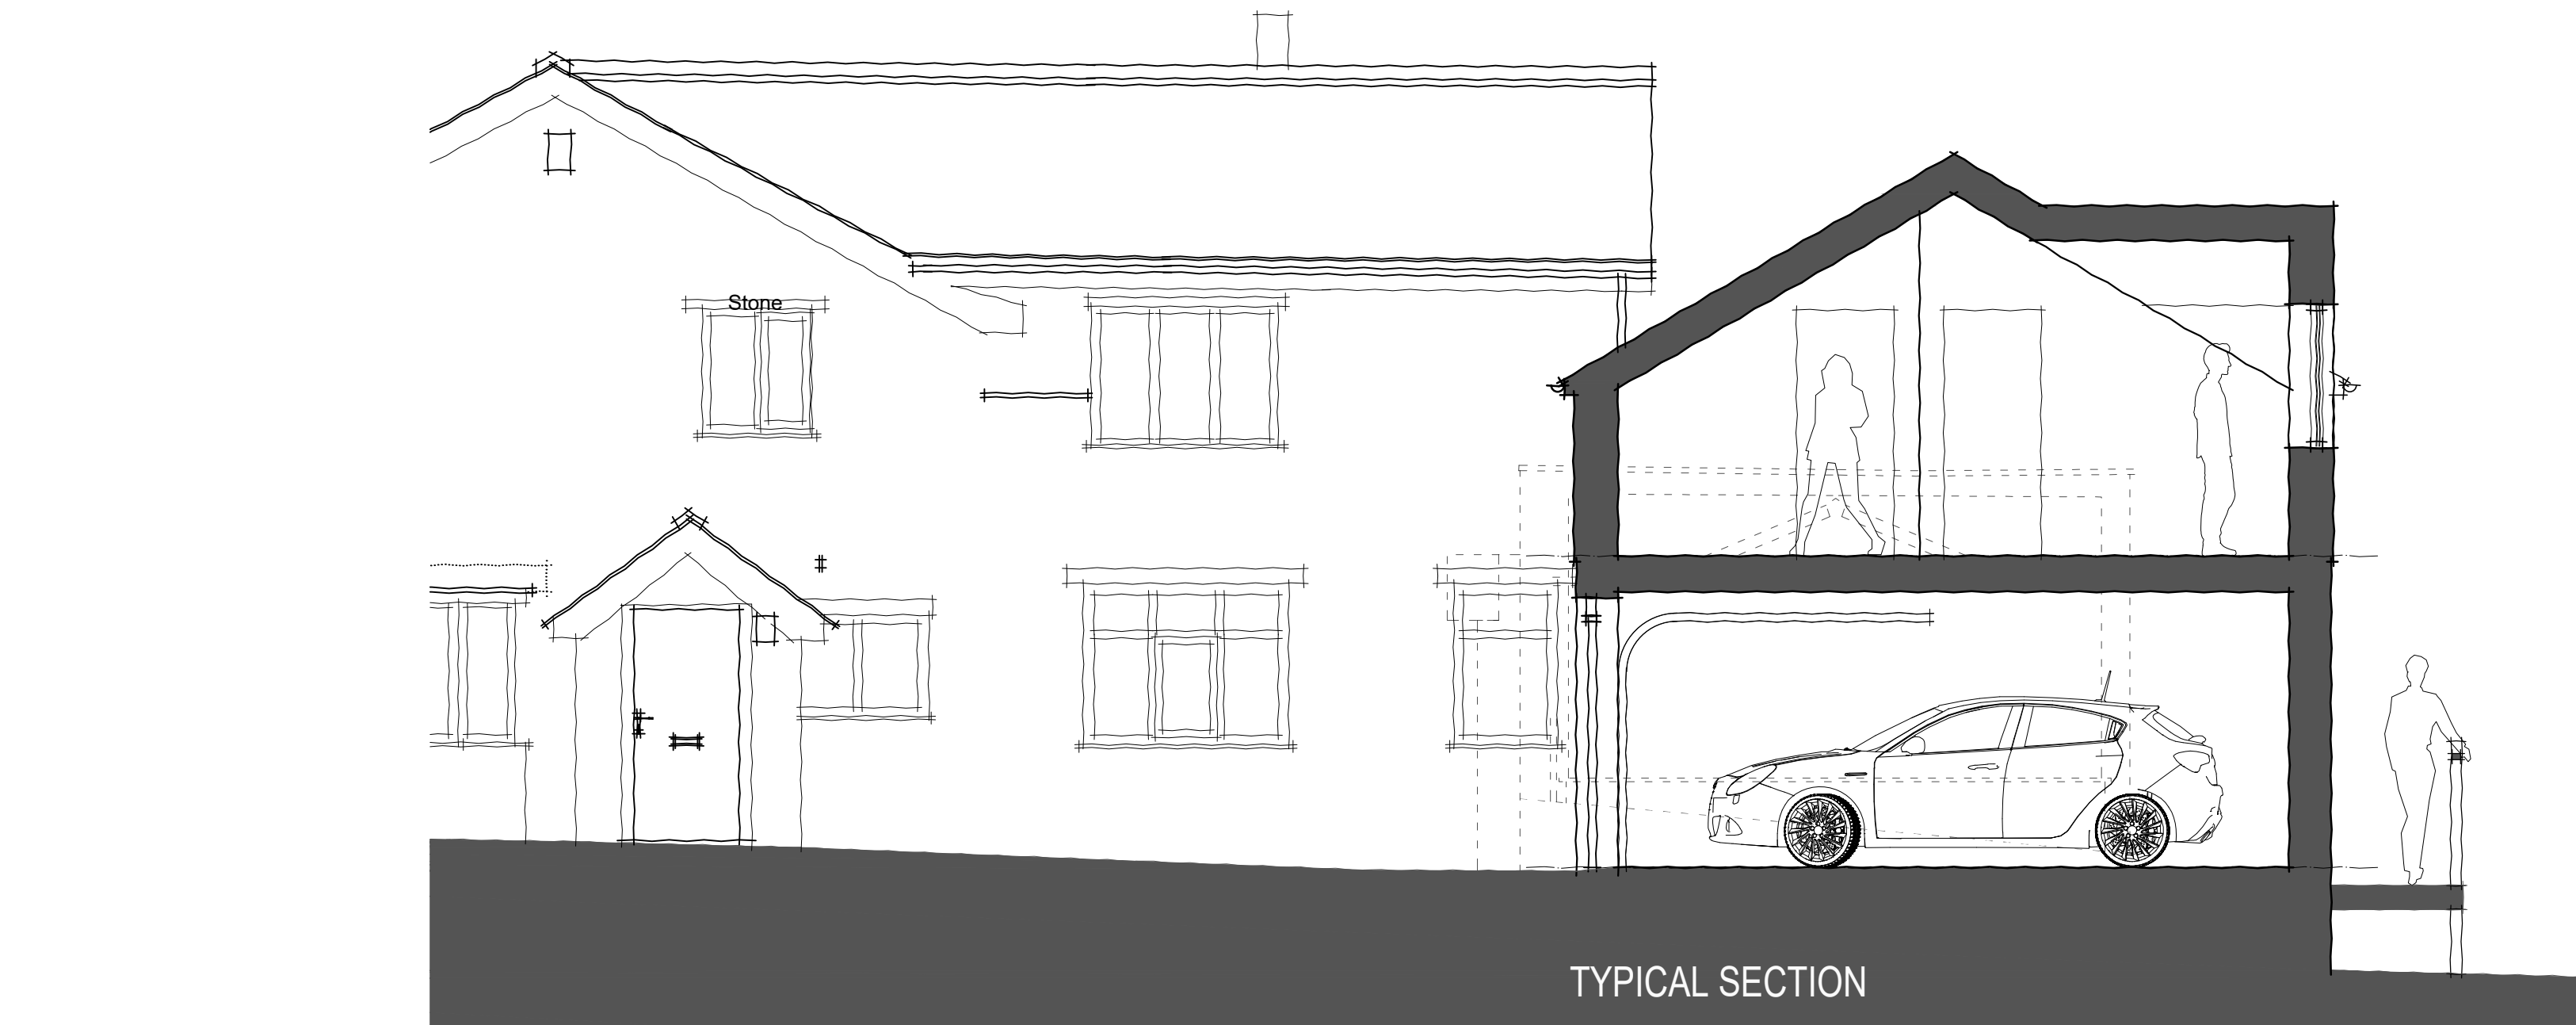

NOTES

- This drawing is copyright. No unauthorised copying of drawing without the express permission of the architect.
- Do not scale from prints. Use figure dimensions only.
- Contractors to check all dimensions on site prior to commencement of works.
- All works to be carried out in accordance with current statutory Health and Safety Regulations.
- This drawing is to be read in conjunction with all relevant consultants' and / or specialists' drawings / documents and any discrepancies or variations are to be notified to the architect before affected work commences.

REVISION	NOTES	DATE
A	Issued for Planning	18.07.24



- KEY**
- (A) Natural coursed matching sandstone walling
 - (B) Natural stone dressed lintels/cills etc.
 - (C) Natural blue slate roofing
 - (D) Vertical timber cladding
 - (E) Black roof fascias & rainwater goods
 - (F) Upvc windows to match existing
 - (G) Sectional insulated garage door
 - (H) 1100mm high timber balustrading to terraces



Project	EXTENSION: 399 BASS LANE, SUMMERSEAT, BURY
Drawing	PROPOSED ELEVATIONS
Client	MR. & MRS. B. DADE
Drawn	CPS
Scale	1:50 @ A1
Orig. No.	23847-12 A
Orig. Size	A1
Date	JAN 2024

JOHN HOLT ARCHITECTS LTD.

3 MANCHESTER ROAD BURY LANCASHIRE BL9 0DR
TELEPHONE 0161 764 8314 FACSIMILE 0161 764 6995
E-MAIL mail@johnholtarchitects.co.uk
DO NOT SCALE DRAWING

Scale 1:50 @ A1
0 1 2 2.5m