

DESIGNER RISK INFORMATION


IN ADDITION TO THE HAZARDS/RISKS NORMALLY ASSOCIATED WITH THE TYPES OF WORK DETAILED ON THIS DRAWING, NOTE THE FOLLOWING:-

CONSTRUCTION:

MAINTENANCE/CLEANING:

DECOMMISSIONING/DEMOLITION:

IT IS ASSUMED THAT ALL WORKS WILL BE CARRIED OUT BY A COMPETENT CONTRACTOR WORKING, WHERE APPROPRIATE, TO AN APPROVED METHOD STATEMENT.

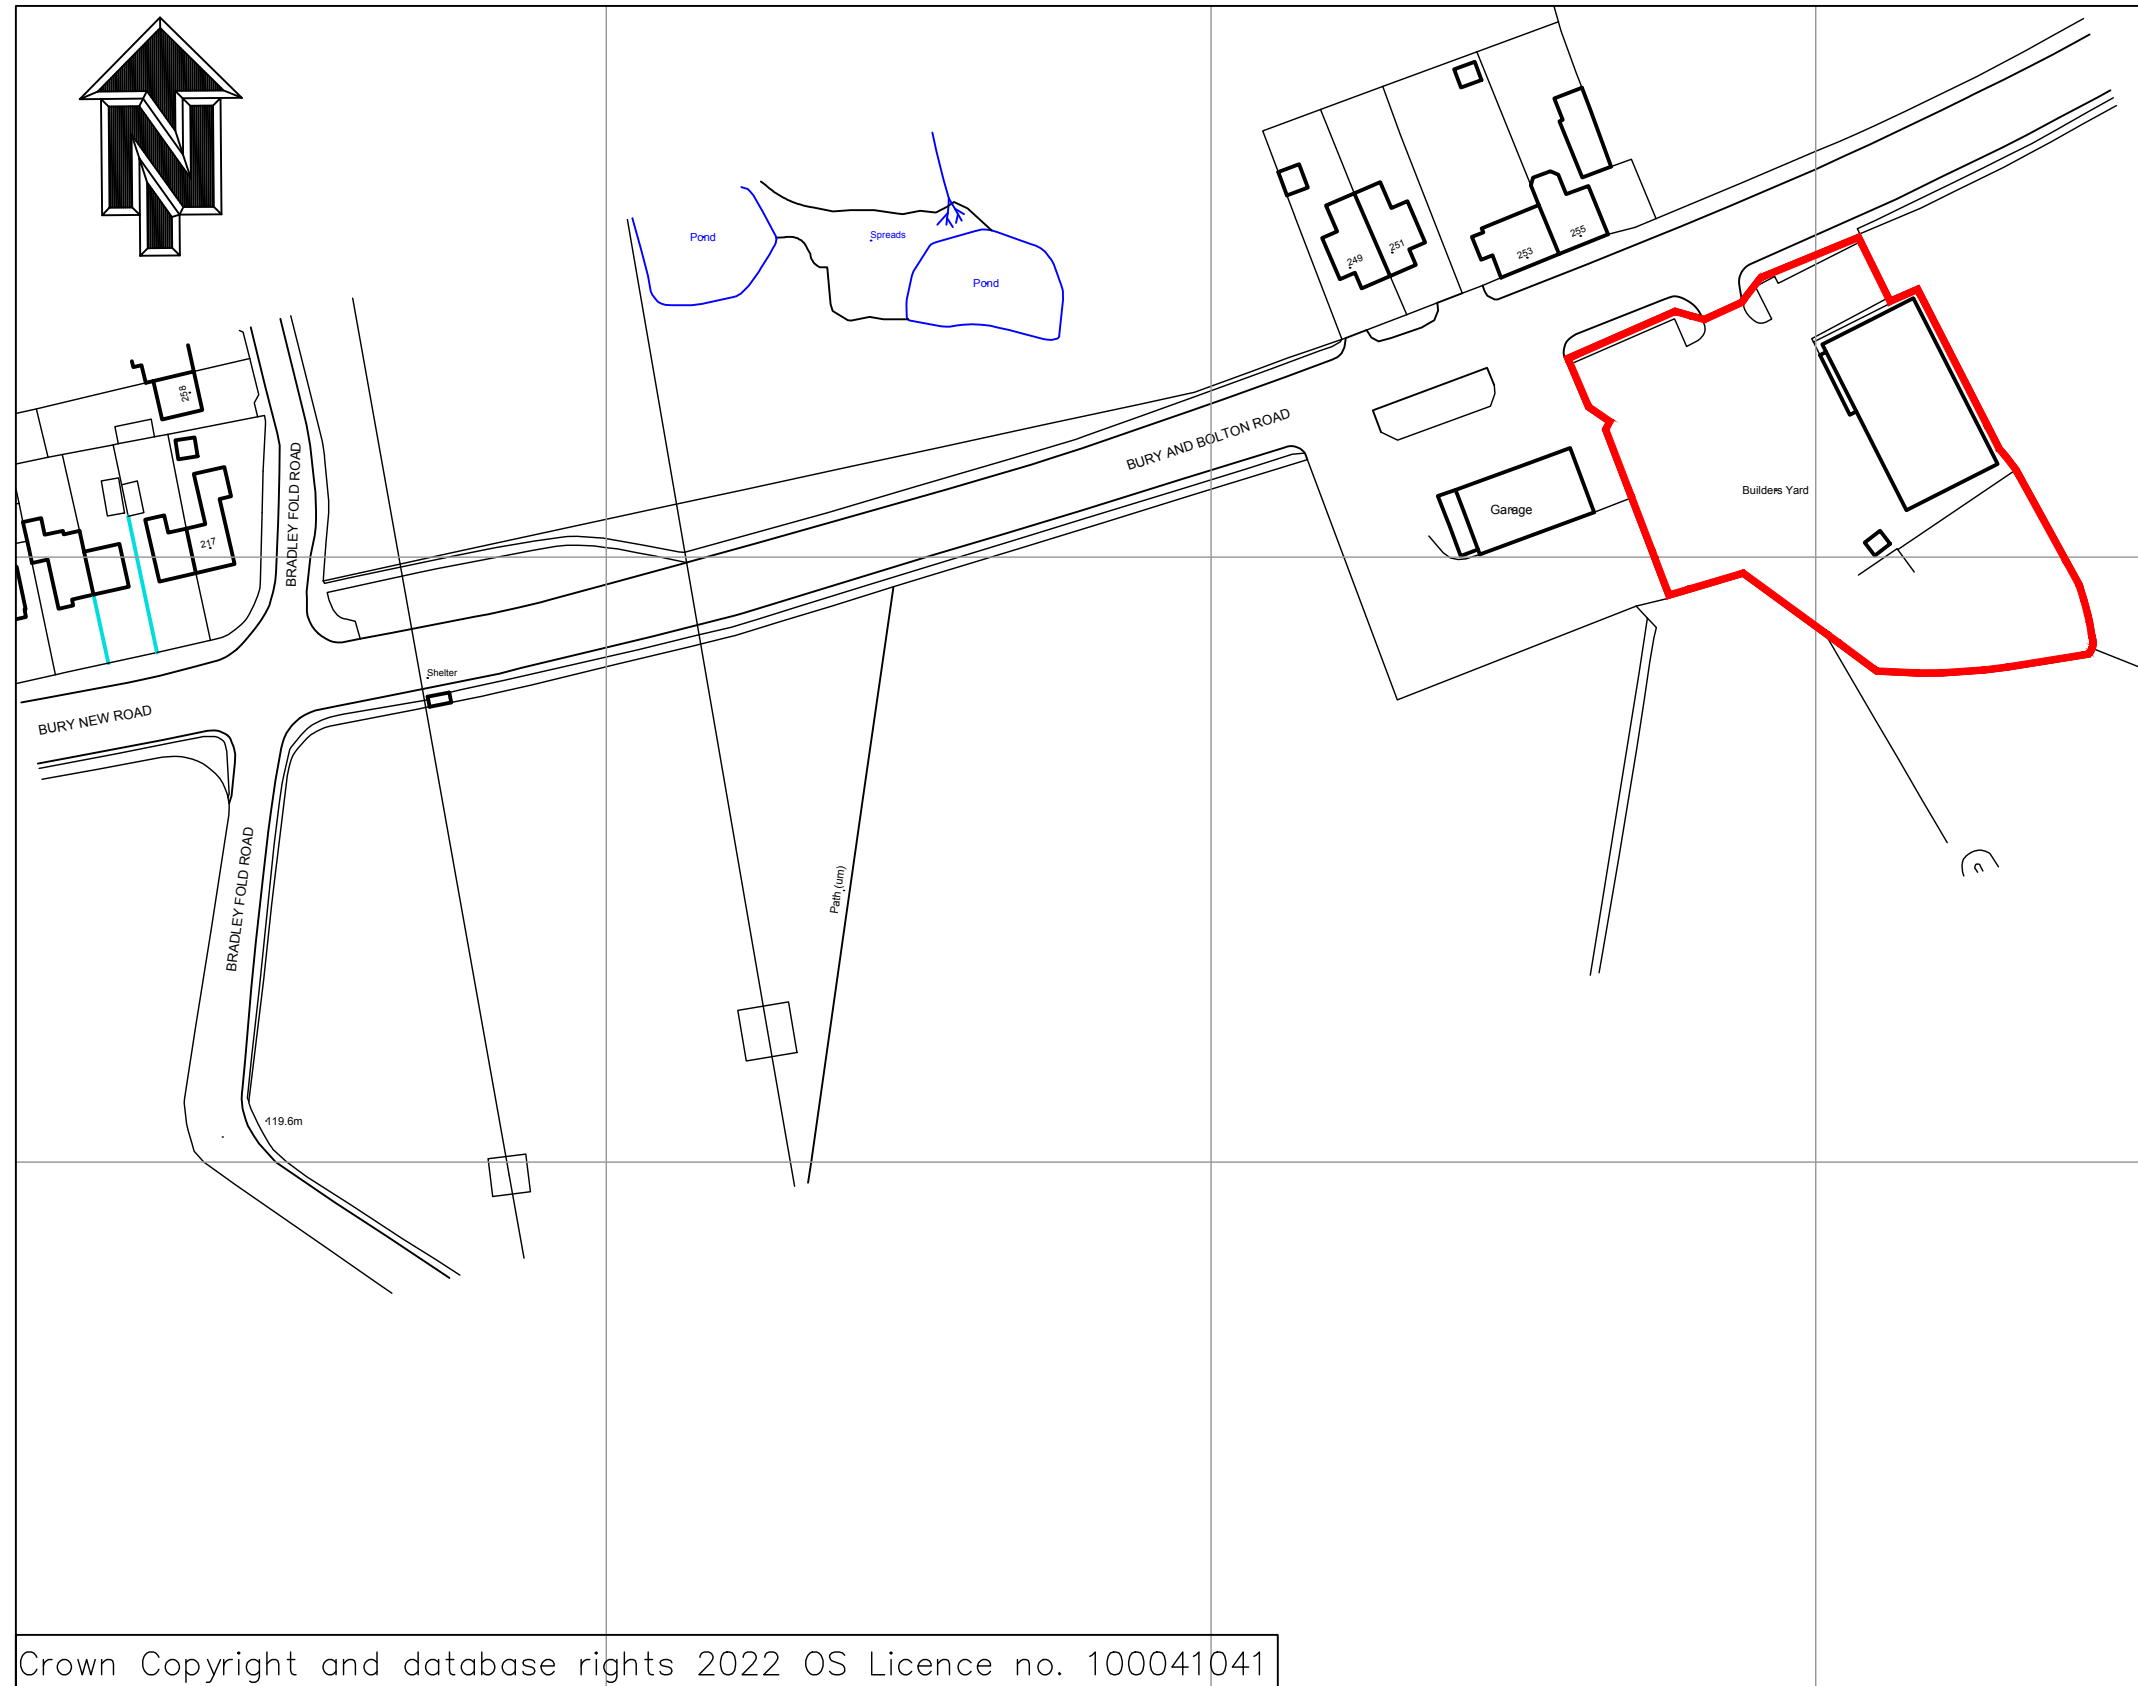

Rev	Date	Amendment			

mjm Consulting Engineers Ltd

Southgate House, 38 Southgate, Wakefield WF1 1TL
T: 01924 811 000 mjm.co.uk

Project:
**TRAVIS PERKINS
RADCLIFFE**

Client:



Drawing Title:
SITE LOCATION PLAN

nt	TM	TM
MJMC Ref: 8567	Scale: 1:1250	Sheet Size: A3
Revision Status: P01	Suitability Status: S4	Date: Nov 2022

Suitability Description:
FOR APPROVAL (PLANNING)

Drawing Reference:
Project - Originator - Zone - Level - File Type - Discipline - Number
8567-MJM-XX-XX-DR-D-6600

© THIS DRAWING MAY NOT BE COPIED WITHOUT PRIOR WRITTEN PERMISSION



10 0 10 20 30 40 50 60 70 80 90 100

Scale 1:1250