

NOTES

- This drawing is copyright. No unauthorised copying of drawing without the express permission of the architect.
- Do not scale from prints. Use figure dimensions only.
- Contractors to check all dimensions on site prior to commencement of works.
- All works to be carried out in accordance with current statutory Health and Safety Regulations.
- This drawing is to be used in conjunction with all relevant consultants' and / or specialists' drawings / documents and any discrepancies or variations are to be notified to the architect before affected work commences.

REV.


AMENDMENTS

DATE

EXISTING REAR COURTYARD
ELEVATION C-C (Scale 1:50)



ELEVATION
LOCATION (NTS)

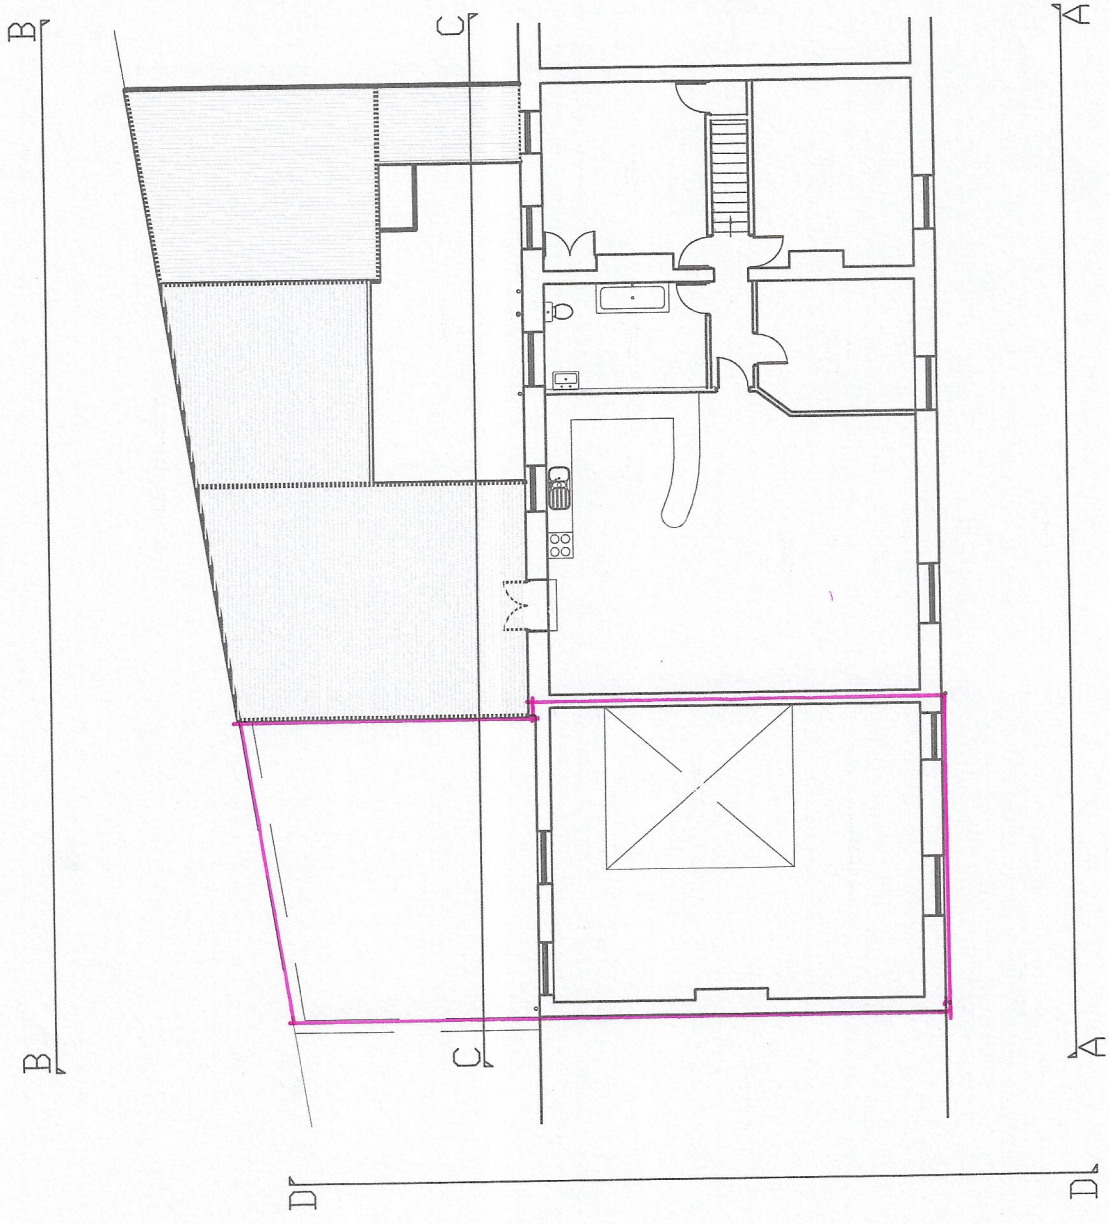

Project	13 PARADISE STREET RAMSBOTTOM
Drawing	EXISTING REAR COURTYARD ELEVATION
Client	QUANTHILL LTD
Dwn. By	RH
Scale	1:50
Dwg. No.	20.579.04 (3 OF 4)
Dwg. Size	A1
Date	FEB 2020

JOHN HOLT ARCHITECTS LTD.

3 MANCHESTER ROAD BURY LANCASHIRE BL9 0DG
TELEPHONE 0161 704 6314 EMAIL mail@johnholtarchitects.co.uk

DO NOT SCALE DRAWING