


PLANNING


REV	DESCRIPTION	INTL	CHK	DATE
A	for client comment	MV	TW	14.10.21
B	planning issue	MV	TW	25.10.21




Front Elevation (East)
1 : 50

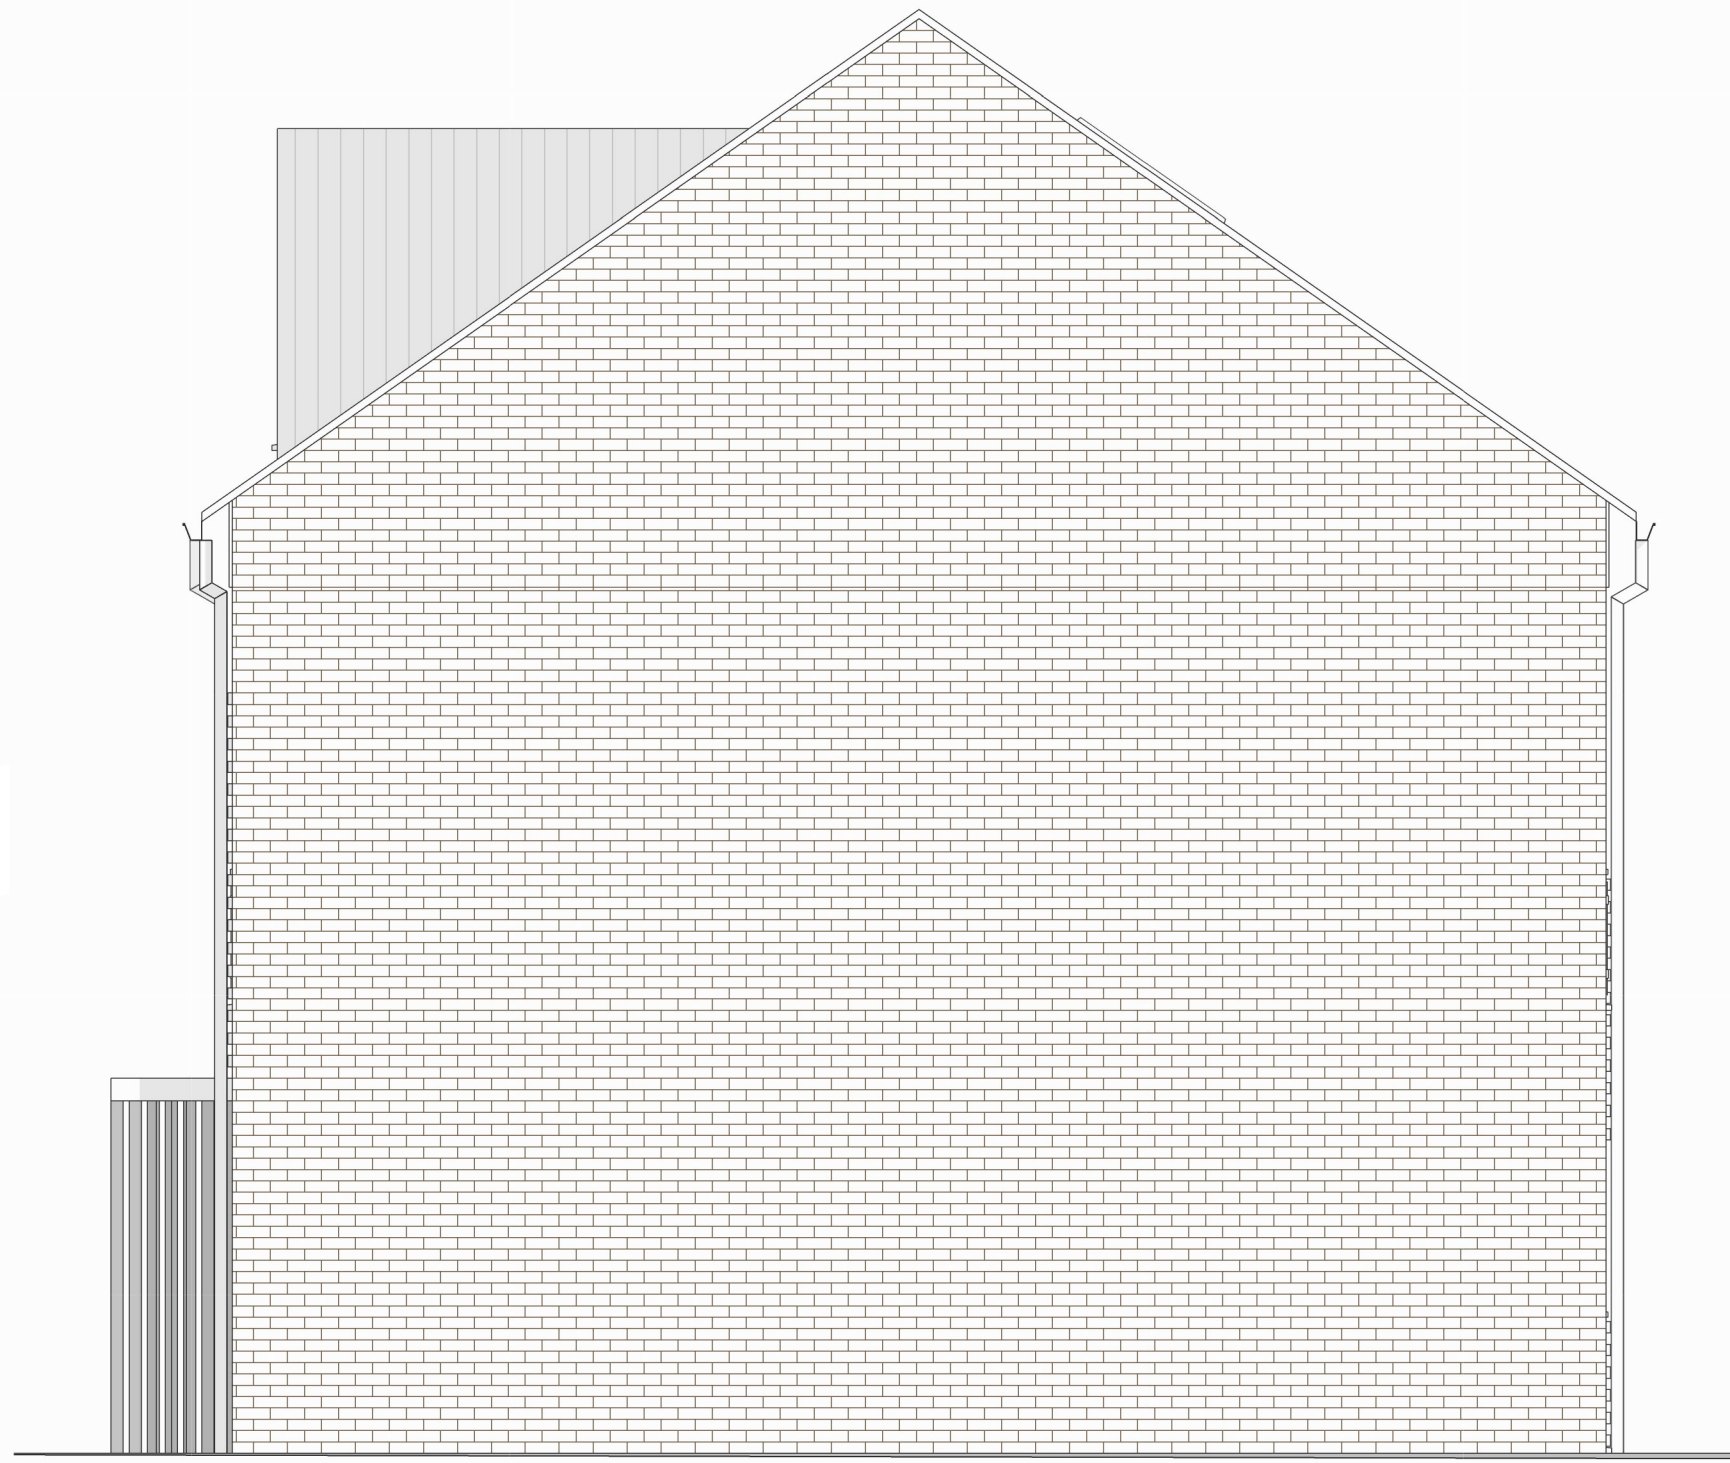

Side Elevation (North)
1 : 50

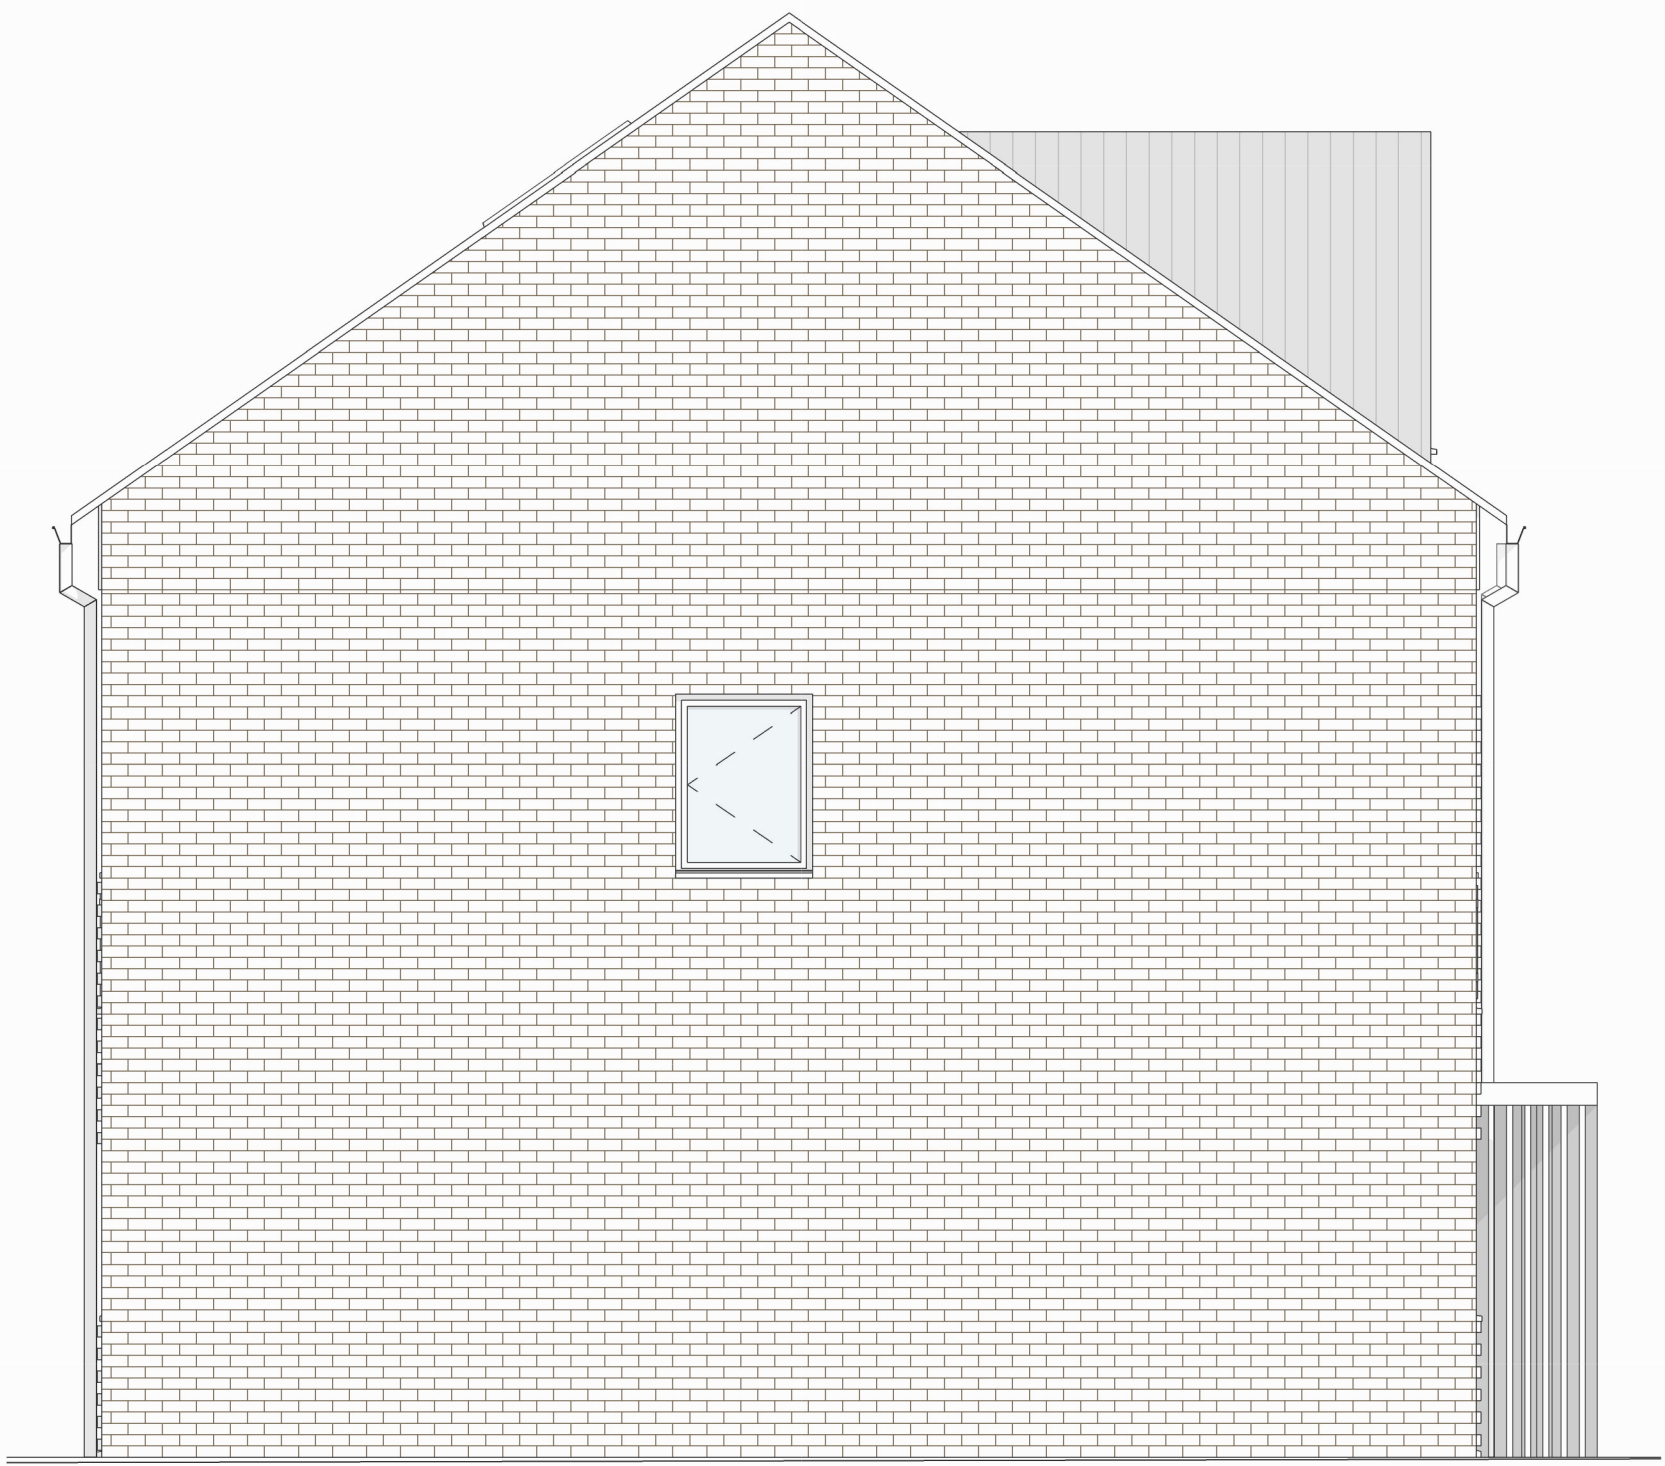

Side Elevation (South)
1 : 50

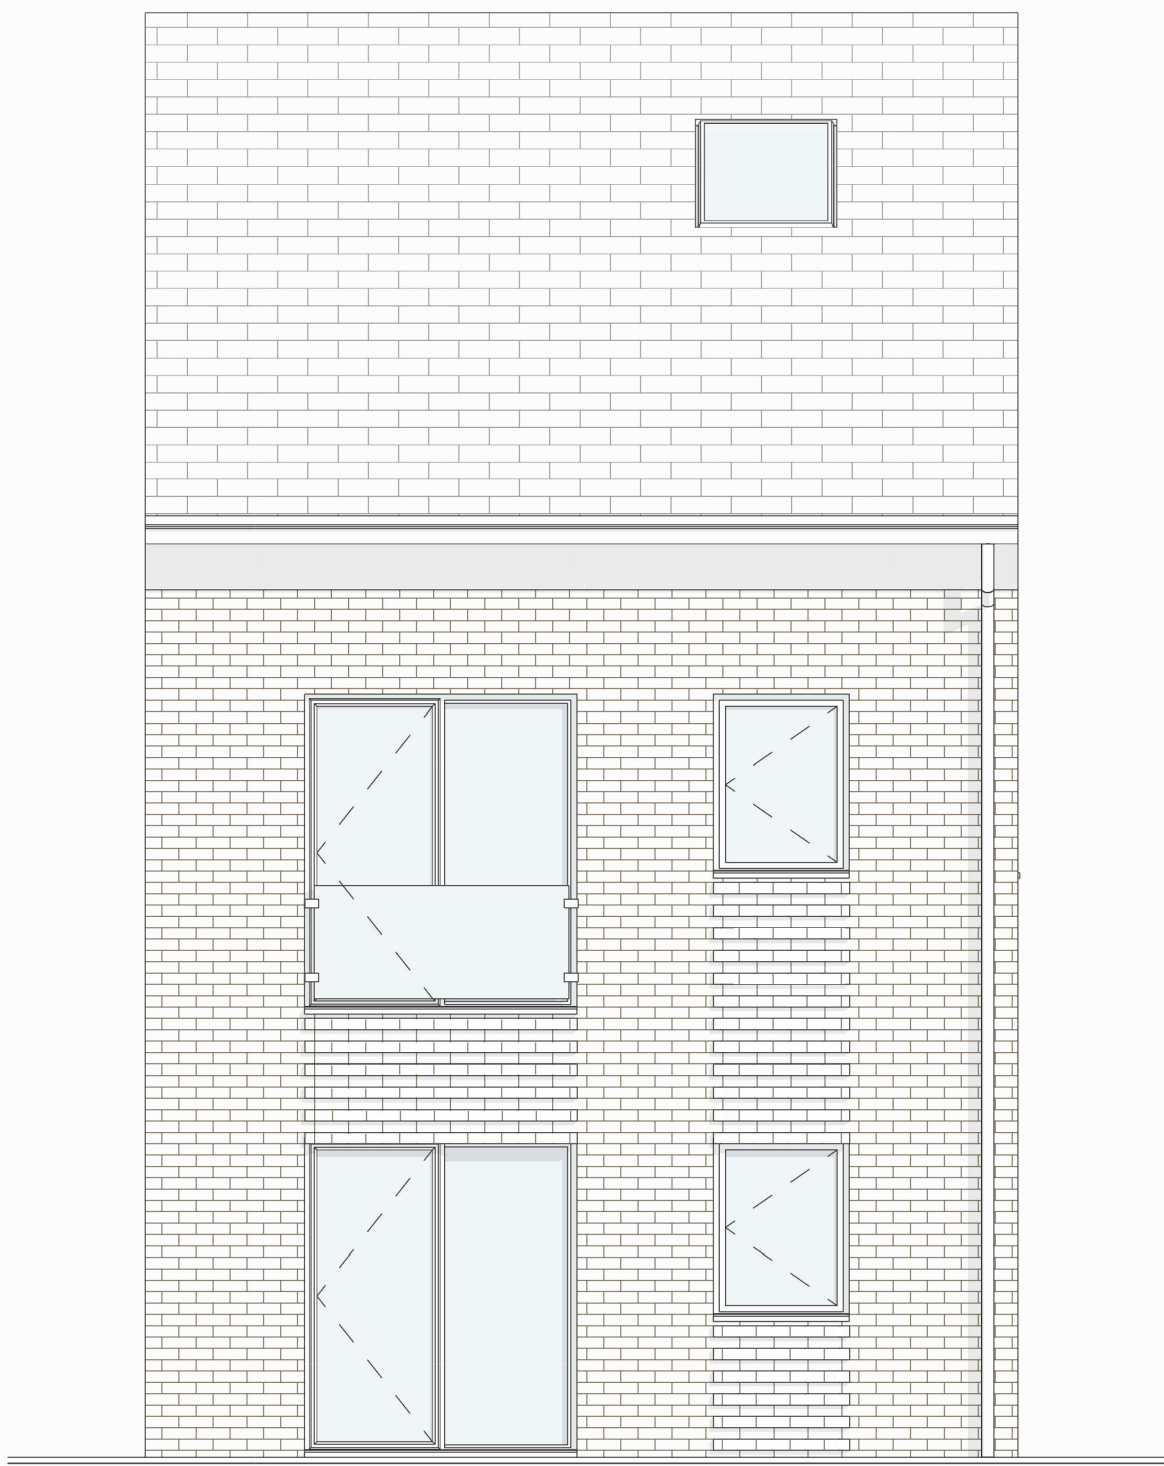

Rear Elevation (West)
1 : 50