


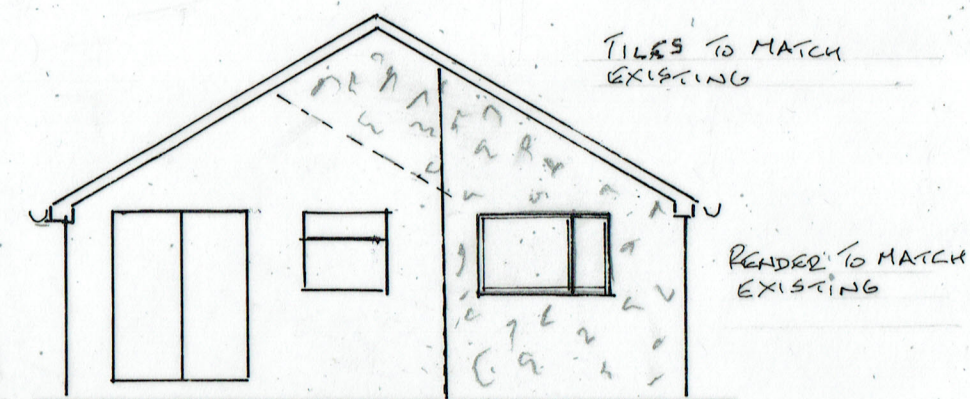


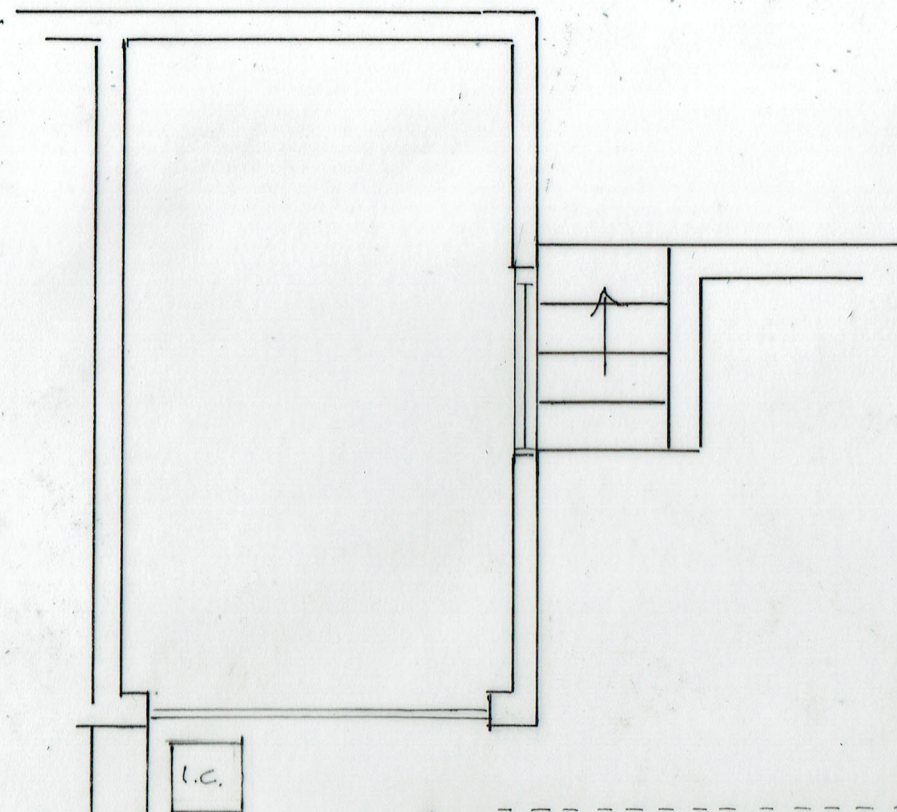

REAR ELEVATION

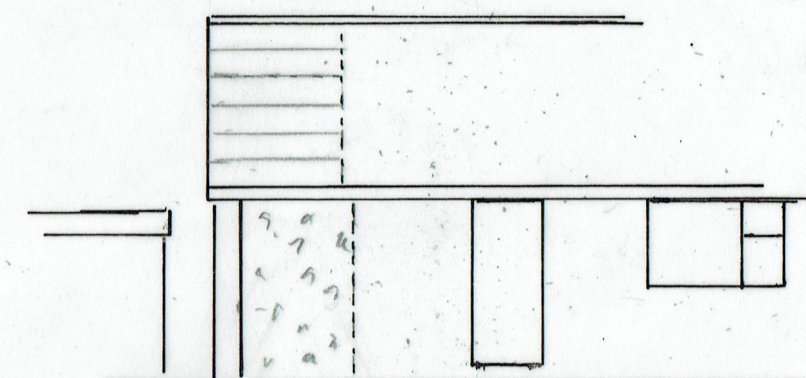

SIDE ELEVATION

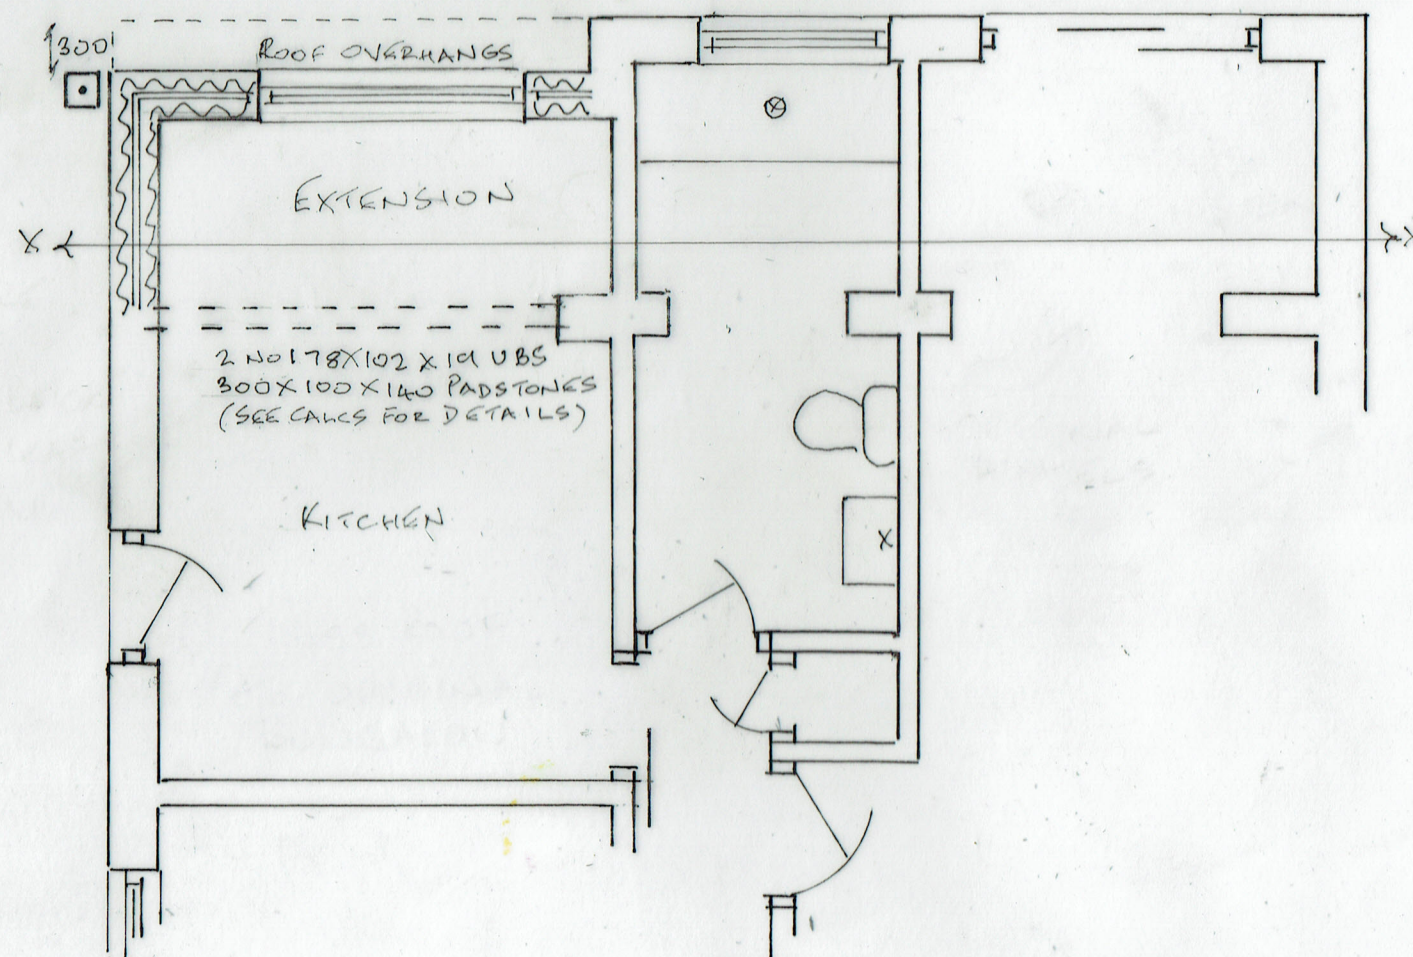

^B
2^B PROPOSED PLAN
24/02/2025 - ELEVATION AMENDED
21/02/2025 - REGS DETAIL ADDED
12/02/2025
25/02/01^B
SINGLE STOREY REAR EXTENSION
21, HUMBER DRIVE, BURY BLA 655