



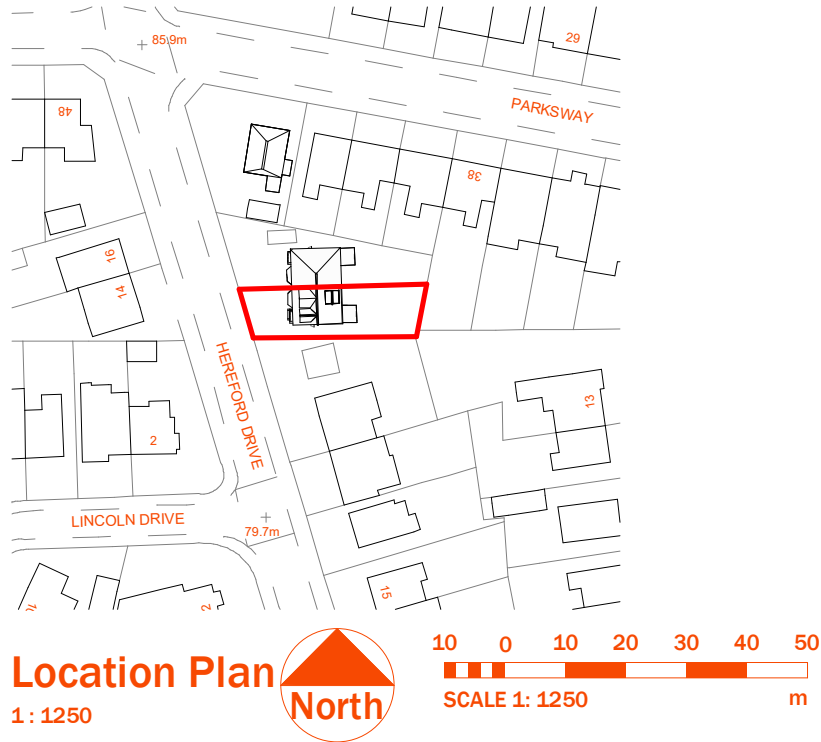

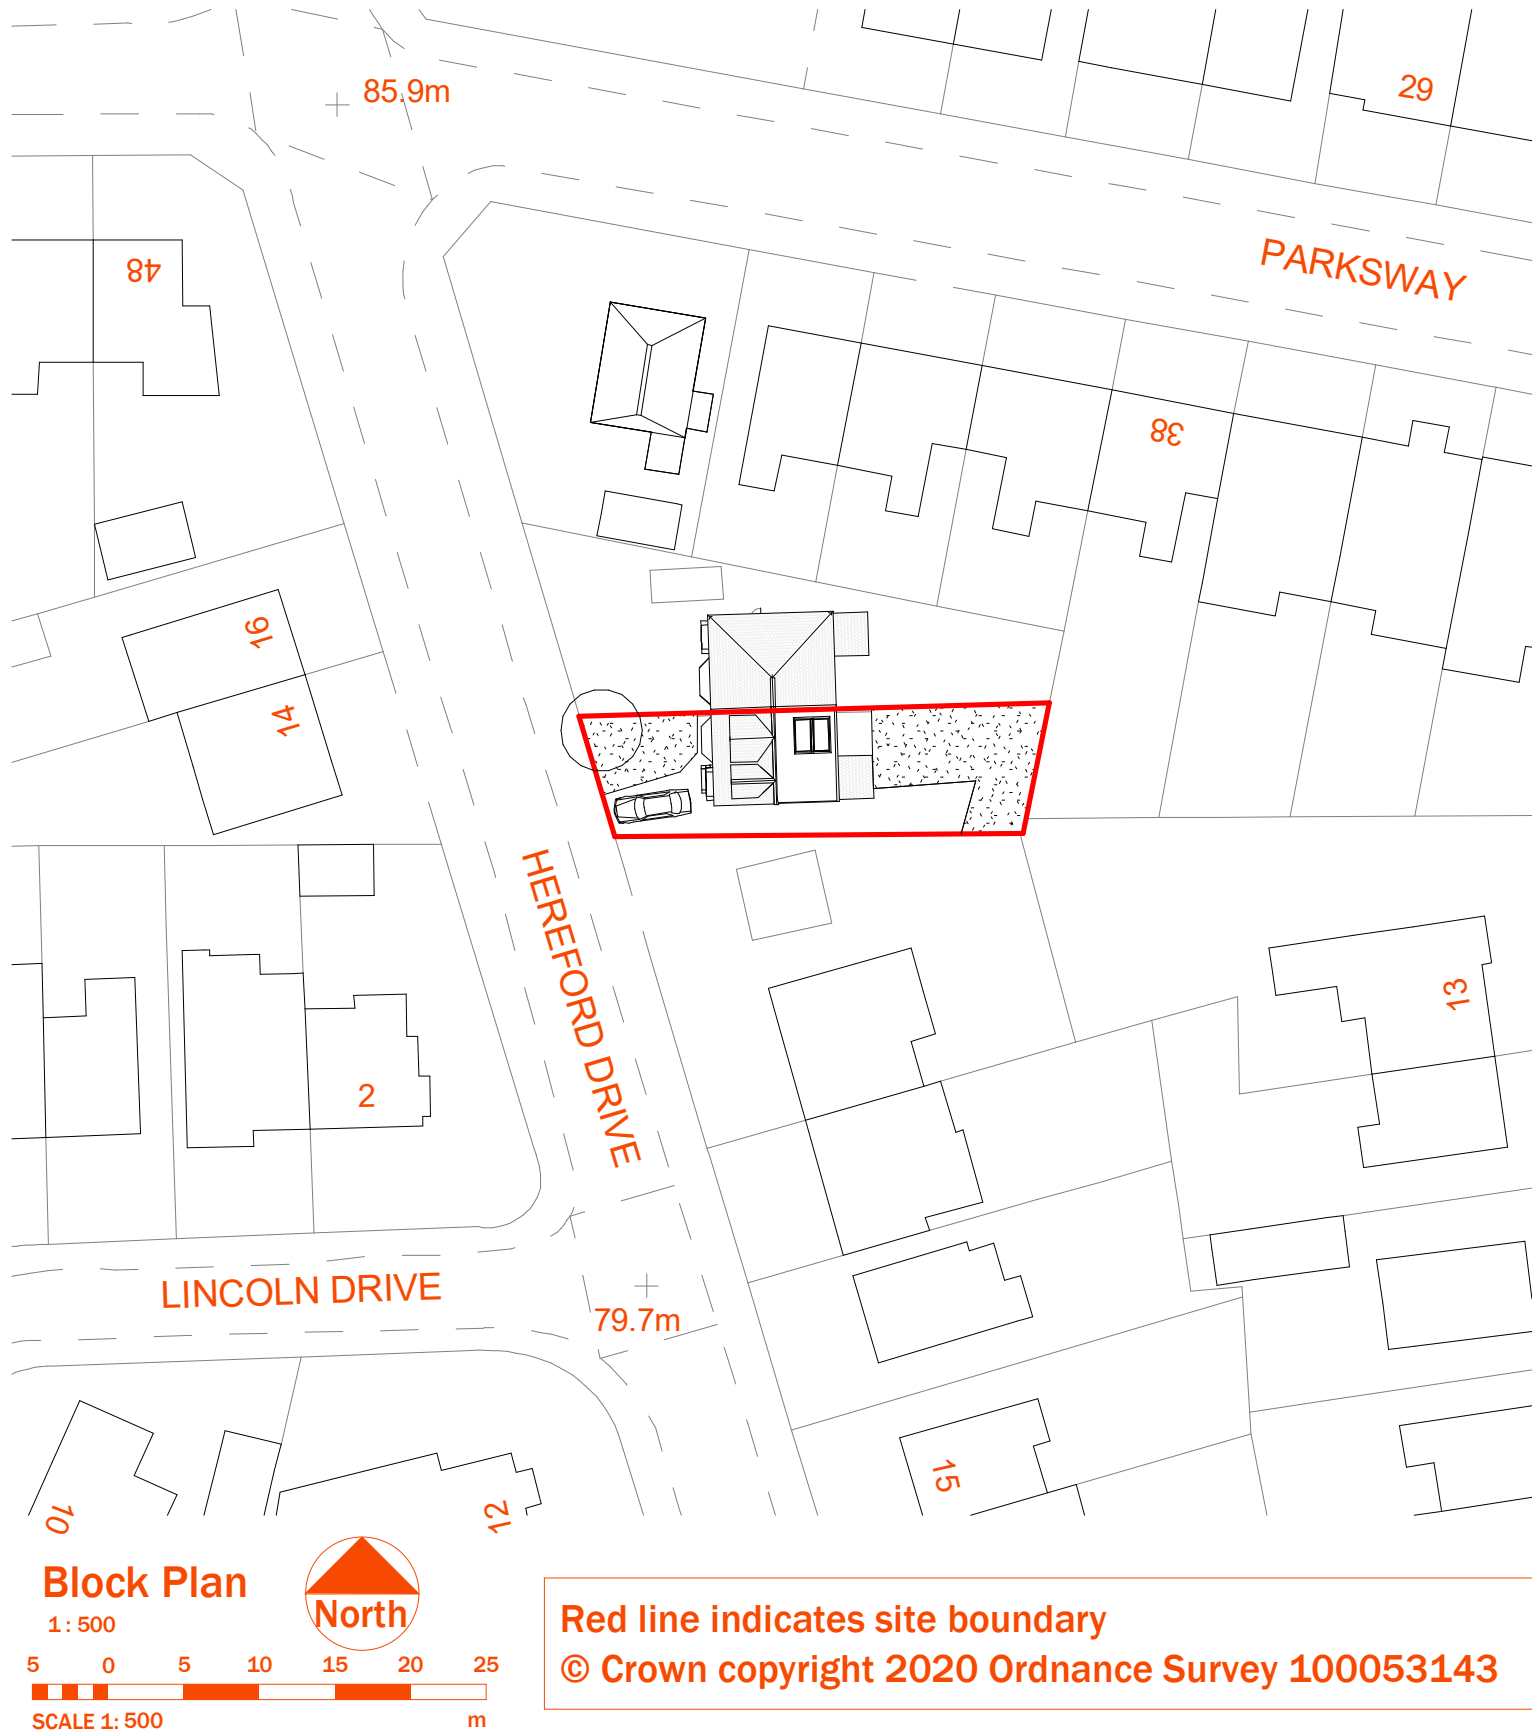

studio@jcdesigngroup.co.uk

0161 4101 613

Suite 2 | Park Gates | Bury New Rd | Manchester | M25 0TL

Architecture | Planning | Residential + Commercial

© 2020

TITLE: **LOCATION & BLOCK PLAN**

DRAWING NO: **L(20)05**

STATUS: **PLANNING**

CLIENT: **MR & MRS TANGY**

SITE: **23 Hereford Drive M25 0JA**

Revision A 22/09/20

As indicated

09/13/20

DATE:

DRAWN BY:

JC

THIS DRAWING IS TO BE READ IN CONJUNCTION WITH GENERAL ARRANGEMENT (L CODE) DRAWINGS, TOGETHER WITH RELEVANT DETAILED (A CODE) DRAWINGS AND SPECIFICATIONS.

FOR ALL STRUCTURAL WORKS REFER TO THE STRUCTURAL ENGINEERS INFORMATION.

FOR ALL MECHANICAL AND ELECTRICAL WORKS REFER TO THE MECHANICAL AND ELECTRICAL ENGINEERS INFORMATION.

FOR ALL ABOVE GROUND DRAINAGE WORKS REFER TO THE PUBLIC HEALTH ENGINEERS INFORMATION.

ALL PRODUCTS SPECIFIED ARE TO BE INSTALLED STRICTLY IN ACCORDANCE WITH THE MANUFACTURERS RECOMMENDATIONS, SPECIFICATION AND DETAILS.