



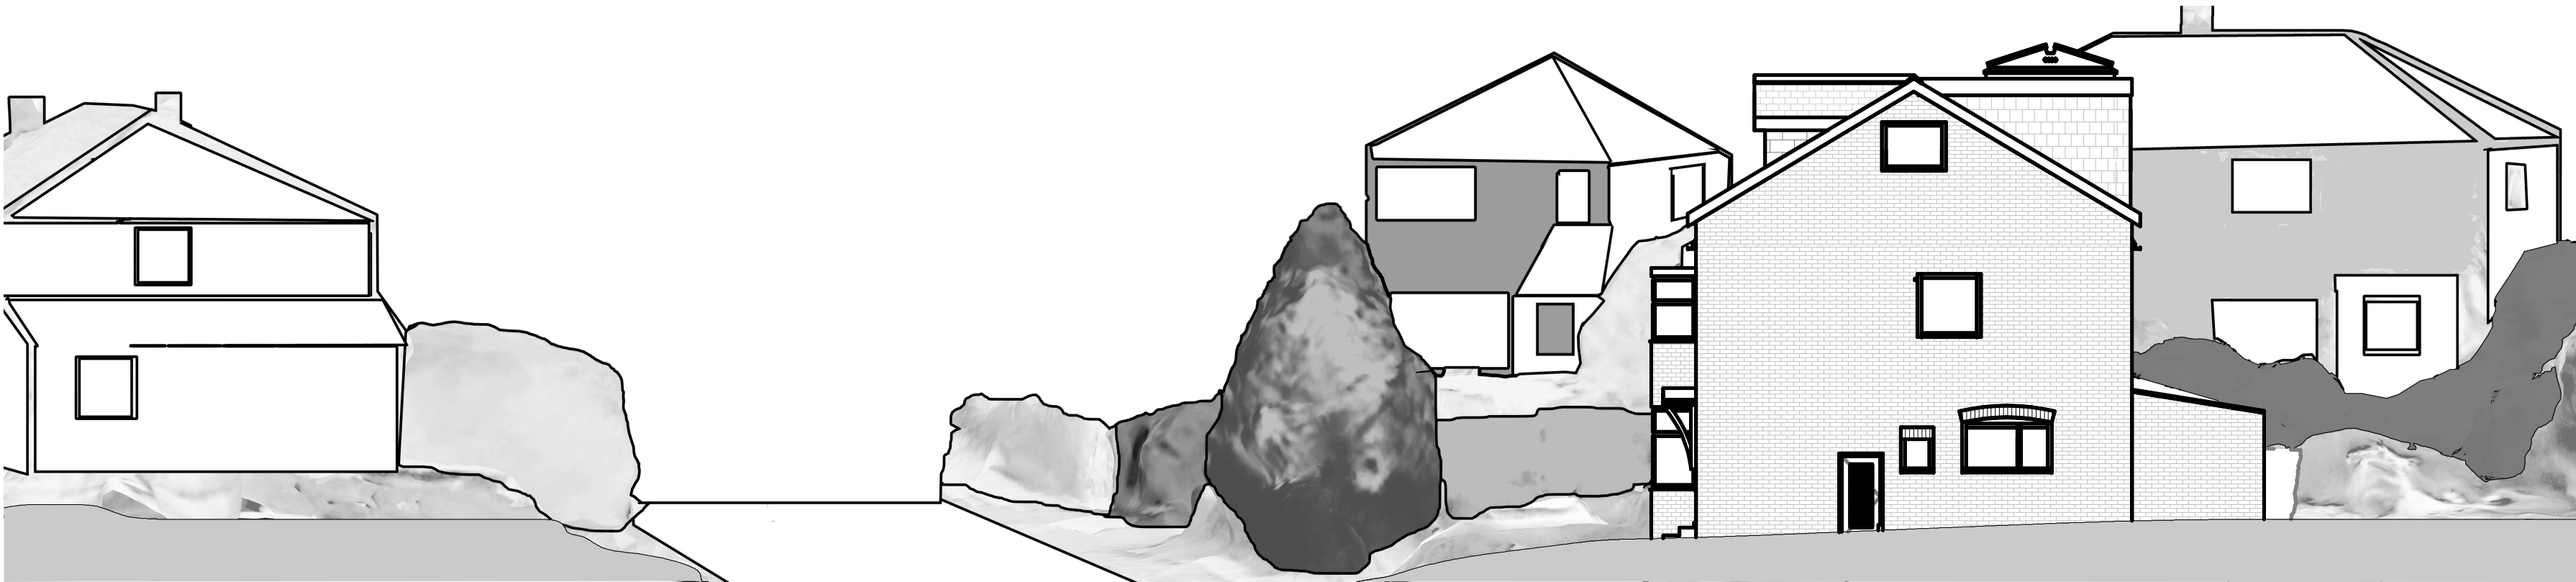

Proposed Side Street Elevation
1:100

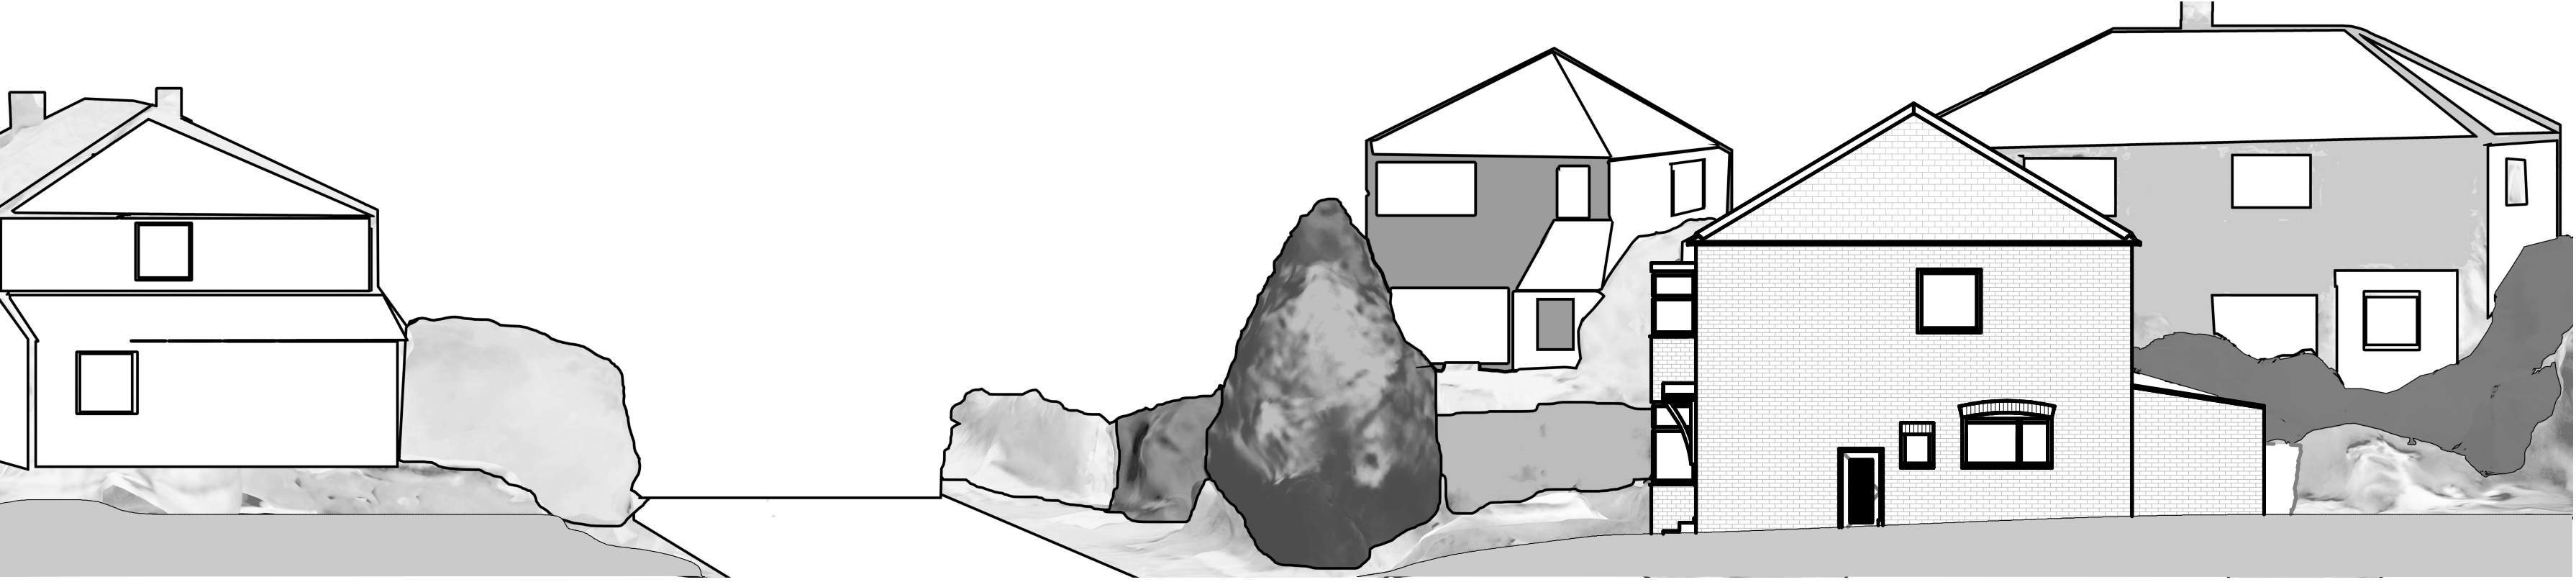

Existing Side Street Elevation
1:100



studio@jcdesigngroup.co.uk
0161 4101 613

Suite 2 | Park Gates | Bury New Rd | Manchester | M25 0TL

Architecture | Planning | Residential + Commercial
© 2020

TITLE:

STREET ELEVATION SIDE

DRAWING NO:

L(20)07

STATUS:

PLANNING

SCALE AT A1:
1:100

DATE:

09/22/20

DRAWN BY:

JC

CLIENT:

MR & MRS TANGY

SITE:

23 Hereford Drive M25 0JA

GENERAL NOTES:
ALL DIMENSIONS ARE TO BE CHECKED ON SITE
WITH ANY DISCREPANCIES REPORTED TO THE
DESIGNER PRIOR TO THE WORKS BEING CARRIED
OUT.

ALL WORKS ARE TO BE IN ACCORDANCE WITH
THE LATEST BUILDING REGULATIONS, BRITISH
APPROVED LOCAL AUTHORITY PLANNING
CORRESPONDENCE INCLUDING PLANNING
DOCUMENTS AND REPORTS.

ALL WORKS ARE TO COMPLY WITH THE BUILDING
REGULATIONS, BRITISH STANDARDS, CODE OF
PRACTICE, AND ANY LOCAL STATUTORY
REQUIREMENTS.

ALL WORKS ARE TO COMPLY WITH CURRENT
HEALTH AND SAFETY LEGISLATION, H.S.E.
RECOMMENDATIONS, GUIDANCE AND THE
CURRENT CDM REGULATIONS.

THIS DRAWING IS TO BE READ IN CONJUNCTION
WITH GENERAL ARRANGEMENT (L CODE)
DRAWINGS, TOGETHER WITH RELEVANT
SPECIFICATIONS, DRAWINGS AND
SPECIFICATIONS.

FOR ALL STRUCTURAL WORKS REFER TO THE
STRUCTURAL ENGINEERS INFORMATION.

FOR ALL MECHANICAL AND ELECTRICAL
WORKS REFER TO THE MECHANICAL AND
ELECTRICAL ENGINEERS INFORMATION.

FOR ALL ABOVE GROUND DRAINAGE WORKS
REFER TO THE PUBLIC HEALTH ENGINEERS
INFORMATION.

ALL PRODUCTS SPECIFIED ARE TO BE
INSTALLED STRICTLY IN ACCORDANCE WITH
THE MANUFACTURERS RECOMMENDATIONS,
SPECIFICATION AND DETAILS.